




Proposed Front (S) Elevation
Scale 1:100



Proposed Side (W) Elevation
Scale 1:100



Proposed Rear (N) Elevation
Scale 1:100

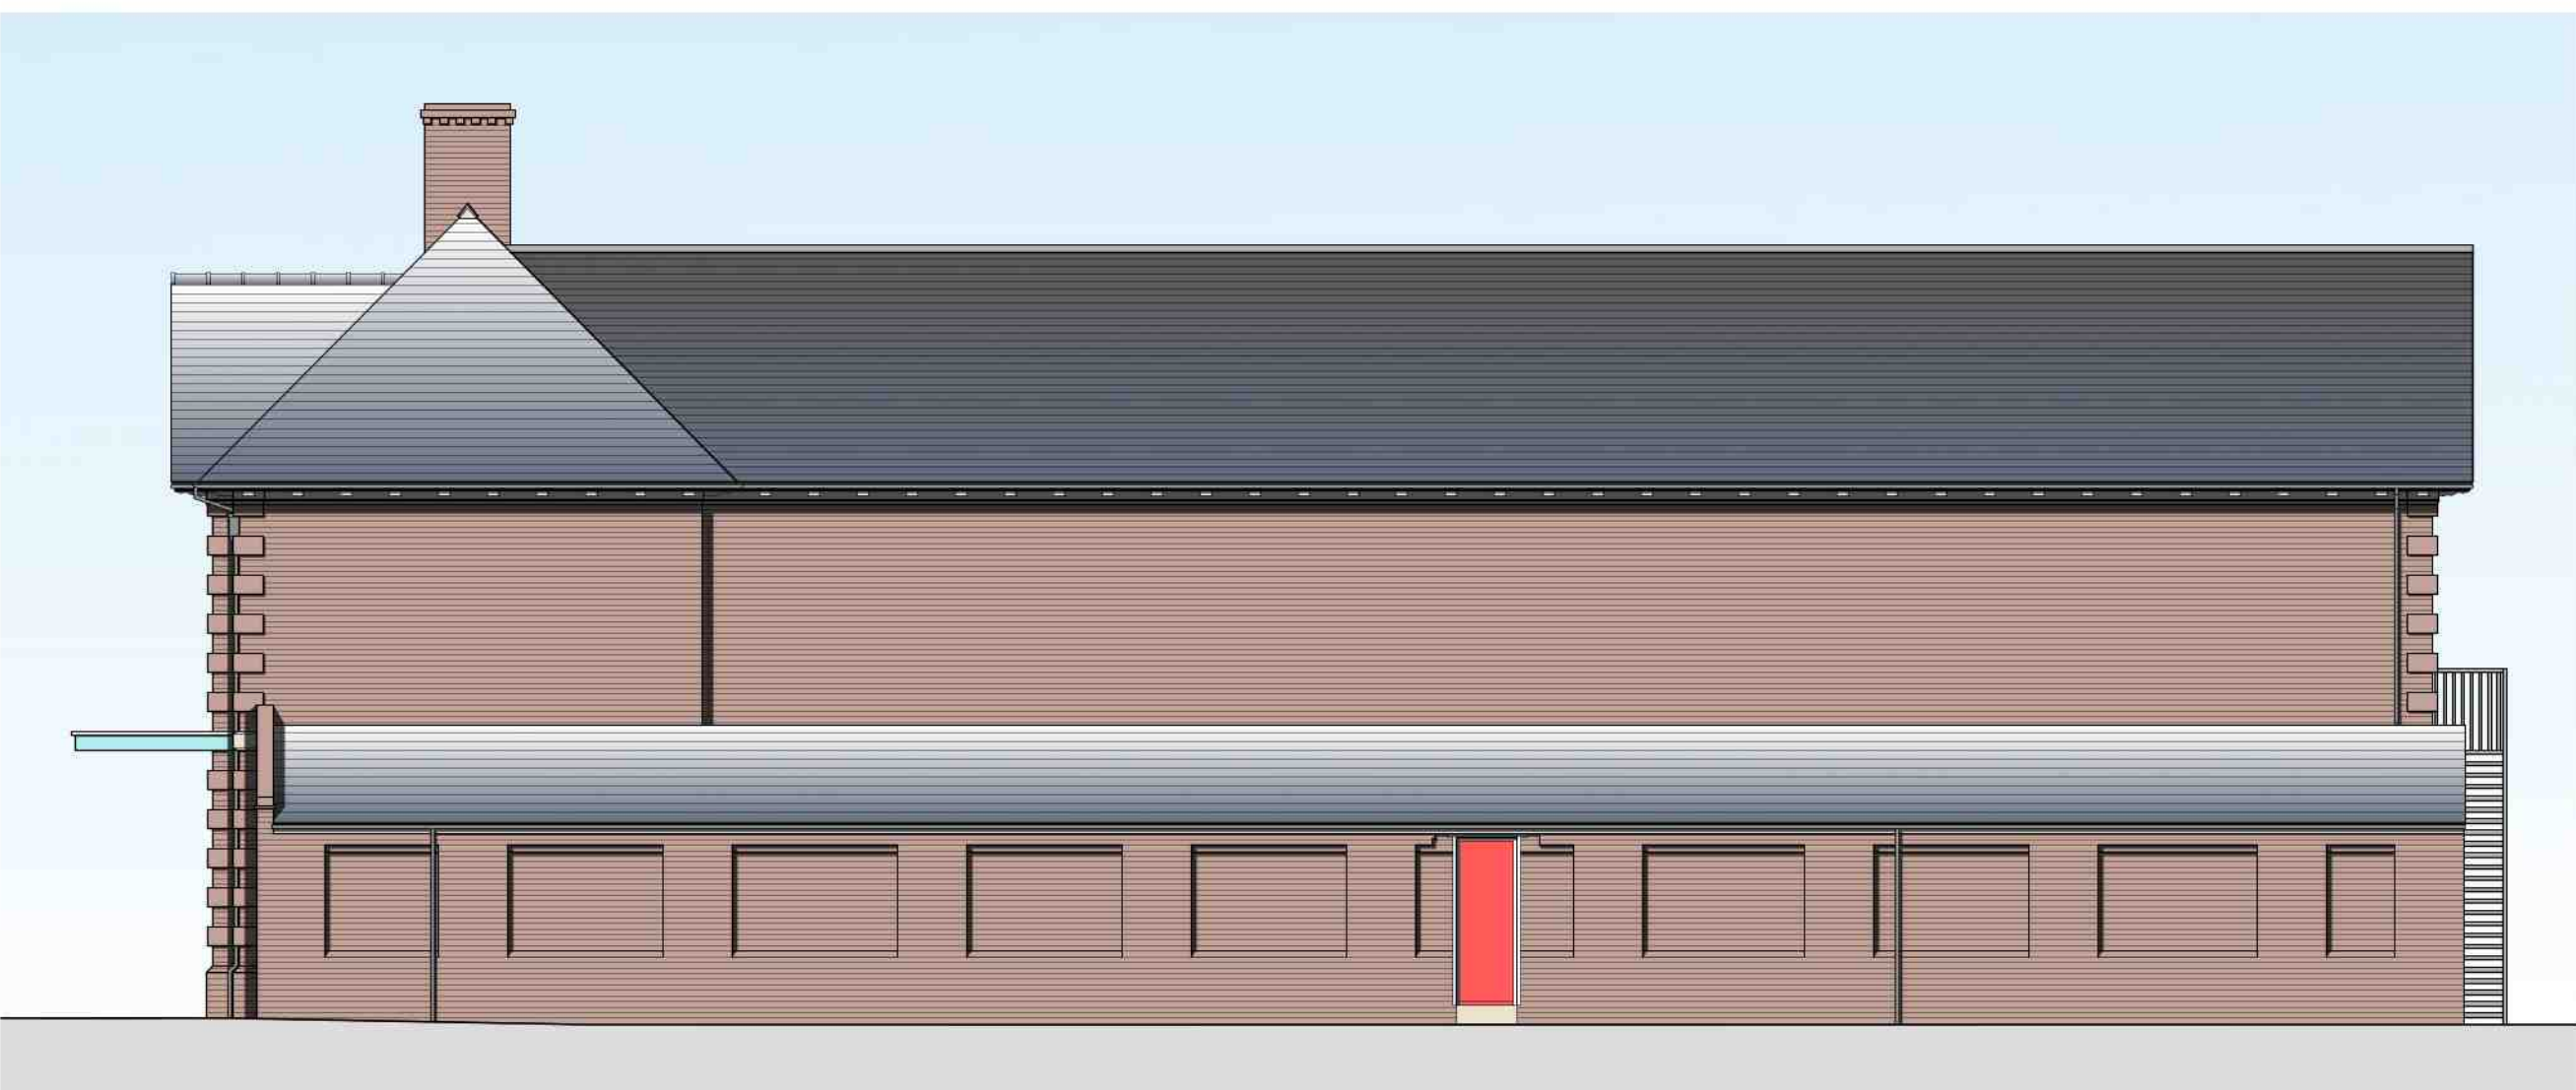

Proposed Side (E) Elevation
Scale 1:100

REV	DESCRIPTION	DATE
E	Reduction in scale of first floor	Apr 2022
D	Amendments to re-build layout	Nov 2021
C	Re-build option	05.10.2021
B	Amendments to roof structure	18.05.2021

DESCRIPTION

TWO STOREY SIDE EXTENSION WITH NEW FIRST FLOOR AT THE LIGHTHOUSE CHURCH, 10 HAVERSFIELD ROAD, SPALDING, PE11 2NP

DATE: 02/04/2021

APPROVED: CT

JCArchitectural Consultant

Do Not Scale From This Drawing

SIZE: A1

SCALE: as labelled

CLIENT: The Lighthouse Church

DRAWING: PROPOSED ELEVATIONS

DRAWING BY: JC

SHEET: 0248/21/05E

NOTES: THIS DRAWING IS THE PROPERTY OF JCA ARCHITECTURAL CONSULTANT. NO UNAUTHORIZED COPYING OR REPRODUCTION IN ANY FORM IS PERMITTED WITHOUT OBTAINING PRIOR WRITTEN PERMISSION FROM JCA ARCHITECTURAL CONSULTANT. JCA ARCHITECTURAL CONSULTANT RESERVES THE RIGHT TO MODIFY THIS INFORMATION AT ANY TIME.

ALL DIMENSIONS ARE TO BE COMPARED ON SITE BY CONTRACTOR. ANY DISCREPANCIES ARE TO BE REPORTED TO JCA ARCHITECTURAL CONSULTANT IMMEDIATELY.

THIS DESIGN HAS BEEN DEVELOPED AS FAR AS POSSIBLE TO AVOID RISKS TO HEALTH AND SAFETY OR TO REDUCE AND CONTROL THE EFFECTS OF ANY UNAVOIDABLE RISKS. ANY RELEVANT INFORMATION REGARDING RISKS WHICH ARE NOT ABLE TO BE ELIMINATED WILL BE INCLUDED WITHIN THE PROJECT HEALTH AND SAFETY FILE.