




Proposed Front (S) Elevation
Scale 1:100



Proposed Side (W) Elevation
Scale 1:100



Proposed Rear (N) Elevation
Scale 1:100

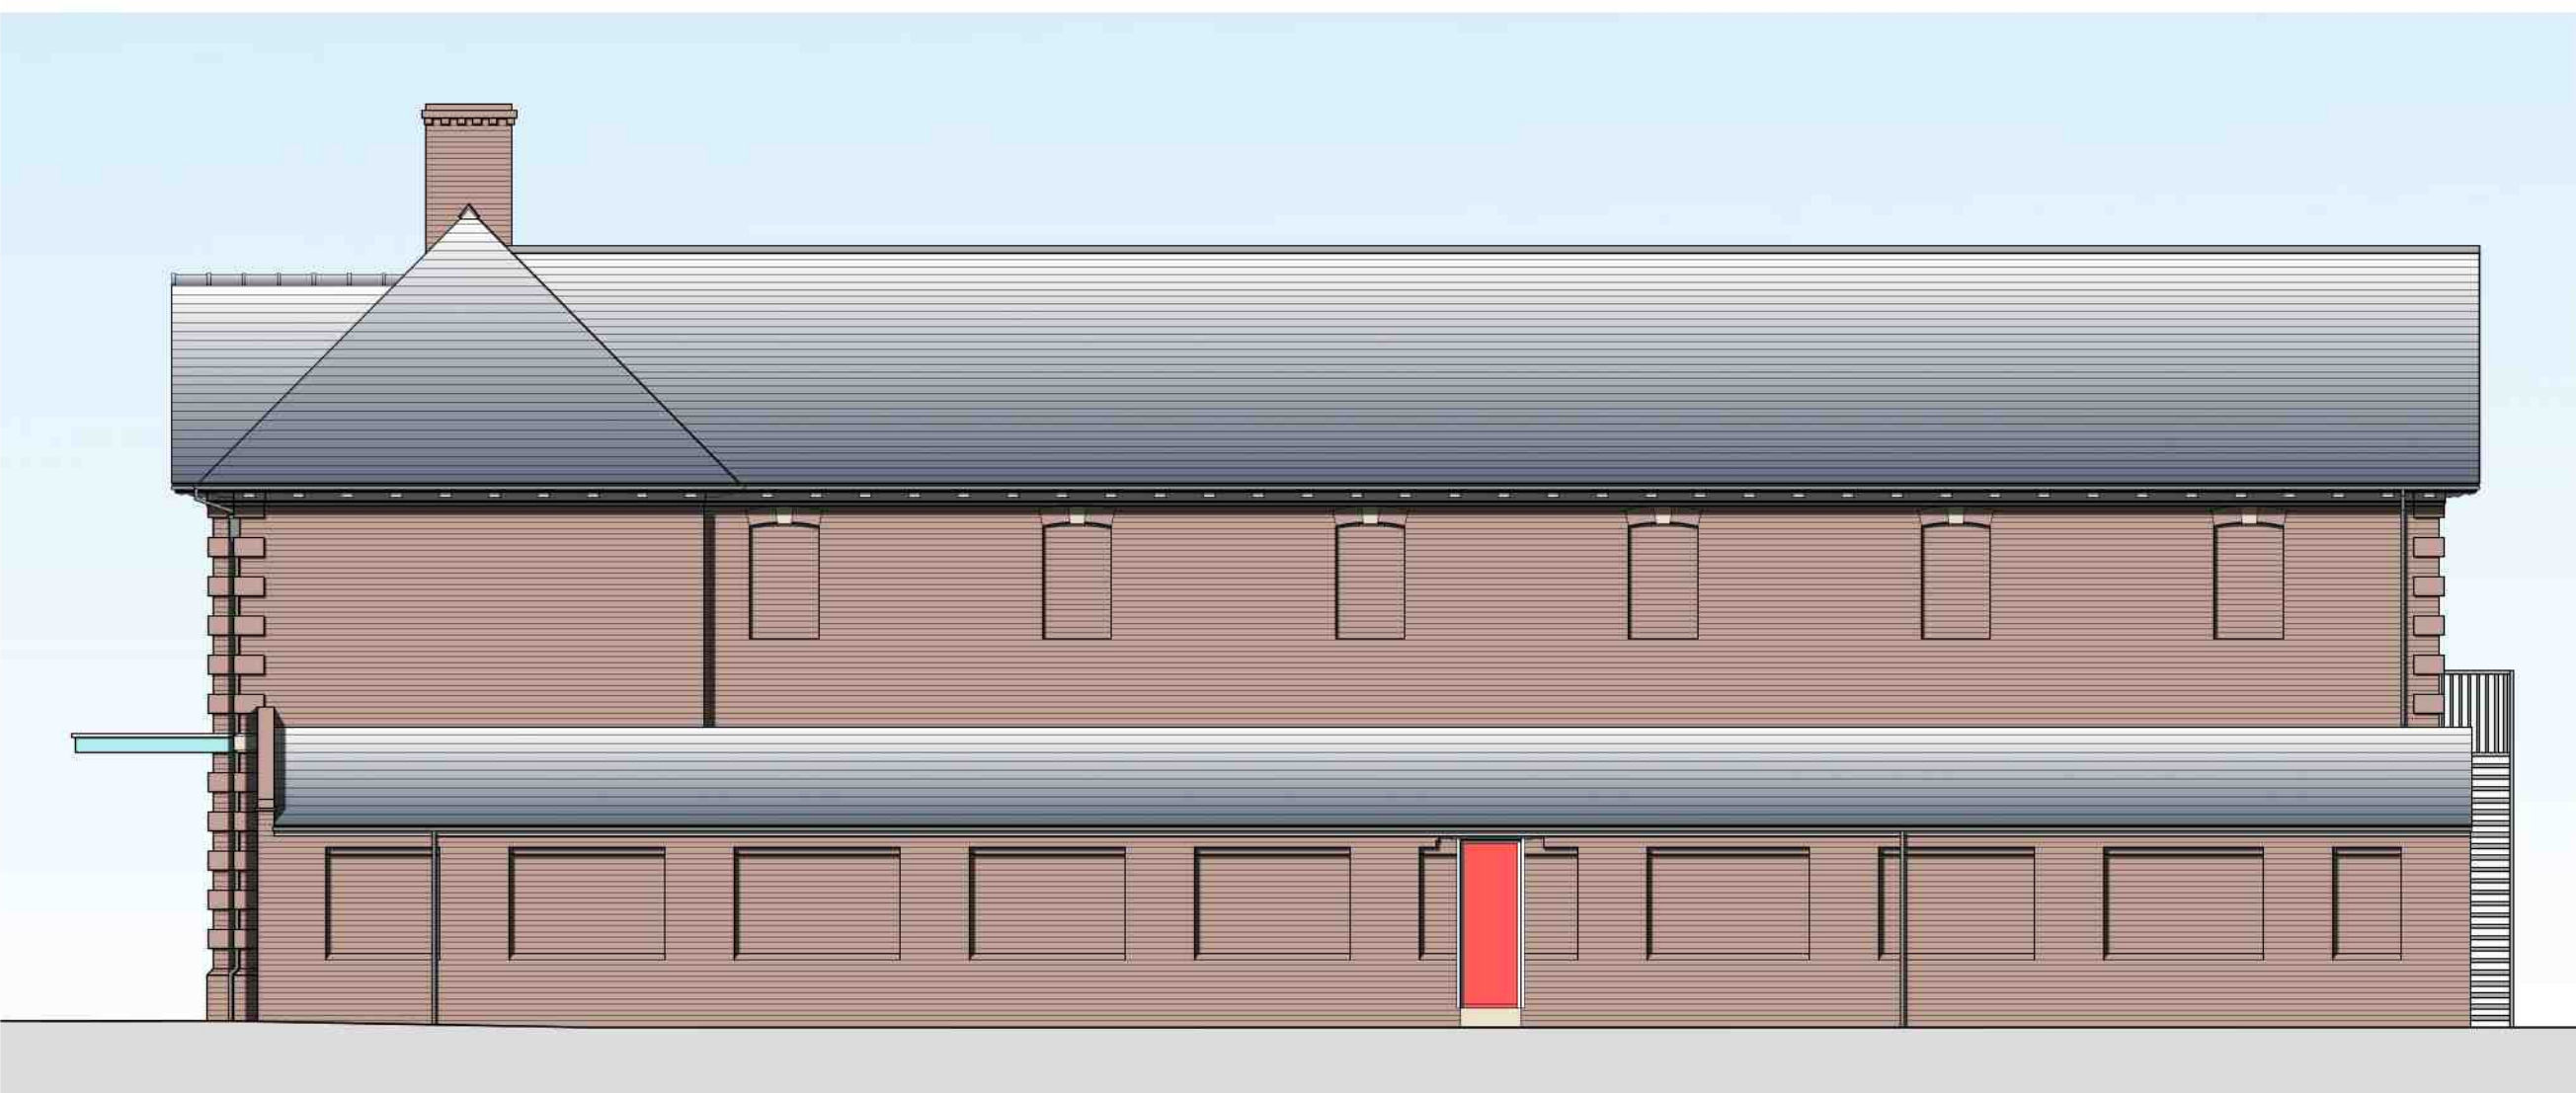

Proposed Side (E) Elevation
Scale 1:100

REV	DESCRIPTION	DATE
F	Blank windows added to side elevations	May 2022
E	Reduction in scale of first floor	Apr 2022
D	Amendments to re-build layout	Nov 2021
C	Re-build option	05.10.2021

PROJECT: TWO STOREY SIDE EXTENSION WITH NEW FIRST FLOOR

DRAWING: PROPOSED ELEVATIONS

SIZE: A1 CLIENT: The Lighthouse Church

Do Not Scale From This Drawing

DATE: 02/04/2021 APPROVED: CT

DESCRIPTION: TWO STOREY SIDE EXTENSION WITH NEW FIRST FLOOR AT THE LIGHTHOUSE CHURCH, 10 HAVESFIELD ROAD, SPALDING, PE11 2NP

NOTES: THIS DRAWING IS THE PROPERTY OF JC ARCHITECTURAL CONSULTANT. NO UNAUTHORIZED COPYING OR REPRODUCTION IN ANY FORM IS PERMITTED WITHOUT OBTAINING PRIOR WRITTEN PERMISSION FROM JC ARCHITECTURAL CONSULTANT. JC ARCHITECTURAL CONSULTANT RESERVES THE RIGHT TO MODIFY THIS INFORMATION AT ANY TIME.

ALL DIMENSIONS ARE TO BE COMPARED ON SITE BY CONTRACTOR. ANY DISCREPANCIES ARE TO BE REPORTED TO JC ARCHITECTURAL CONSULTANT IMMEDIATELY.

THIS DESIGN HAS BEEN UNDERTAKEN AS FAR AS POSSIBLE TO AVOID RISKS TO HEALTH AND SAFETY OR TO REDUCE AND CONTROL THE EFFECTS OF ANY UNAVOIDABLE RISKS. ANY RELEVANT INFORMATION REGARDING RISKS WHICH ARE NOT ABLE TO BE ELIMINATED WILL BE INCLUDED WITHIN THE PROJECT HEALTH AND SAFETY FILE.