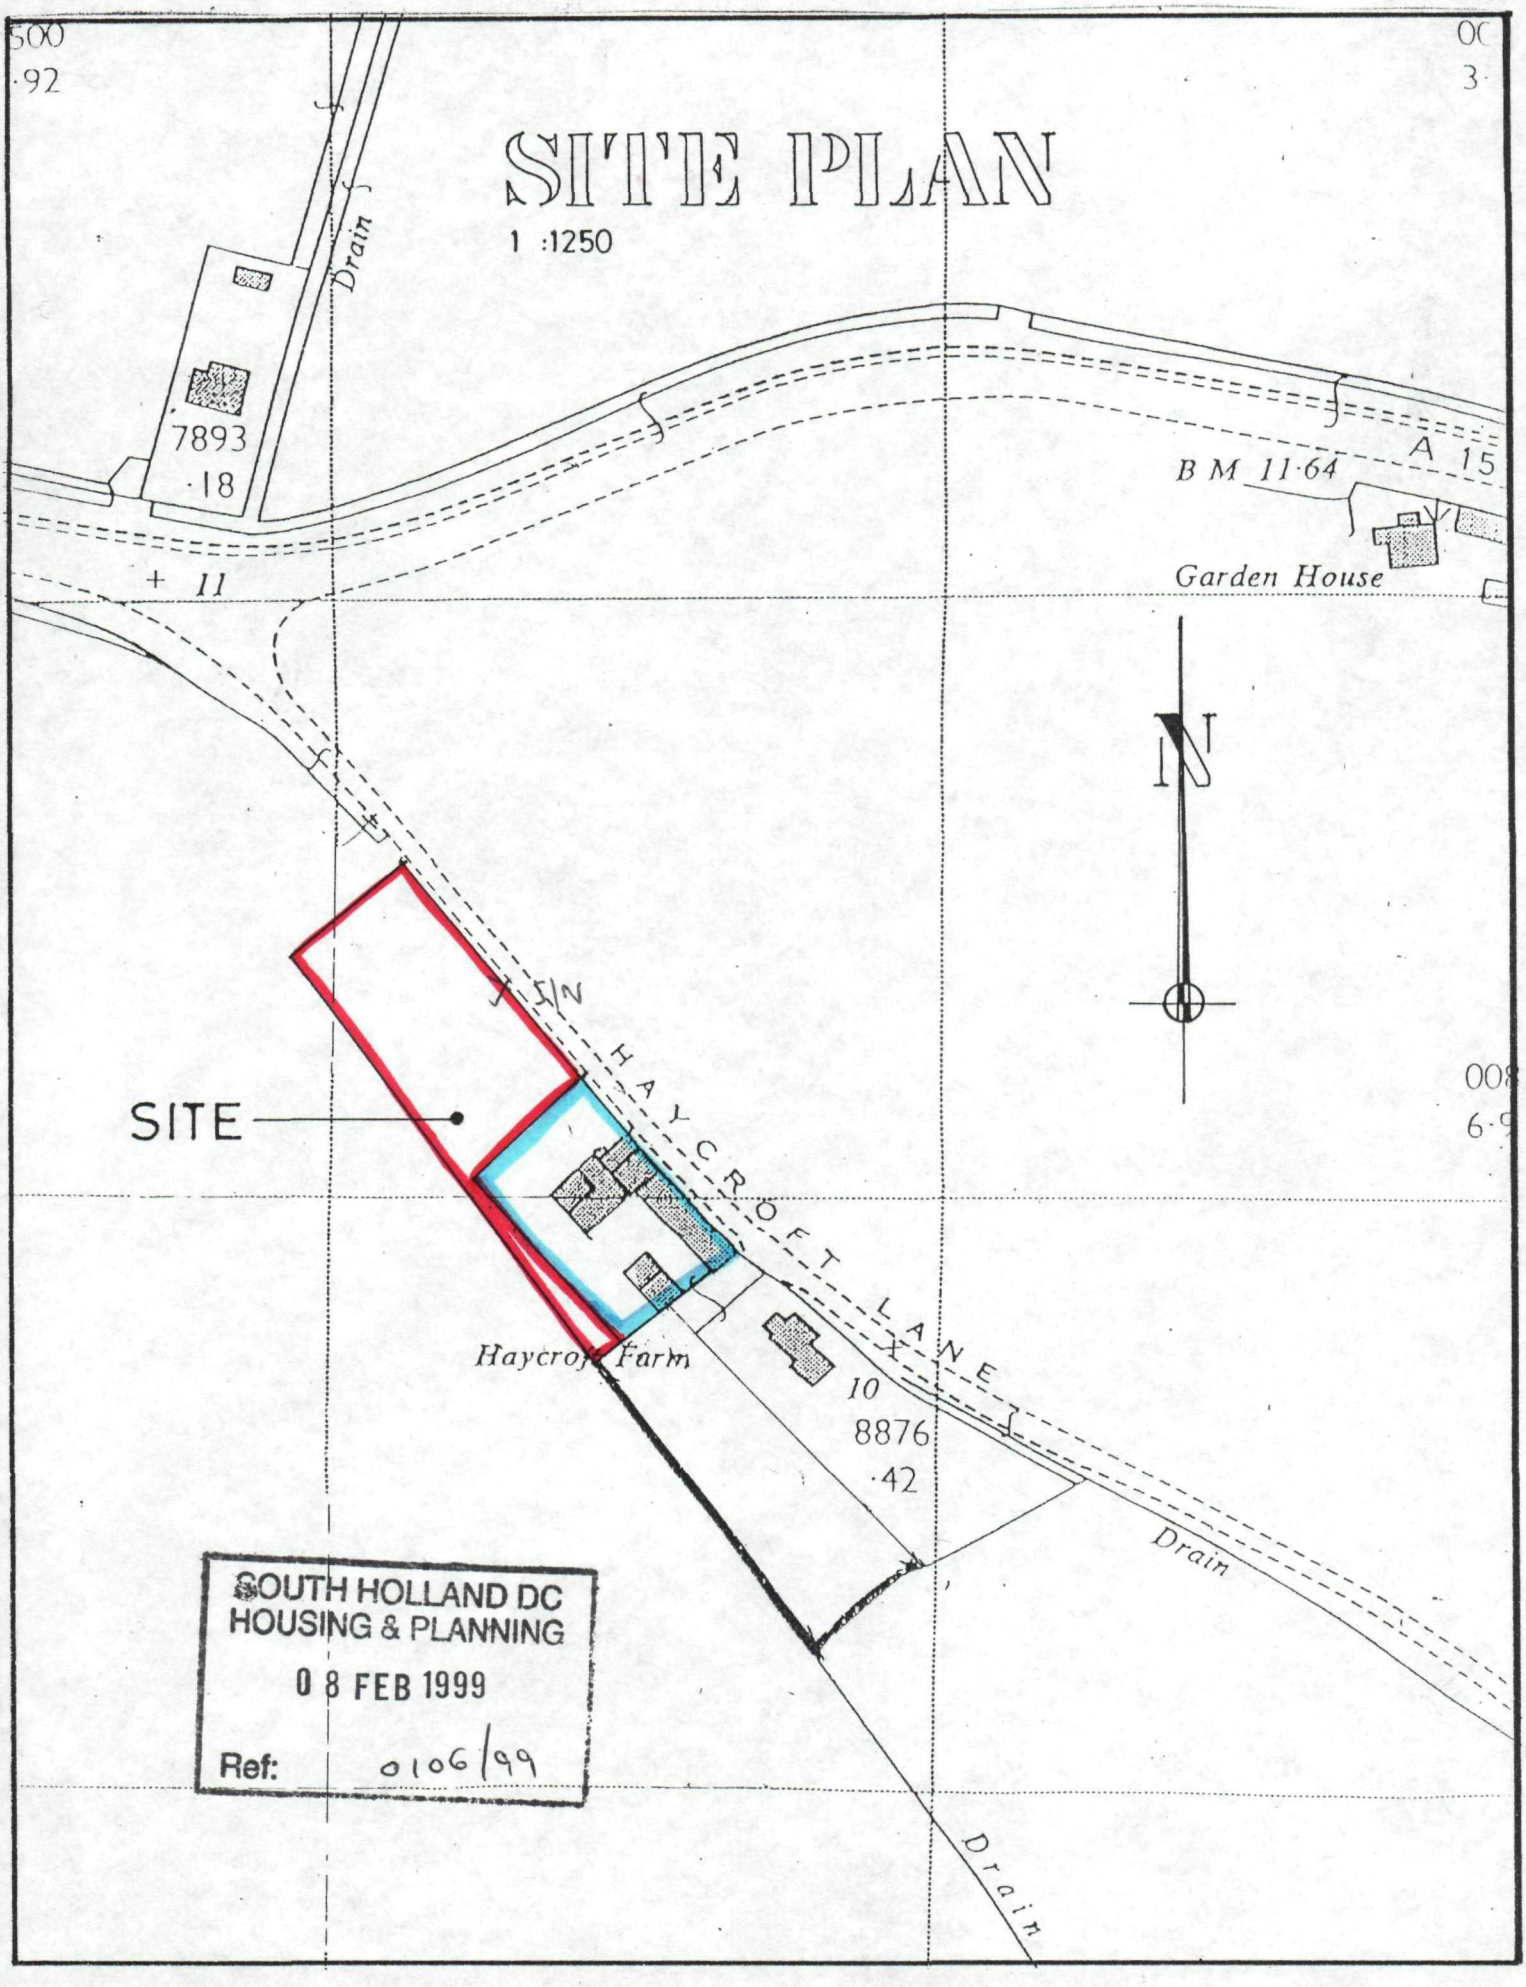
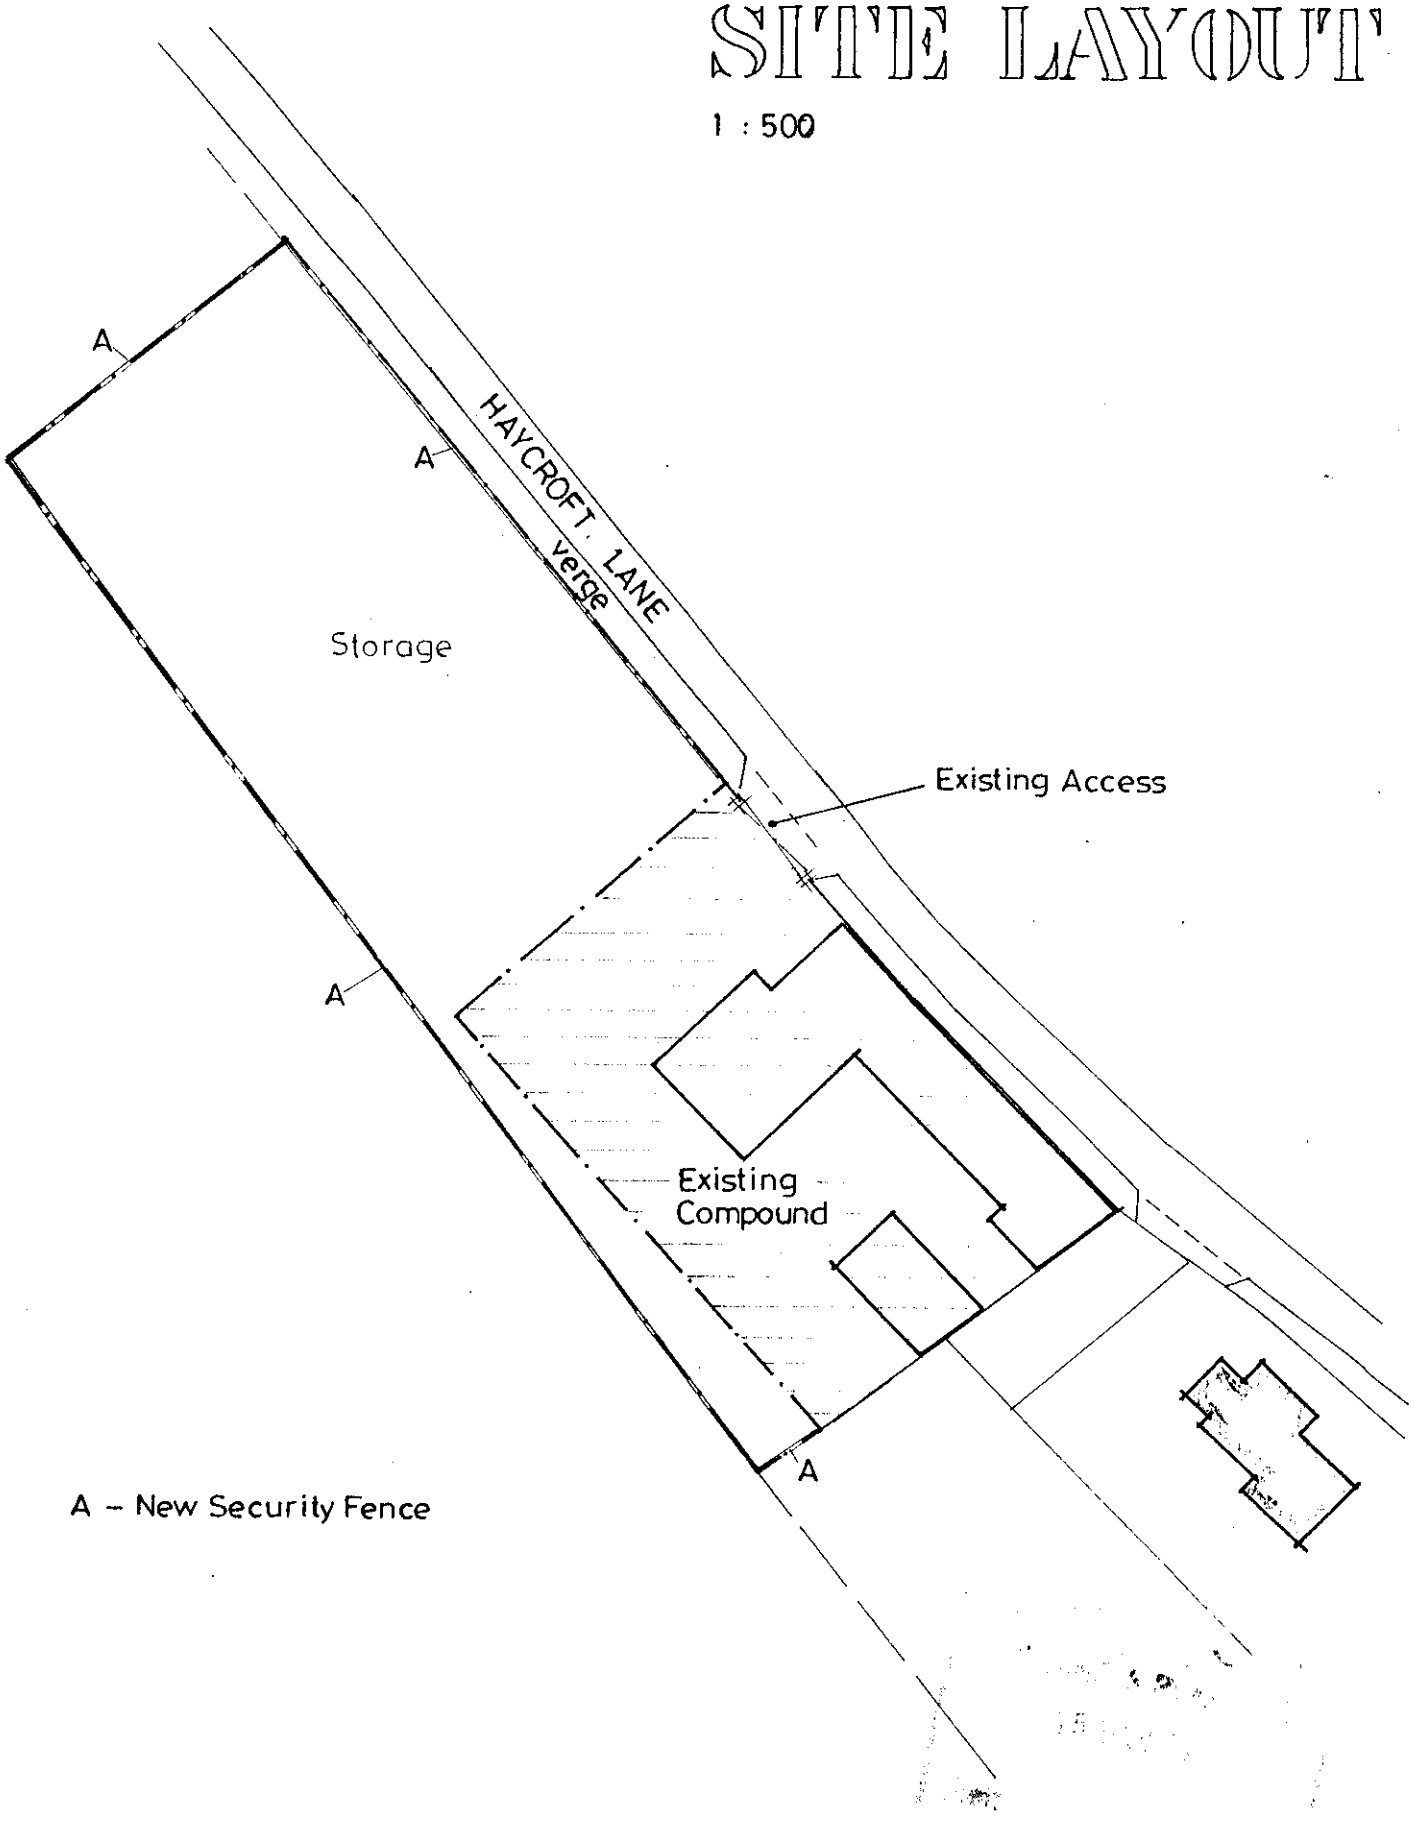

SITE PLAN
1 :1250
Drain
7893
·18
B M 11·64
A 15
Garden House
+ 11
N
SITE
HAYCROFT LANE
Haycroft Farm
10
8876
·42
Drain
Drain
SOUTH HOLLAND DC
HOUSING & PLANNING
0 8 FEB 1999
Ref: 0106/99

SITE LAYOUT

1 : 500



A – New Security Fence