




Front (East) Elevation to Cley Hall Drive

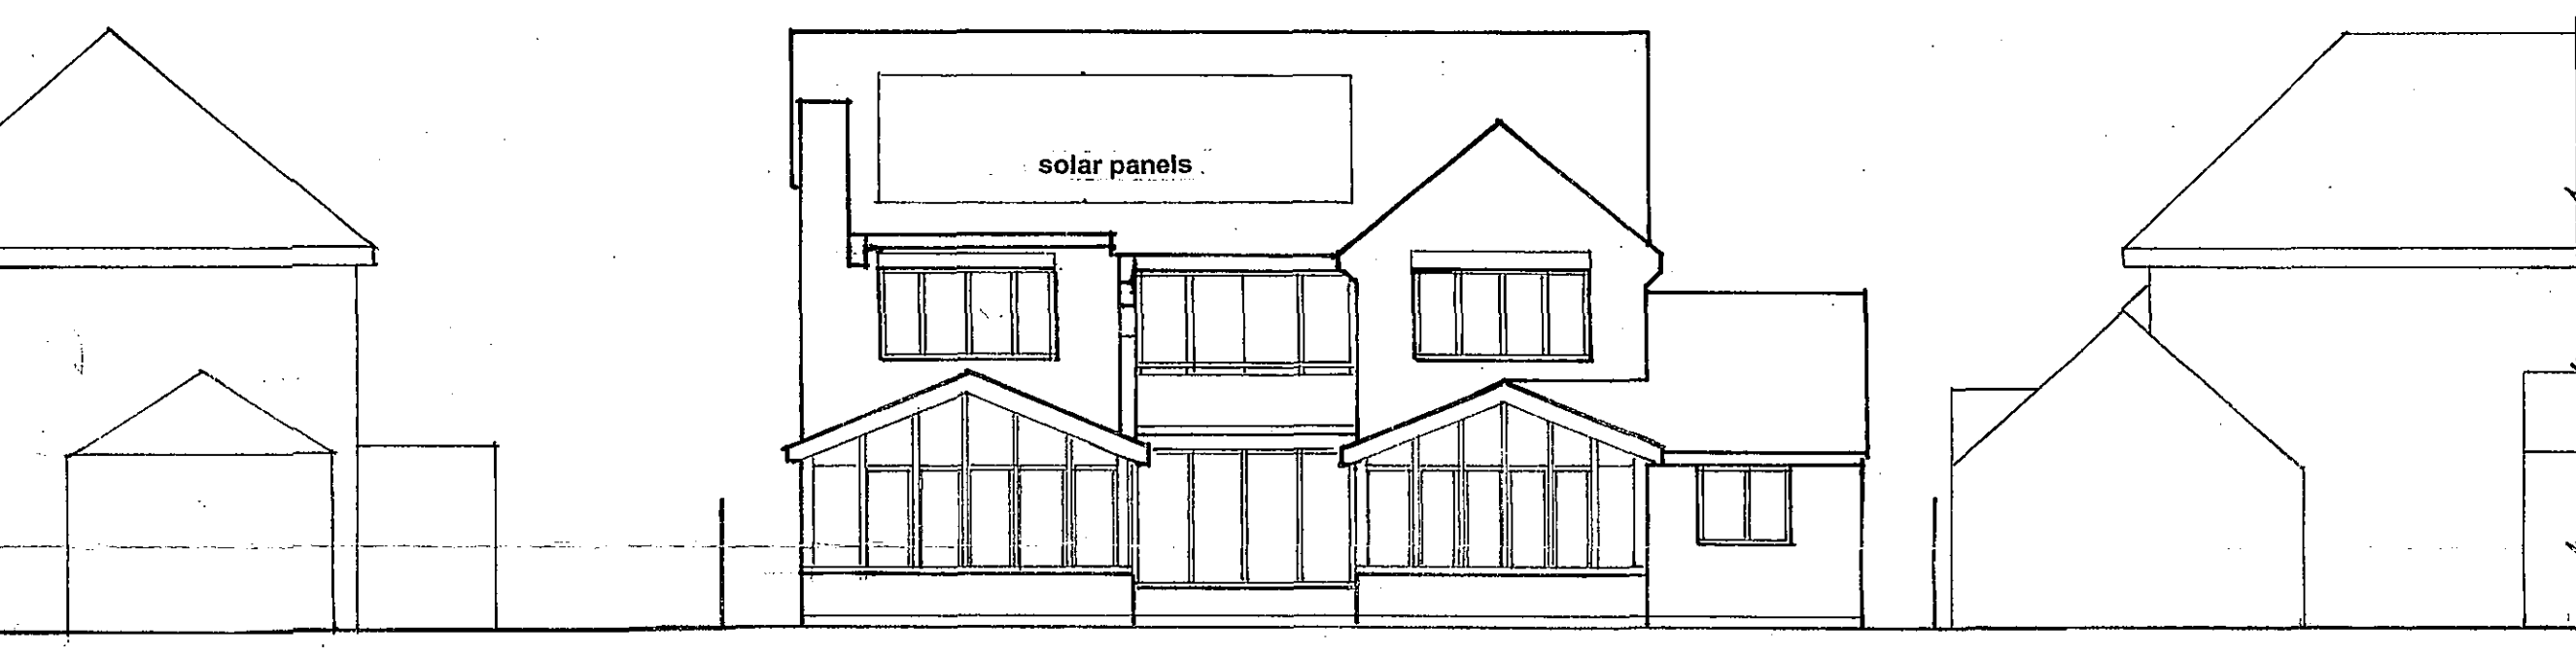


Rear (West) Elevation

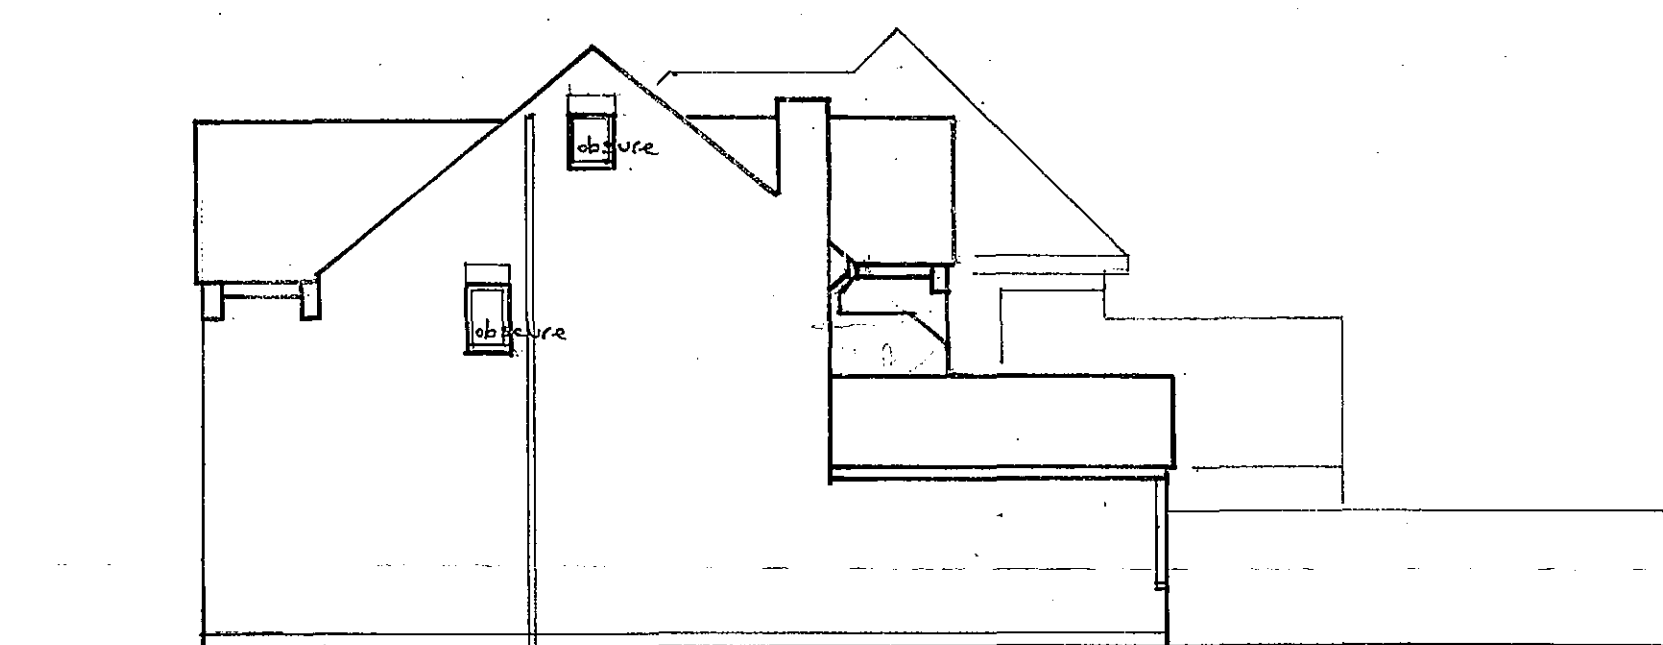

North Side Elevation

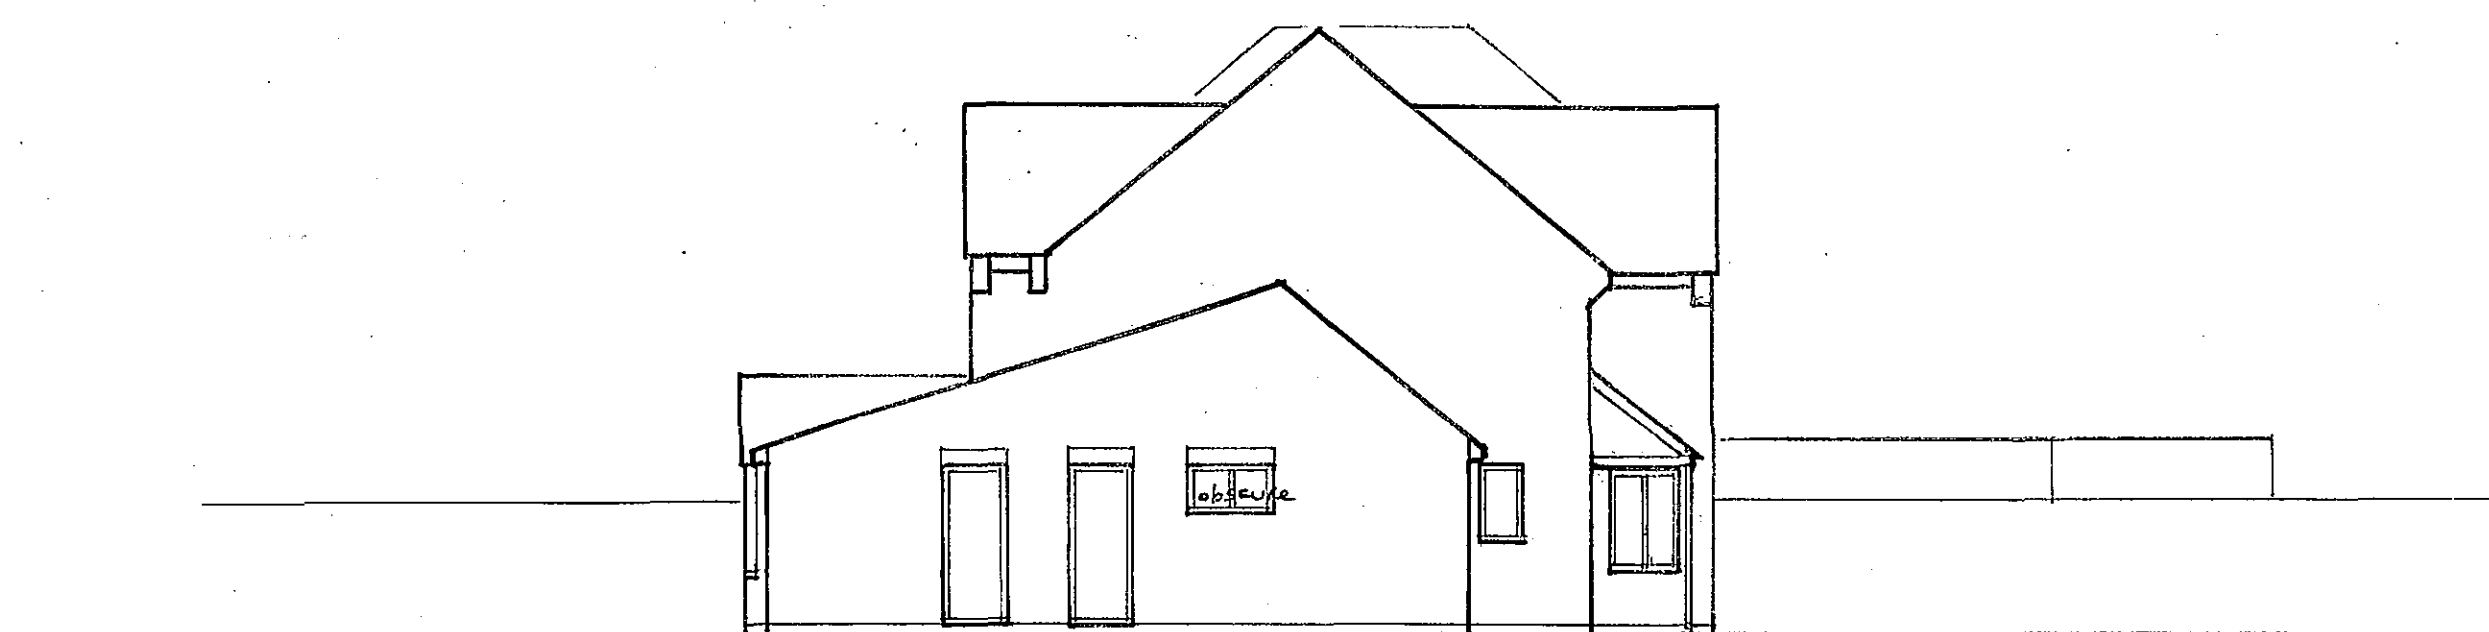

South Side Elevation

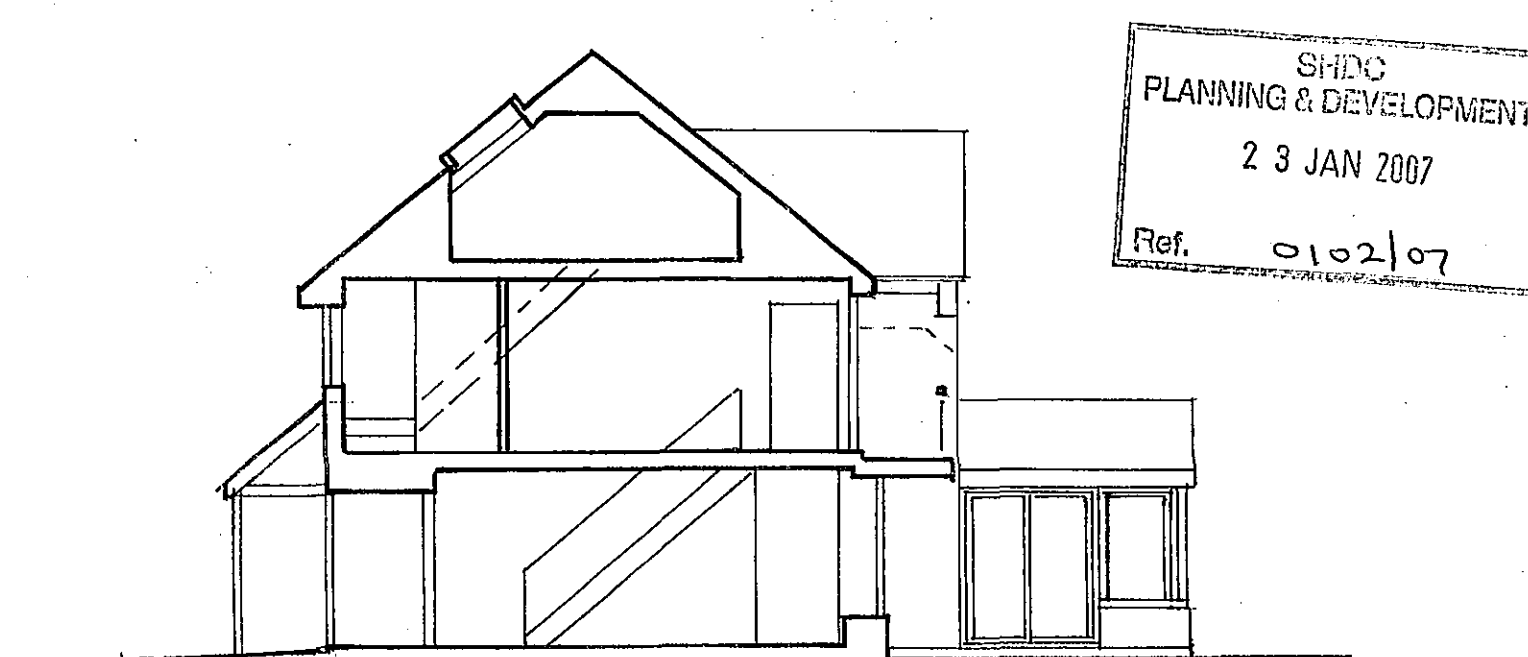

Section thro' Reception/Landing

Materials: Red facing Bricks
Brown Profile Roof Tiles
Stained Timber Windows

**DETERMINED
PLAN**

Proposed Replacement House
42 Cley Hall Drive, Spalding
For Mr & Mrs S Kingston

Elevations & Section
Scale : 1 : 100

Drg. 355/23

A.A.Parr. M.A., Dip. Arch., RIBA, Chartered Architect
9, Tilton Drive, Oadby, Leics. LE2 5WW - 0116 2712625--tony_a_parr@hotmail.com

SHDC
PLANNING & DEVELOPMENT
23 JAN 2007
Ref. 0102/07