


# NEIL DOWLMAN Architecture

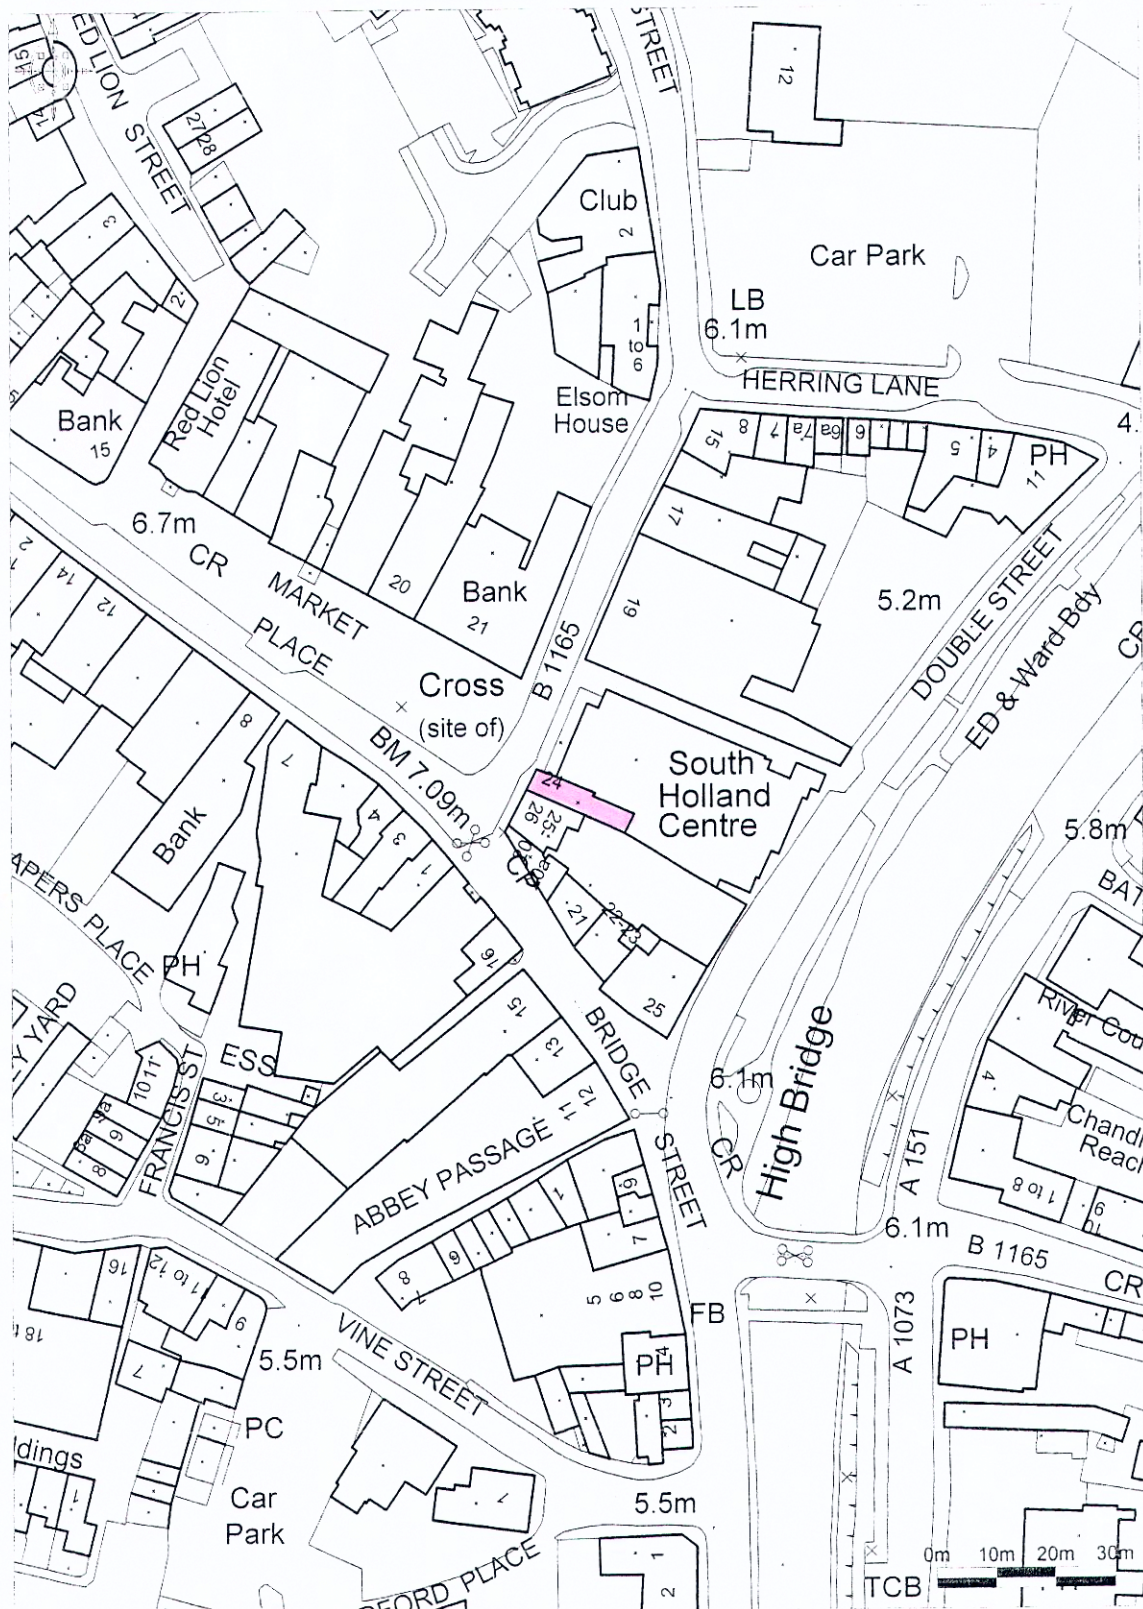

Ordnance  
Survey

© Crown Copyright 2008. All rights reserved. Licence number 100020449. Plotted Scale - 1:1250

NEIL DOWLMAN ARCHITECTURE LTD LICENCE NO. 100040661