
ALLISON HOMES

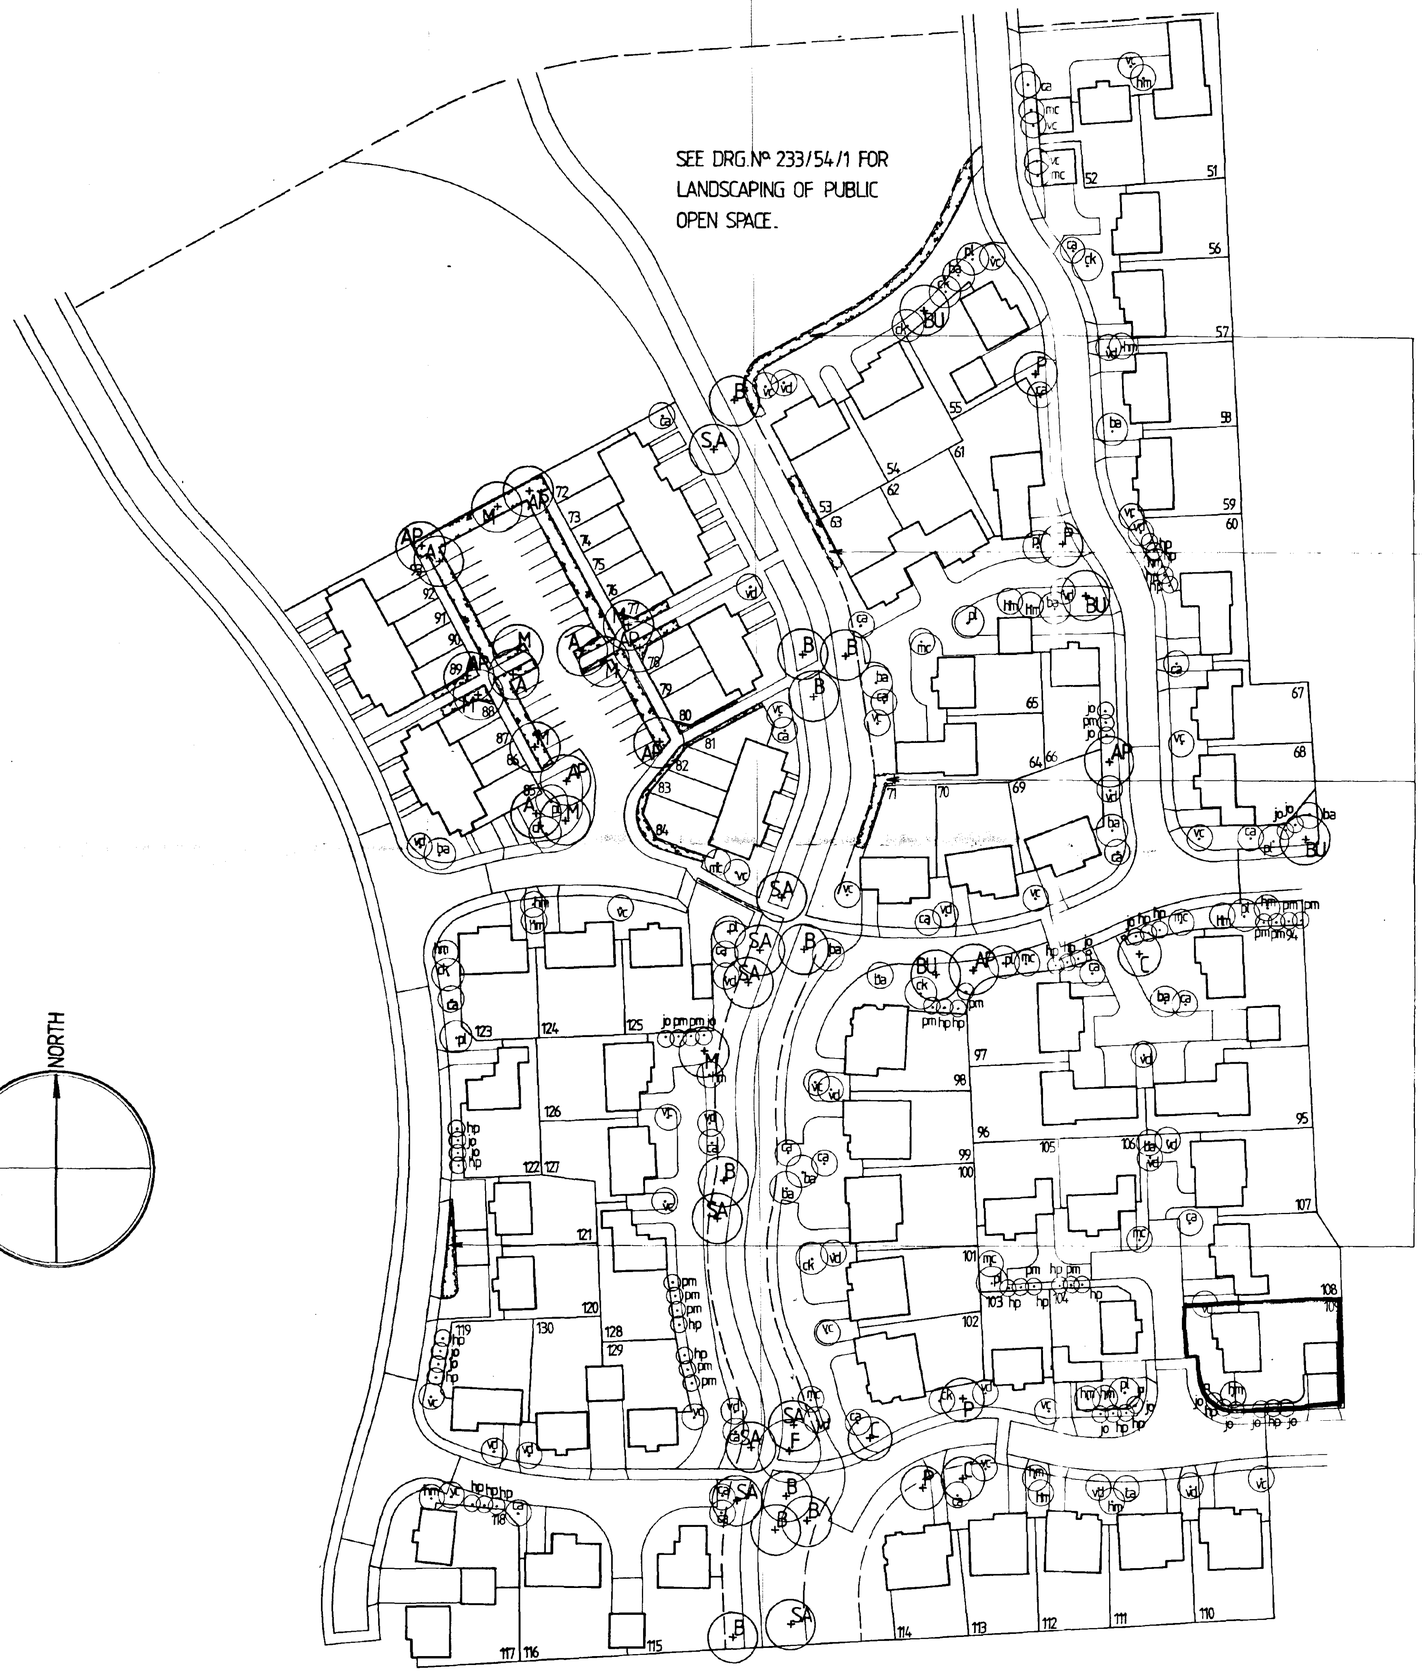


ESTABLISHMENT NOTES

All trees are to be adequately staked and tied and half a bag of peat free tree and shrub planting compost incorporated into the backfill for each treehole.

A topdressing of 'Enmag' fertilizer shall be made to all shrub areas and trees following planting strictly in accordance with manufacturer's instructions.

Crataegus monogyna hedge planted as shown below at a scale 1:50.

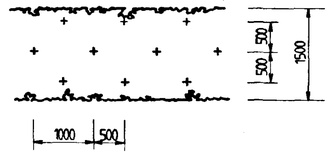

ABBREV.	NO.	Description	Size	Spec.
TREES				
A	4	Alnus cordata	10-12	Sel. Std
AP	8	Acer platanoides 'Crimson King'	8-10	Std
B	10	Betula pendula	180-240	10L c.g.
BU	4	Betula utilis	180-240	10L c.g.
C	3	Crataegus oxycantha 'Paul's Scarlet'	8-10	Std
F	1	Fraxinus excelsior	8-10	Std
M	8	Malus tschonoskii	8-10	Std
P	4	Prunus subhirtella 'Autumnalis Rosea'	6-8	Lt. Std
SA	9	Sorbus aucuparia	8-10	Std
SHRUBS				
ba	13	Buddleia alternifolia	45-60	3L
ca	26	Cornus alba 'Sibirica'	45-60	2L
ck	8	Cornus kousa	45-60	3L
hm	18	Hydrangea macrophylla 'Blue Wave'	60-80	3L
mc	9	Mahonia 'Charity'	45-60	3L
pl	11	Prunus lusitanica	45-60	3L
vc	24	Viburnum carlesii	45-60	3L
vd	23	Viburnum davidii	45-60	3L
CLIMBERS				
hp	27	Hydrangea petiolaris	45-60	2L
jo	18	Jasminum officinale	45-60	2L caned
pm	16	Pyracantha 'Mohave'	60-80	2L caned

05 FEB 1996
Ref: 0104/96
DETERMINATION PLAN
DRAWING
31 JAN 1996
ISSUED

5/1/96. Shrub planting around car parking area for plots 72-93 to be specified at a later date.

31/1/96. Amendment to plot 109: garage and surrounding trees, shrubs and climbers. Schedule amended.

TREE AND LARGE SHRUB PLANTING
PHASE 5 AND 7, WOOLRAM WYGATE, SPALDING.
DRAWING Nº: 233/54/5a SCALE 1:500 NOV. 1995.

Robert Doughty Consultancy
Planning
Landscape Architecture
Architecture
32 High Street, Helpringham, Sleaford NG34 0RA Tel: (01529) 421646 Fax: (01529) 421358
Lincoln House, 56/58 Clasketgate, Lincoln LN2 1JZ Tel: (01522) 542330 Fax: (01522) 542331