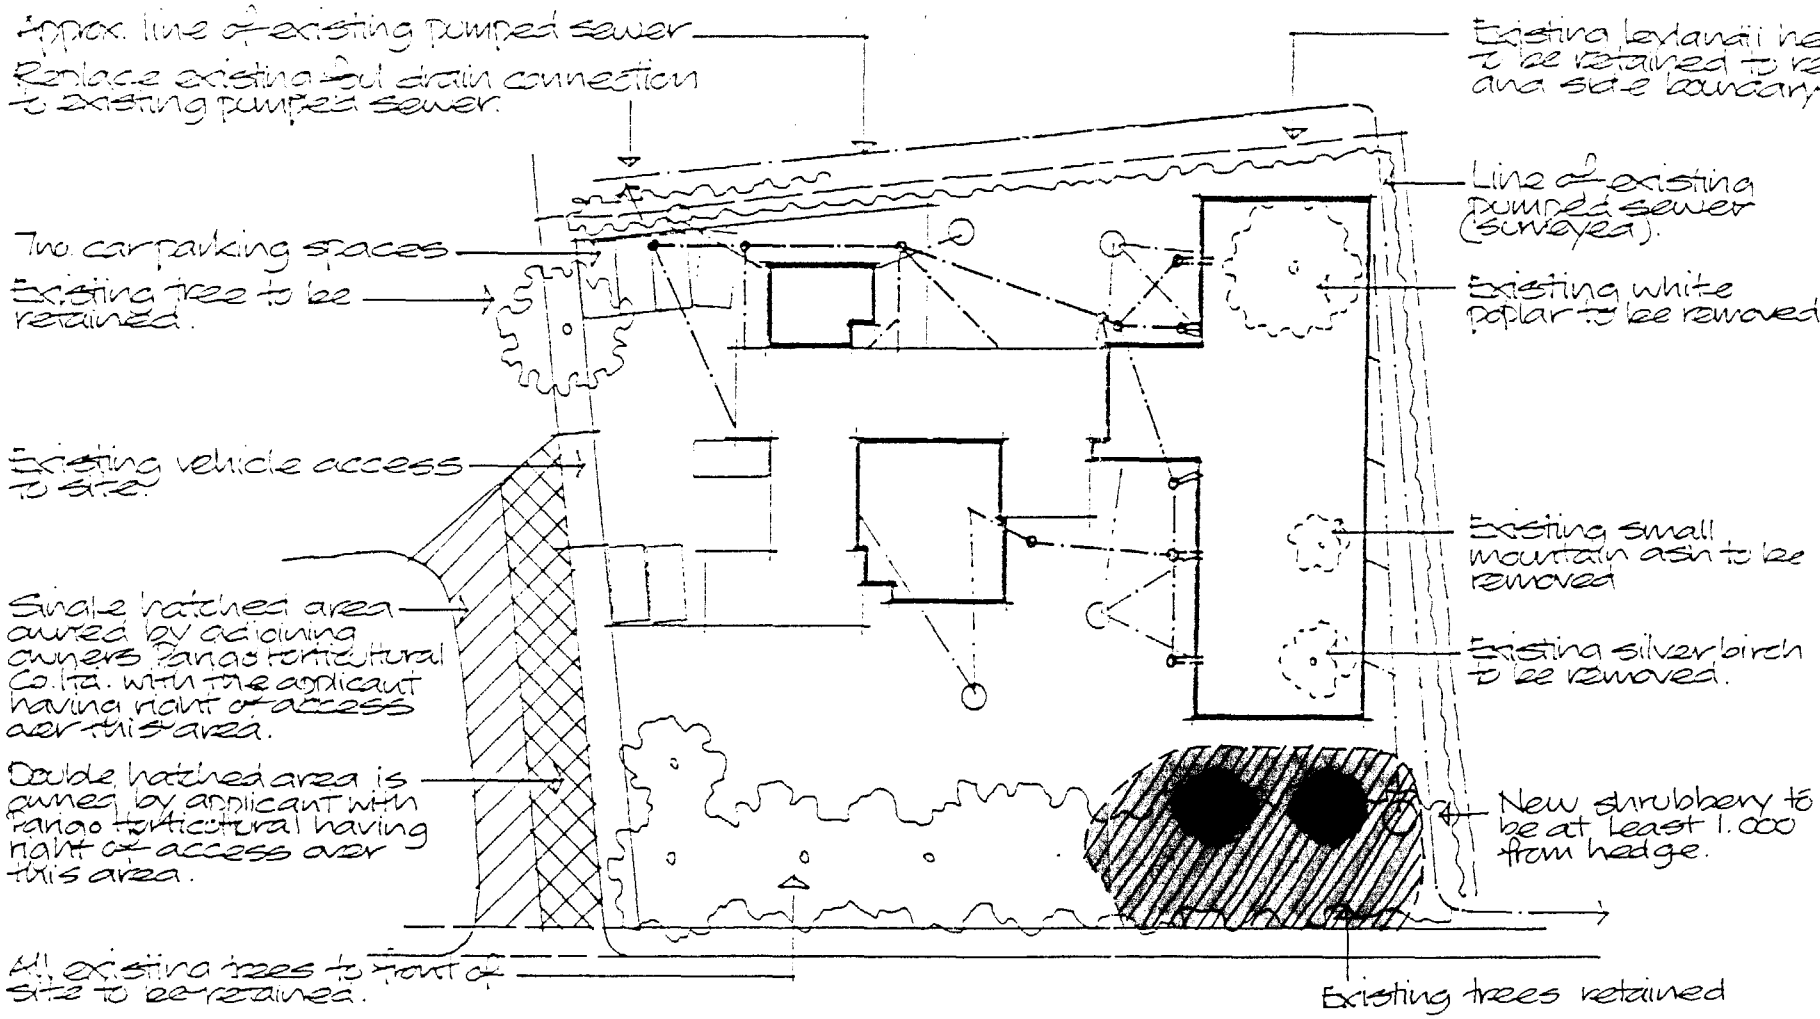

BLOCK PLAN
Scale 1:500

LANDSCAPING KEY

Area of shrub planting approx. 900mm high to consist of the following evergreen shrubs planted at approx. 1.000 cts. in groups of 8-10 shrubs.
Skimmia Foremanii (male & female varieties)
Pernettya Mucronata – Alba and Bells seedling.
Berberis verruculosa.

2no. individual shrubs – Mahonia Japonica (approx. 1.800 high)

Underplanting to be Hypericum Calycinum at approx. 900mm cts.

0104/97

USE FIGURED DIMENSIONS ONLY
DO NOT SCALE

CONTRACT
PROPOSED RESIDENTIAL HOME FOR THE ELDERLY FOR MR A. KACHRA

TITLE
SITE PLAN 'LANDSCAPING'

SCALE 1:500	
DATE Nov. 96	DRAWN ACH

JOB No.		SHEET	REV.
PE 3672	000		

Baxter & King
BUILDERS

SQUIRRELS LODGE,
LANGTOFT,
PETERBOROUGH, PE6 9NQ.
TEL. (0778) 342516 & (0733) 840080
FAX. (0778) 341560