


# Allocated Parking


SHDC  
Planning & Development  
15 FEB 2011  
Ref: 0105-11

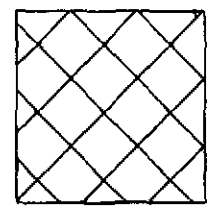

Delivery &  
Access Only



Scale 1:200 @ A3

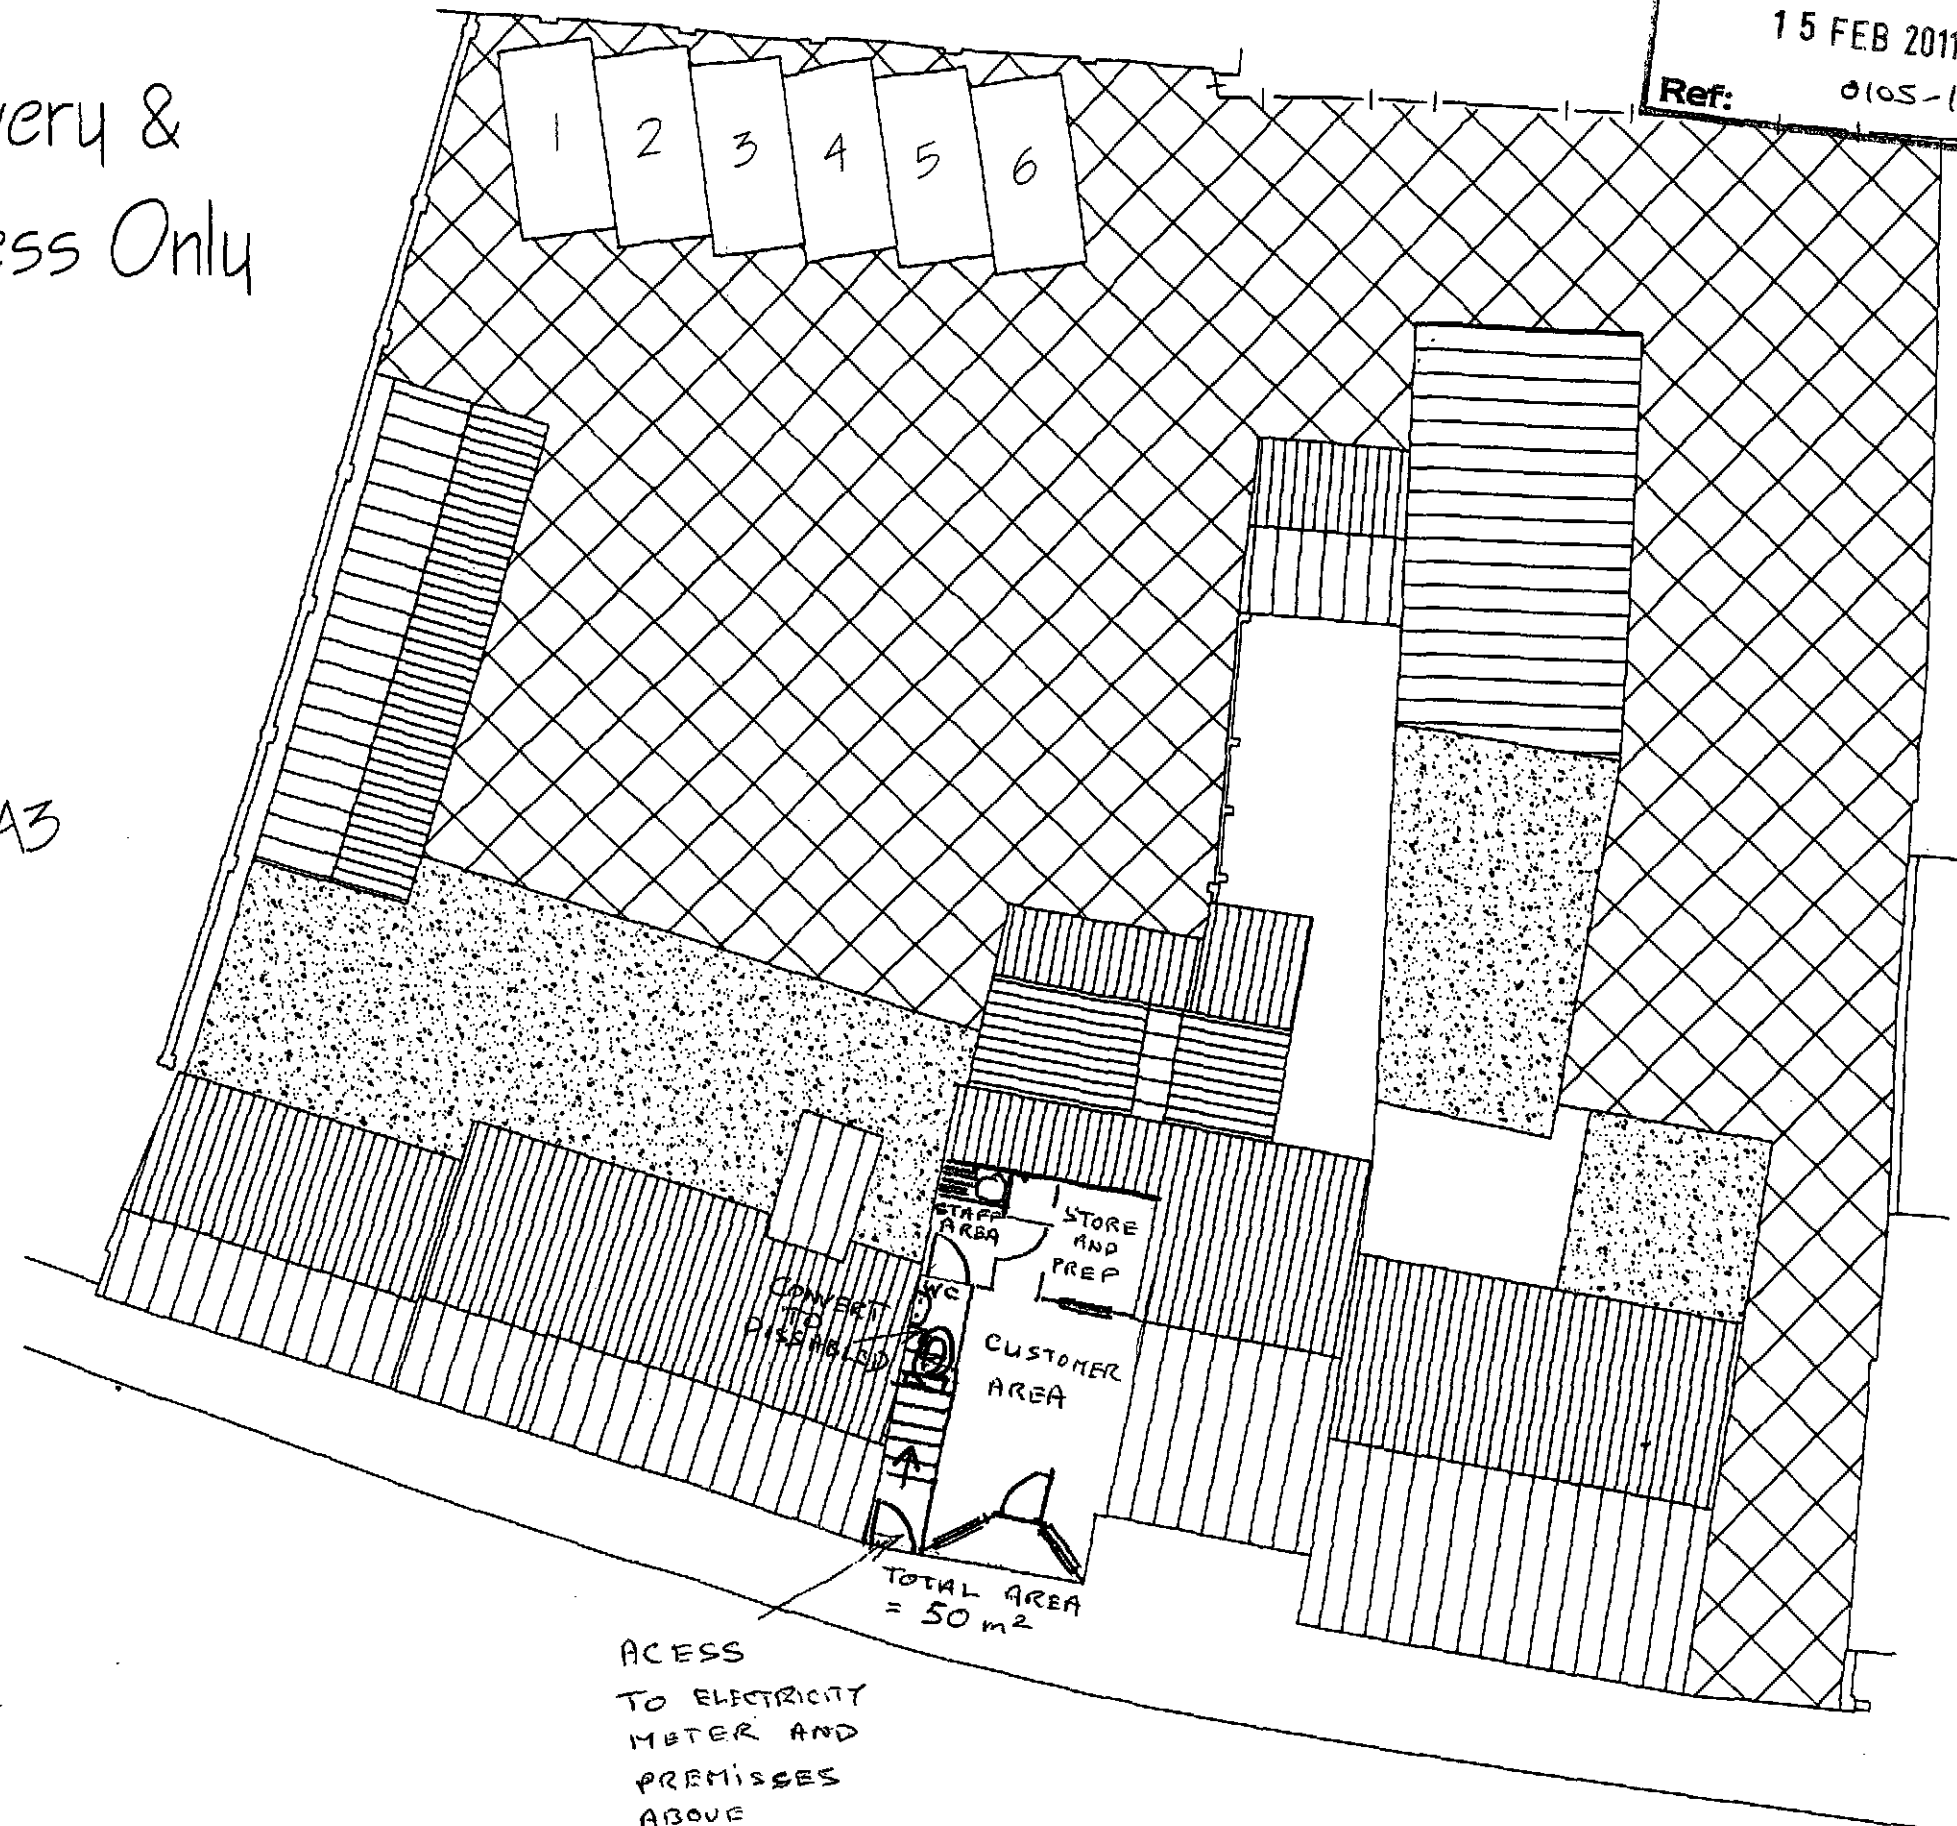



|                        |          |      |
|------------------------|----------|------|
| SHDC                   |          |      |
| Planning & Development |          |      |
| 15 FEB 2011            |          |      |
| Ref:                   | 0105-11  |      |
| ref:                   | revision | date |

**G. R. MERCHANT**  
**I.ENG AMICE FWO**  
**ARCHITECTURAL, STRUCTURAL**  
**AND LAND DRAINAGE**  
**CONSULTANTS**  
 Unit 4, Wrights Mews  
 12A Park Road, Holbeach,  
 Spalding, Lincs. PE12 7EE  
 Tel: 01406 490800  
 Fax: 01406 425744  
 E-Mail: G. R. Merchant @ Merchant. F9.  
 Co. UK

Project  
 CHANGE OF USE OF EXISTING  
 RETAIL AREA  
 28 WESTLODE STREET  
 SPALDING Lincs

Client  
 RCW-LTD

Drawing  
 LOCATION  
 PLAN

|          |             |
|----------|-------------|
| Job Ref. | Drawing No. |
| 1324/06  | 04          |

|         |       |
|---------|-------|
| Date    | Drawn |
| SEPT'06 | SLH   |

Scales  
 1:500

This drawing is copyright and may not be altered, traced, photographed or used for any other purpose other than that for which it is issued. The General Contractor is to check all dimensions on site and report any discrepancies to the Architect. All details shown on this drawing including foundations are based upon typical site conditions related to the area. No responsibility can be accepted for abnormal conditions which may be discovered during construction unless reported to the Architect so that design amendments may be considered. Site soil surveys are recommended in respect of foundations to establish specific site conditions before foundation work is undertaken. This drawing is limited in the amount of information contained and does not purport to contain a full specification of the works. It is solely for the purpose of obtaining Planning / Building Regulation approval. This drawing must not be used as a contract document alone. The works will not be supervised or inspected on site by G. R. Merchant or any representative thereof. It is the client or their appointed agents responsibility to control workmanship, substitution of materials, adherence to specification, variations to contract etc. All materials to be used must conform to the standards of the British Standards Institution.