


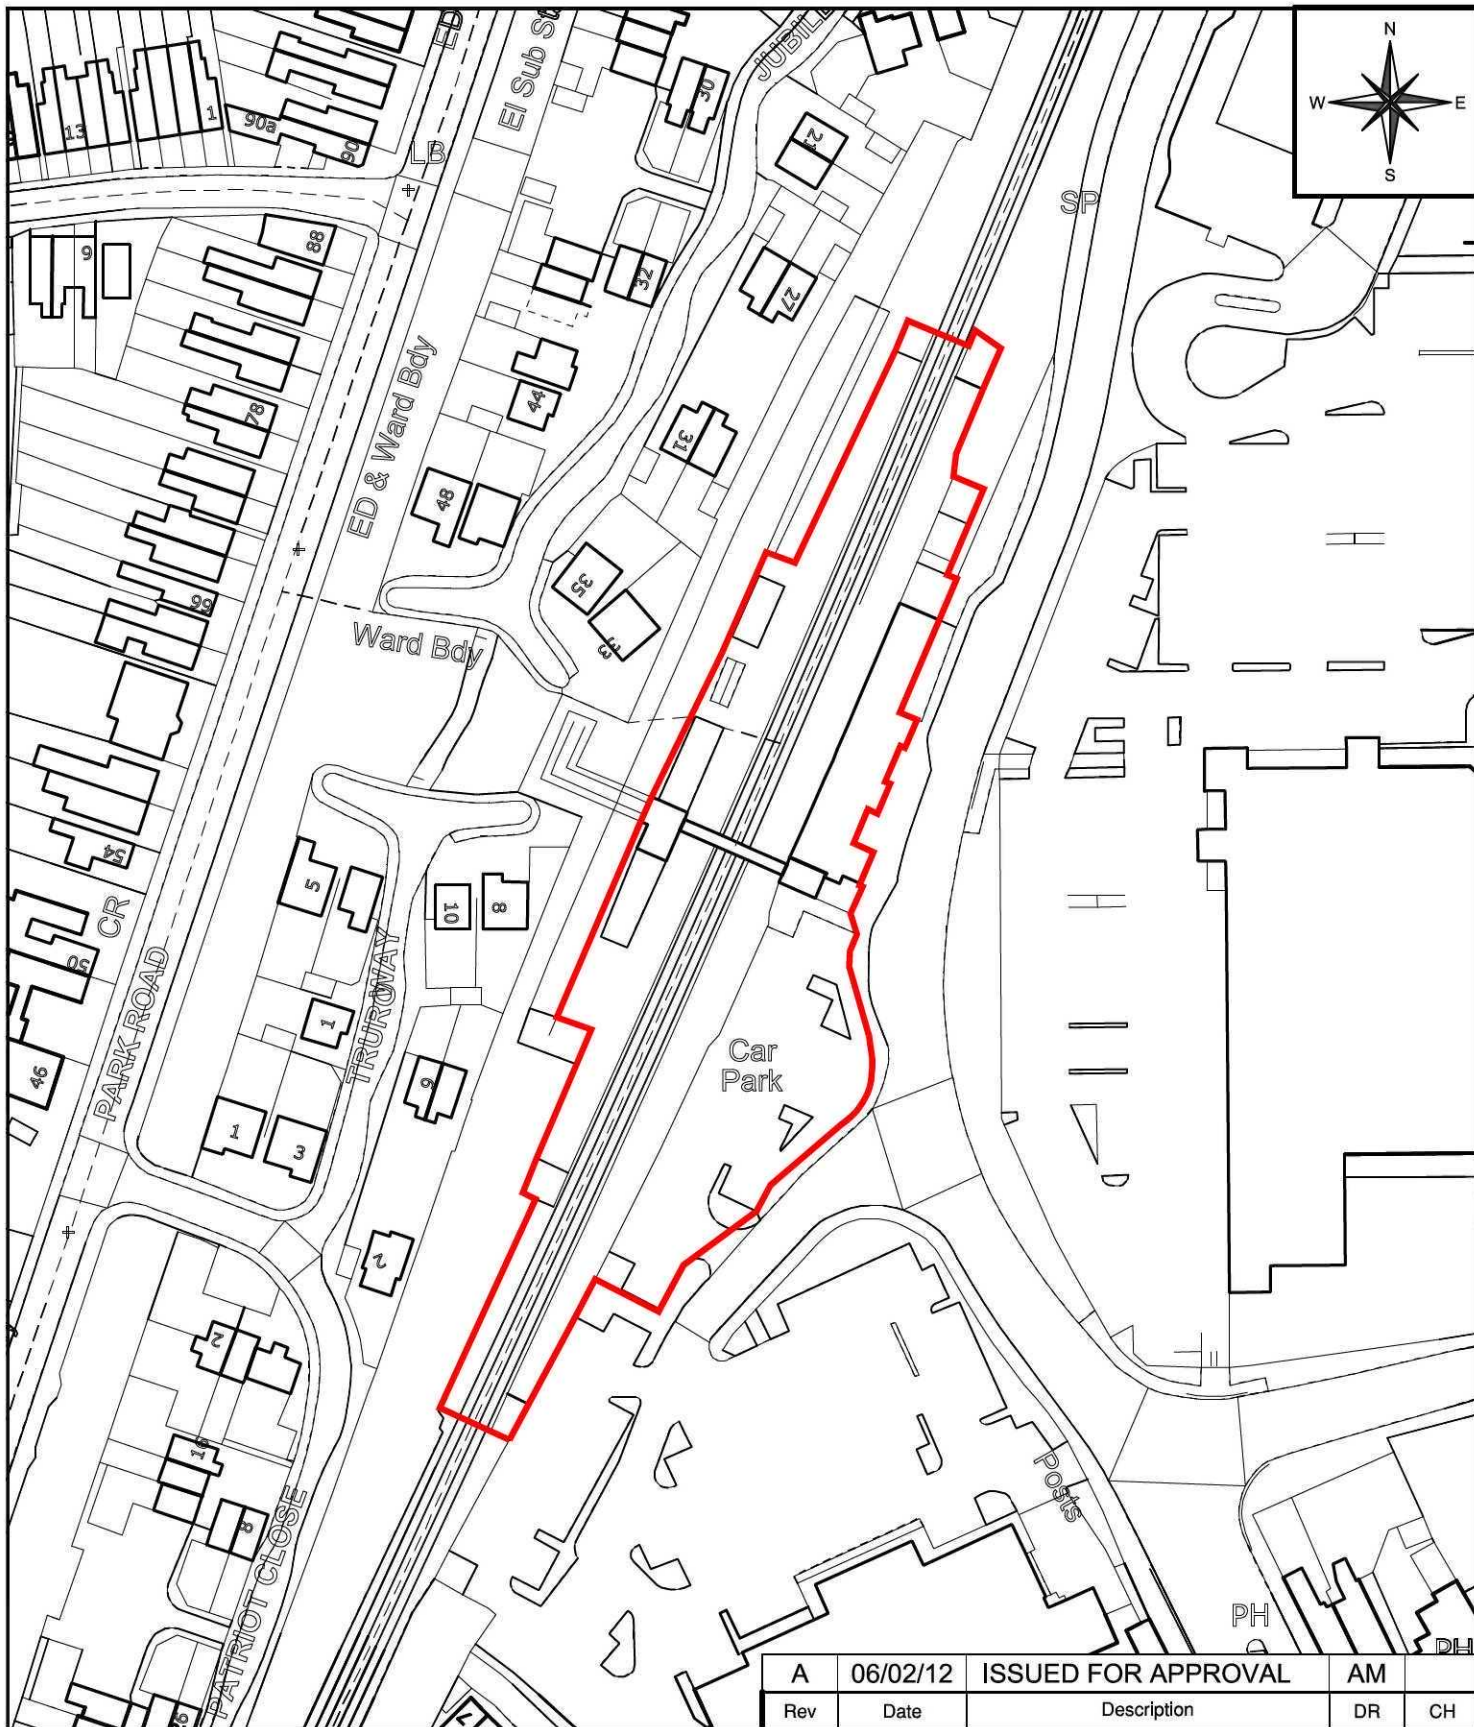

Drawn By	Title	
AM	EAST MIDLANDS TRAINS	
Date	Spalding Station Minor Works	
Feb' 12		
Checked	Site Location Plan	
Approved	Scales	Status
	1:1250 @ A4	Planning

A	06/02/12	ISSUED FOR APPROVAL	AM	
Rev	Date	Description	DR	CH
GGP CONSULT CONSULTING ENGINEERS PROJECT MANAGEMENT Priory TEC Park Saxon Way, Hessle HULL HU13 9PB UNITED KINGDOM Telephone (+44) 01482 627963 Fax (+44) 01482 641736 Email info@ggpconsult.co.uk				
Drg. No.			Rev	
R10152/SPA/P100			A	