
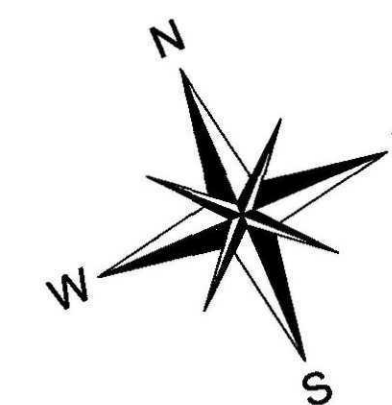
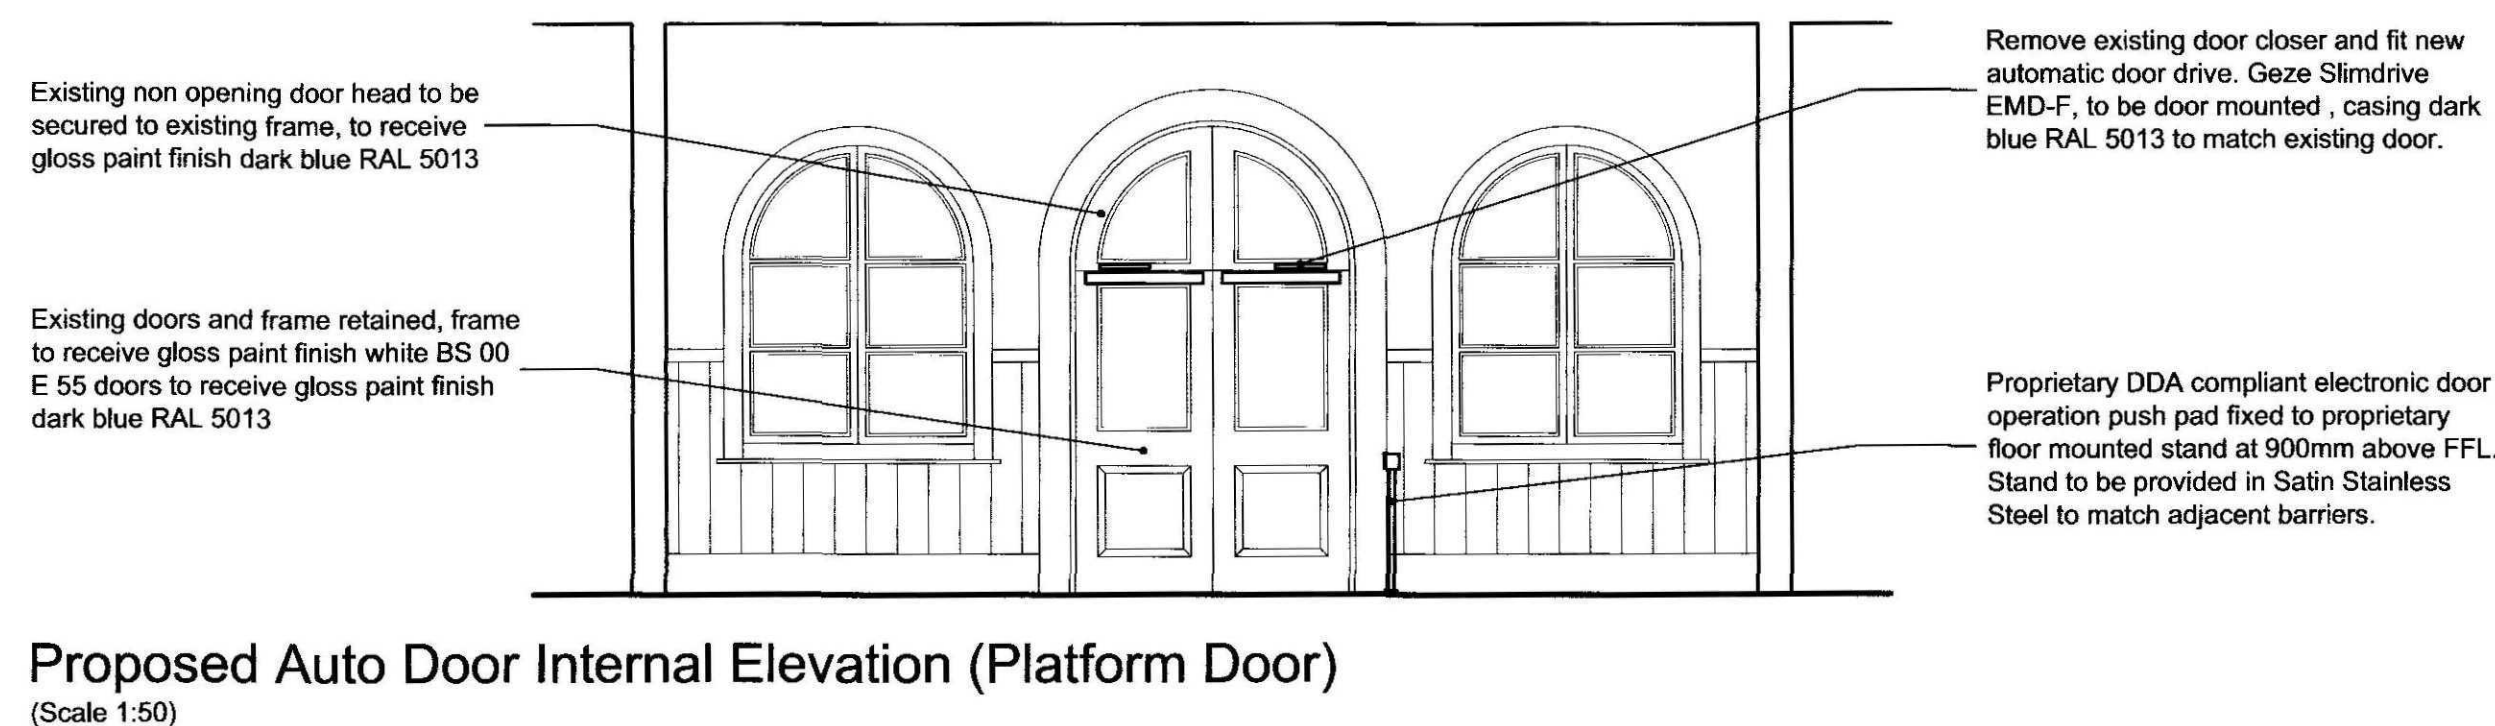
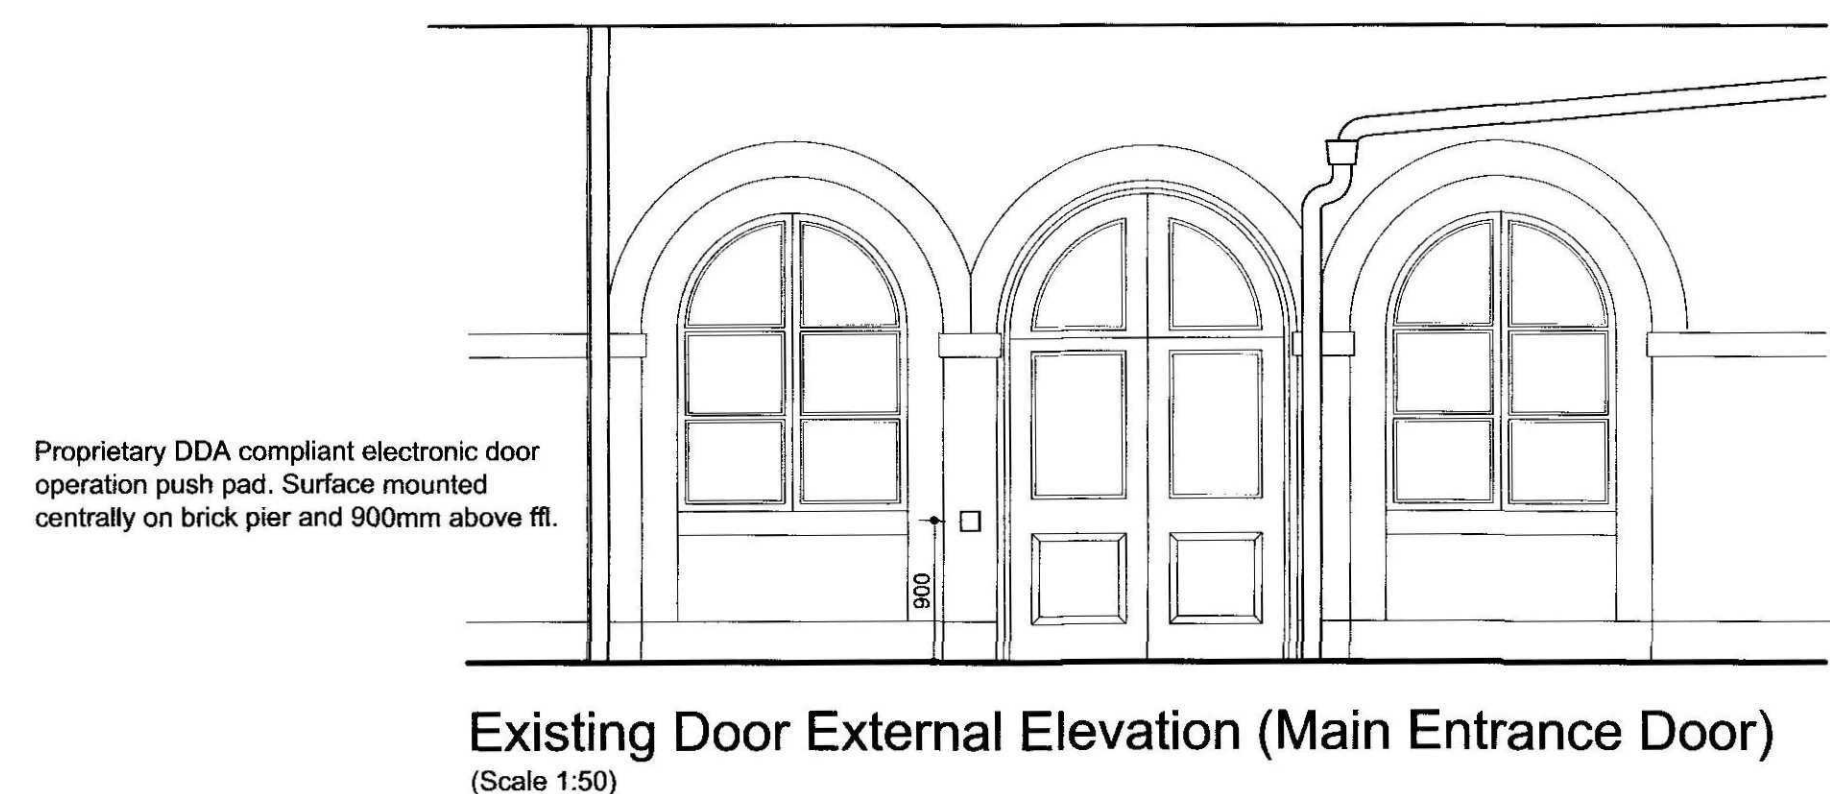
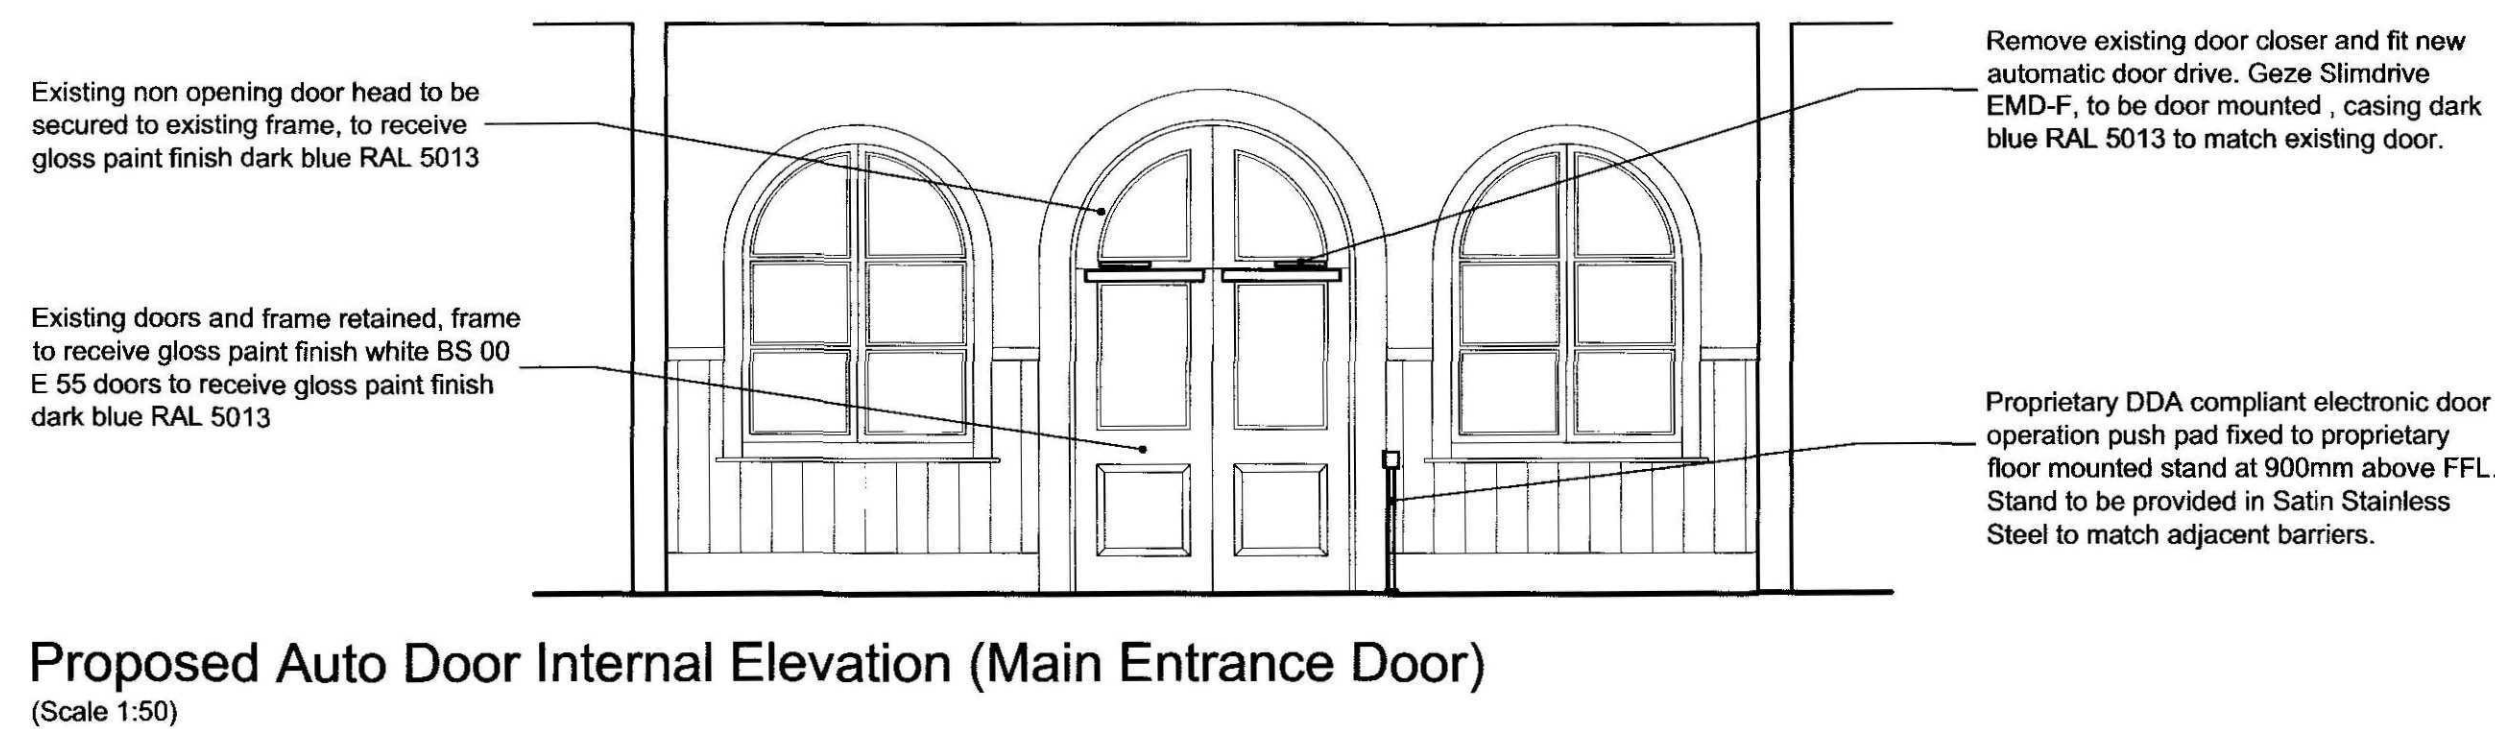
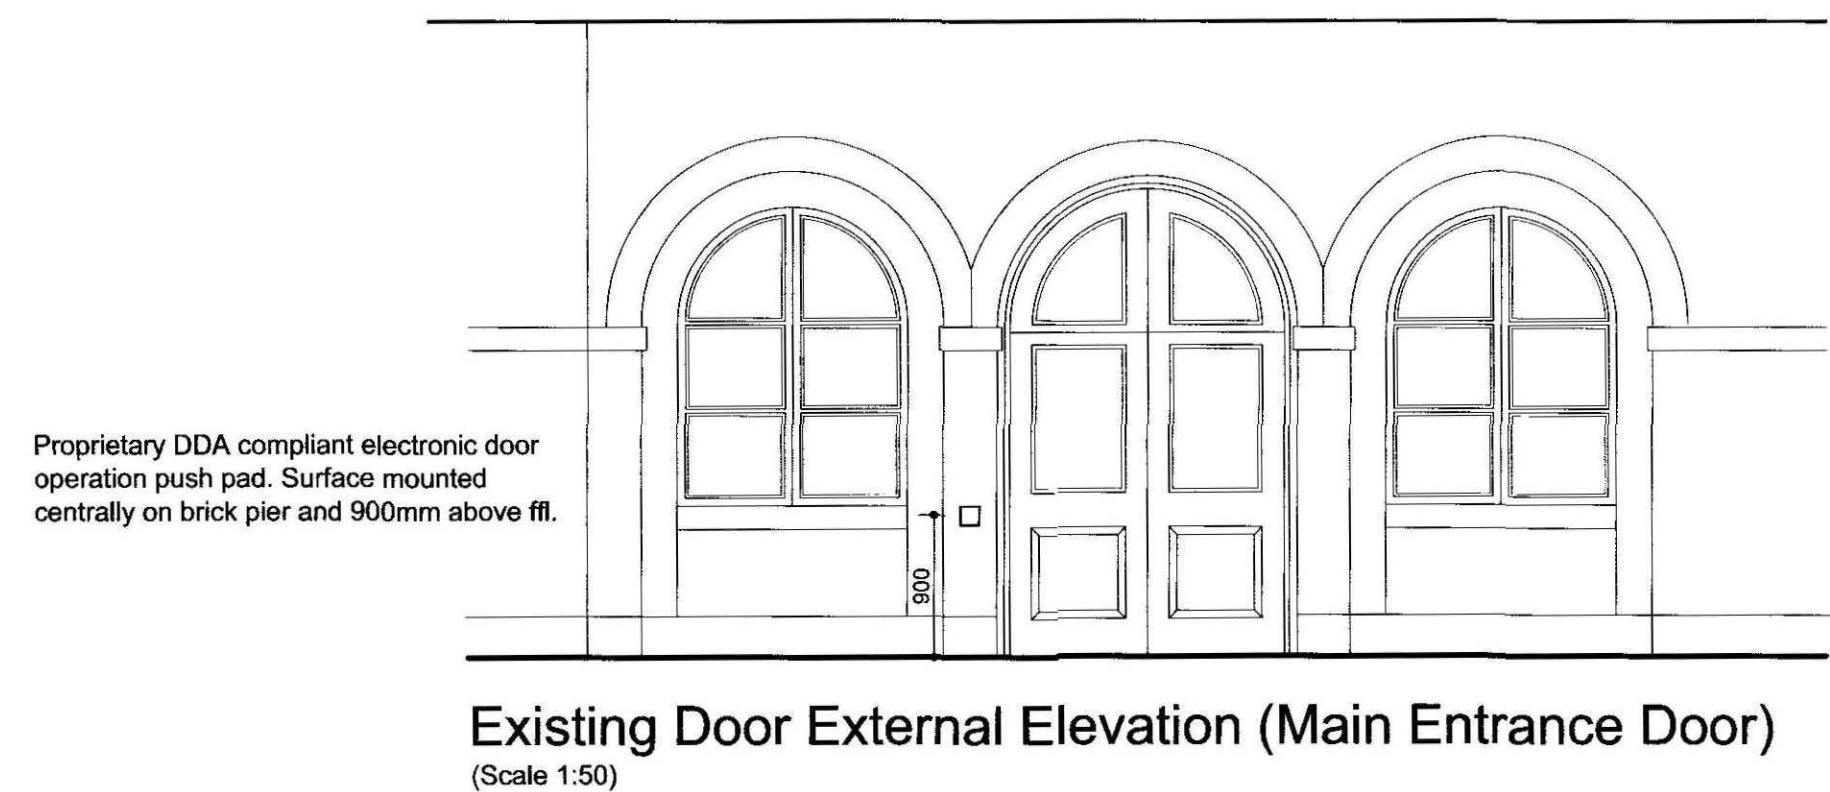


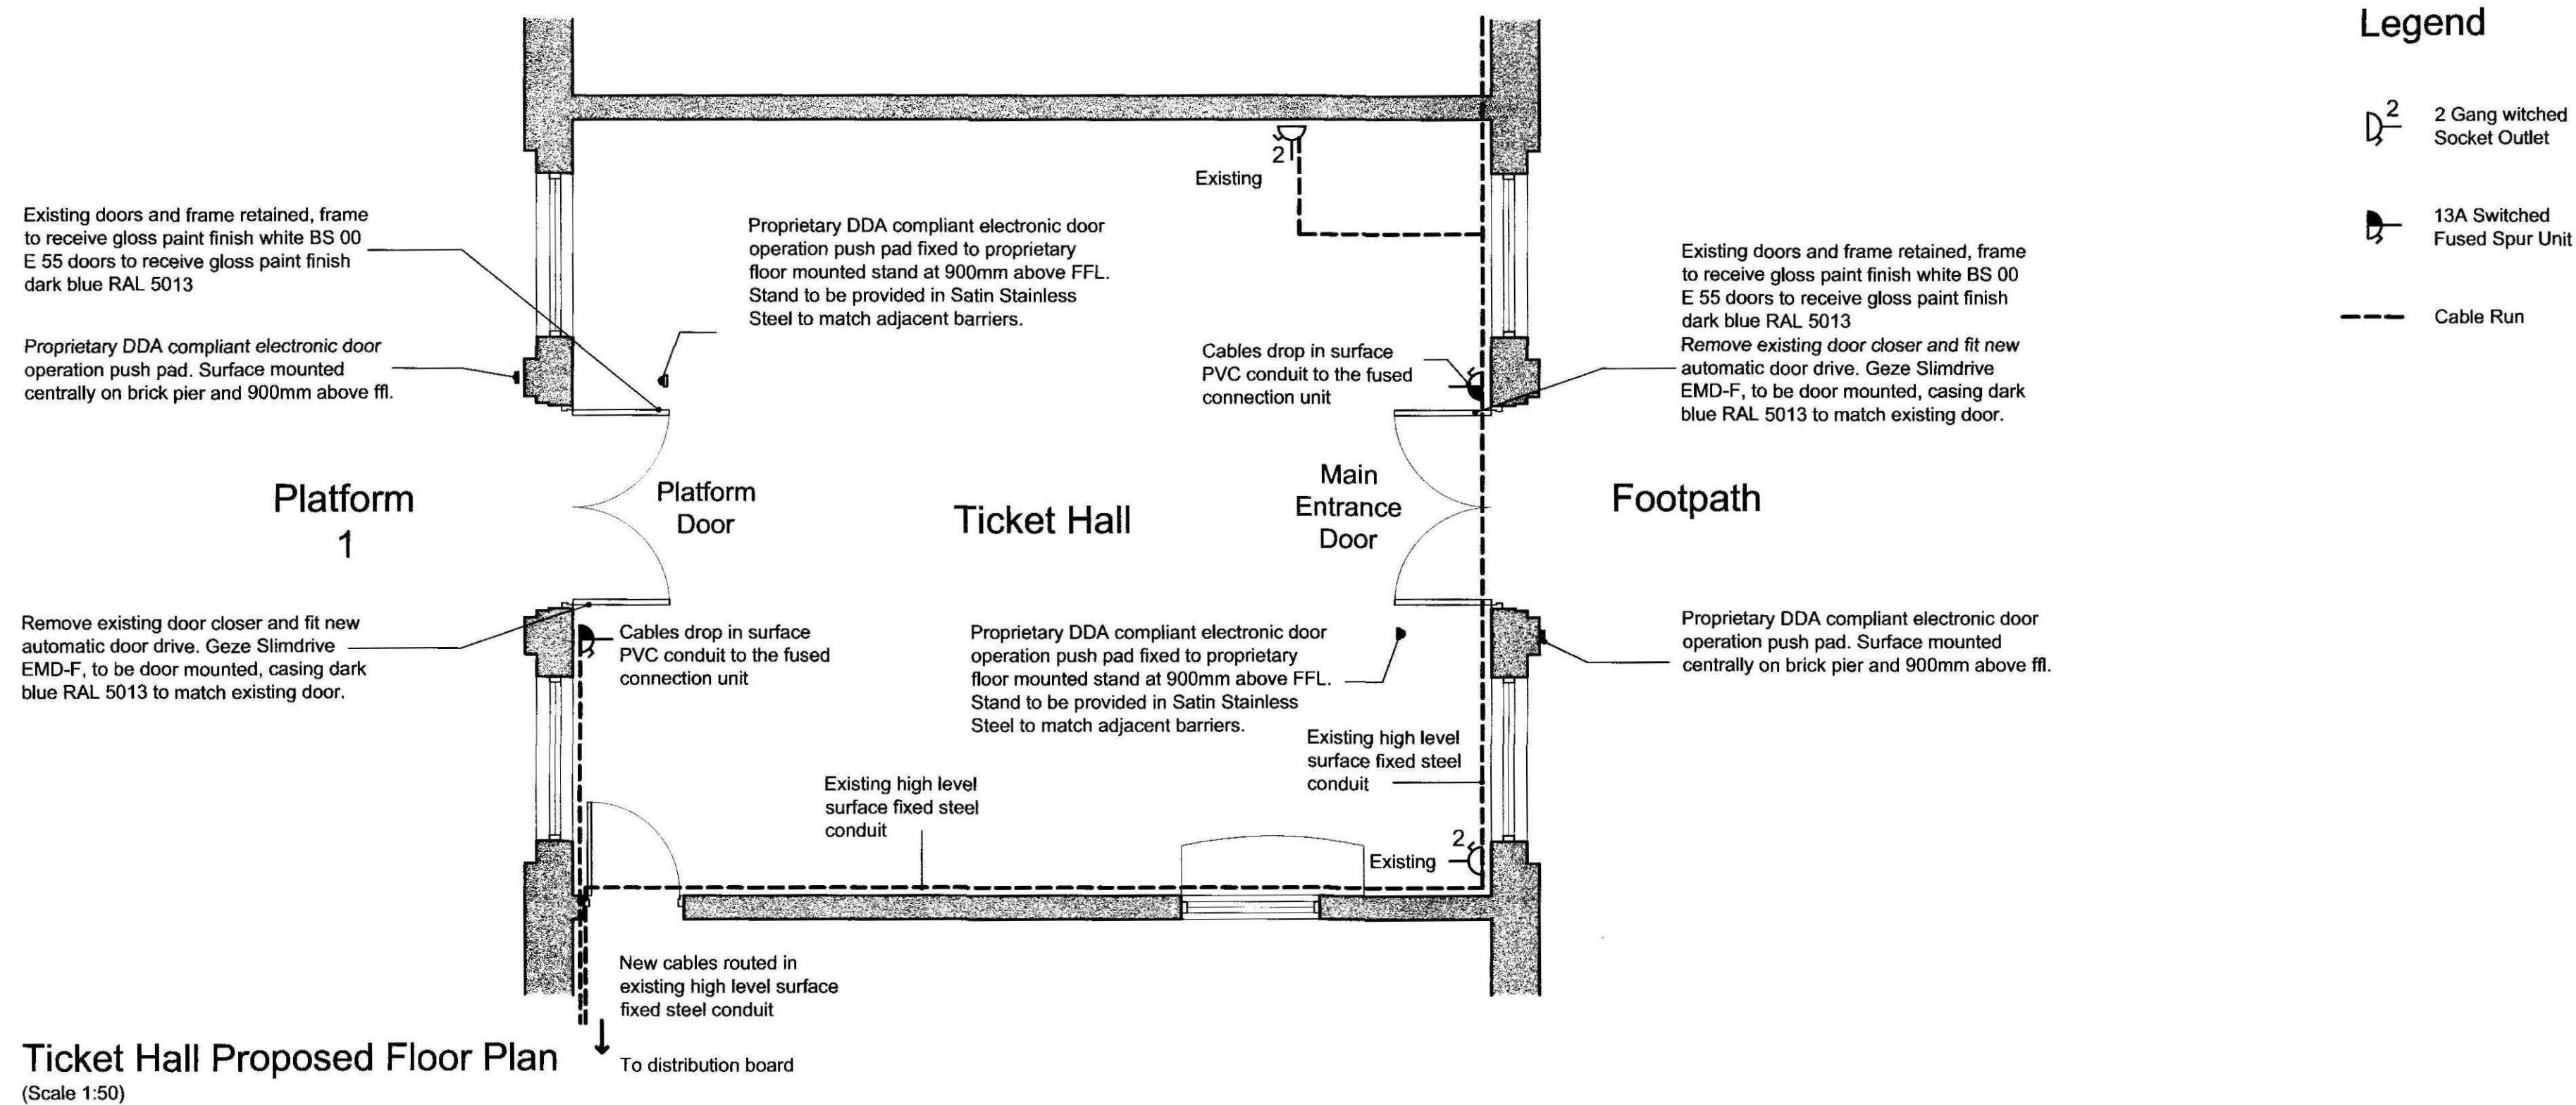

B	09/03/12	ELECTRICAL INFO ADDED	kca
A	08/03/12	ISSUED FOR APPROVAL	kca
Rev	Date	Description	DR

© copyright

GGP
CONSULT

CONSULTING ENGINEERS
PROJECT MANAGEMENT

Priory TEC Park
Saxon Way, Hessle
HULL HU13 9PB
United Kingdom

Telephone (+44) 01482 627963
Fax (+44) 01482 641736
Email info@gggconsult.co.uk

Client

EAST MIDLANDS TRAIN

Job Title
Spalding Station Minor Work
Proposed Automatic Doors
to Ticket Hall

Drawing Title
Proposed Plans
And Elevations

Status
PLANNING

Scale
1:50 @ A1

Date
JAN' 2011

Drawn By
kca

Checked
HB

Approved
HE

Orig. No.
R10152/SPA/P102

Rev
B