
Vernatt's Drain
Spalding Grant Maintained Primary School
SPALDING
SPALDING NORTH WEST ED
231
232
233
234
235
236
237
238
239
240
234
235
236
237
238
239

2400.000E

2500.000E

2600.000E

1800.000N

1738.000N

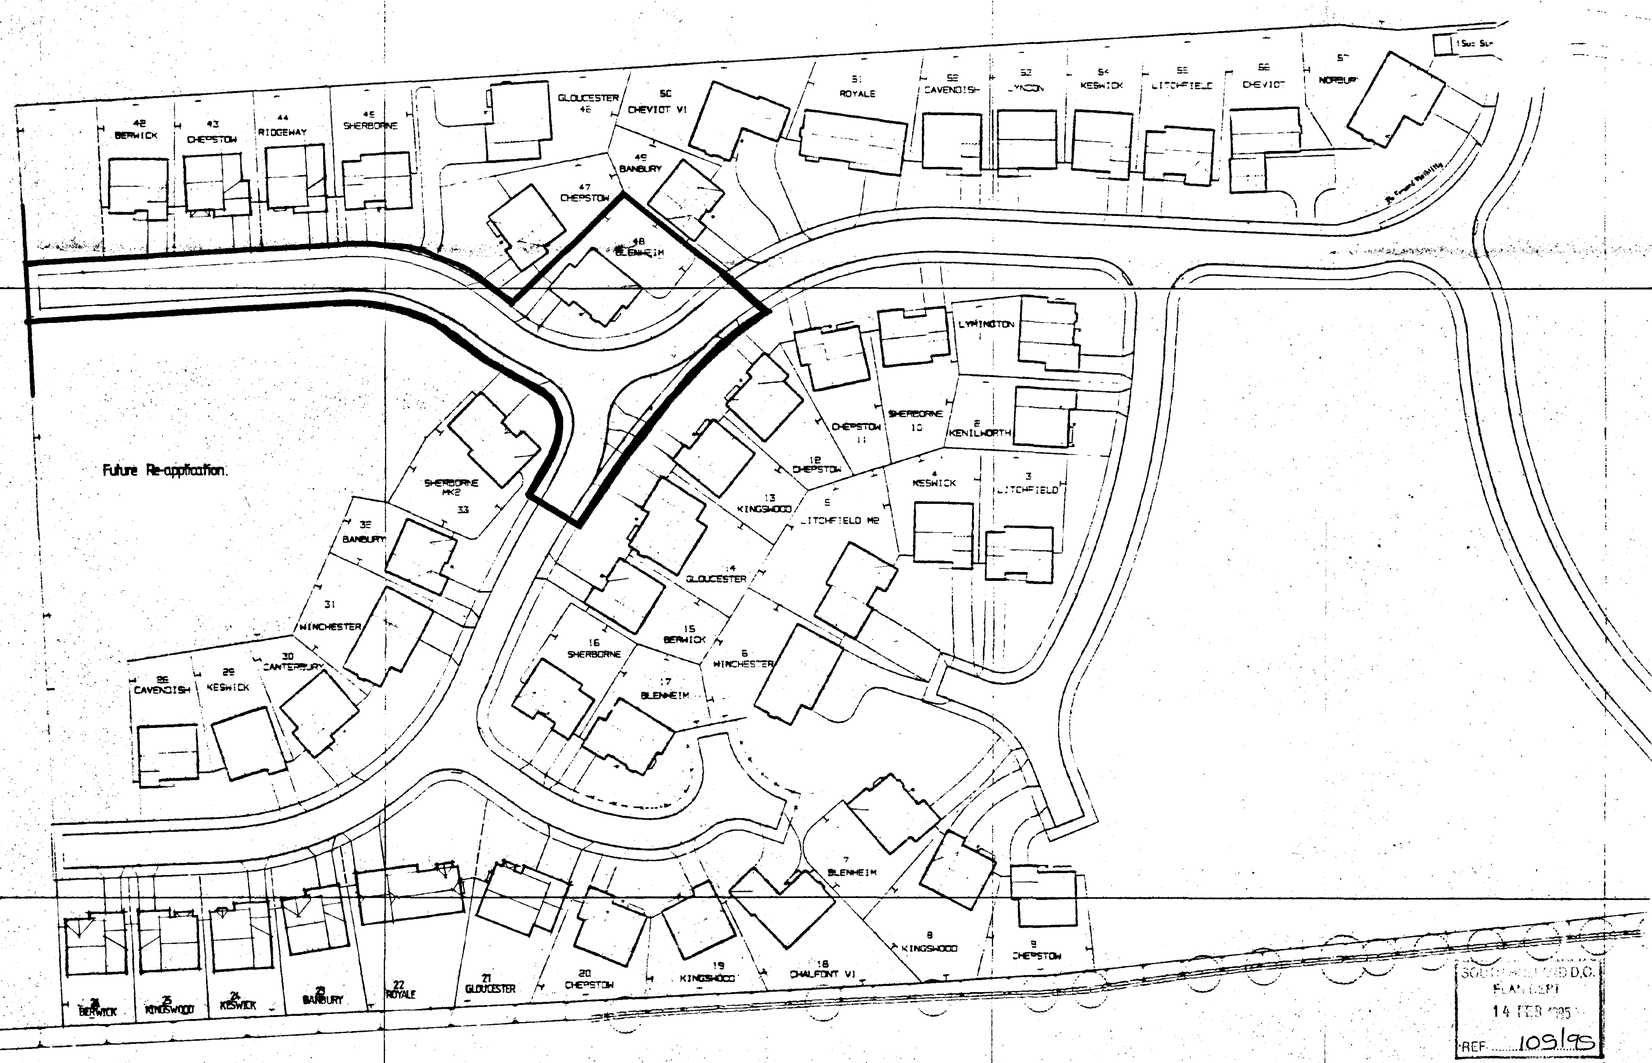

DETERMINED PLAN

SOUTH HOLLAND D.C.
PLANNING
14 FEB 1995
REF 109/95

Date:	Description:

REVISIONS

ALLISON HOMES

HOMES

Swallow House, Banbury Close, West Elloe Avenue
Spalding, Lincs. PE11 2BS
Telephone (0775) 724781 Fax (0775) 762153
ALLISON HOMES is a trading name of SWALLOW HOMES LTD

Project:
Proposed Development at Wootram Wygate - Phase 3b

Drawing Title:
Amended Proposed Site Layout.

Reference No:	Scale: 1:500
WW	Date: Jan 95
Drawing No: WW/S/03/SL/01	Drawn:
Revision:	

Do not scale directly from this drawing. All discrepancies to be brought to the attention of the above office.

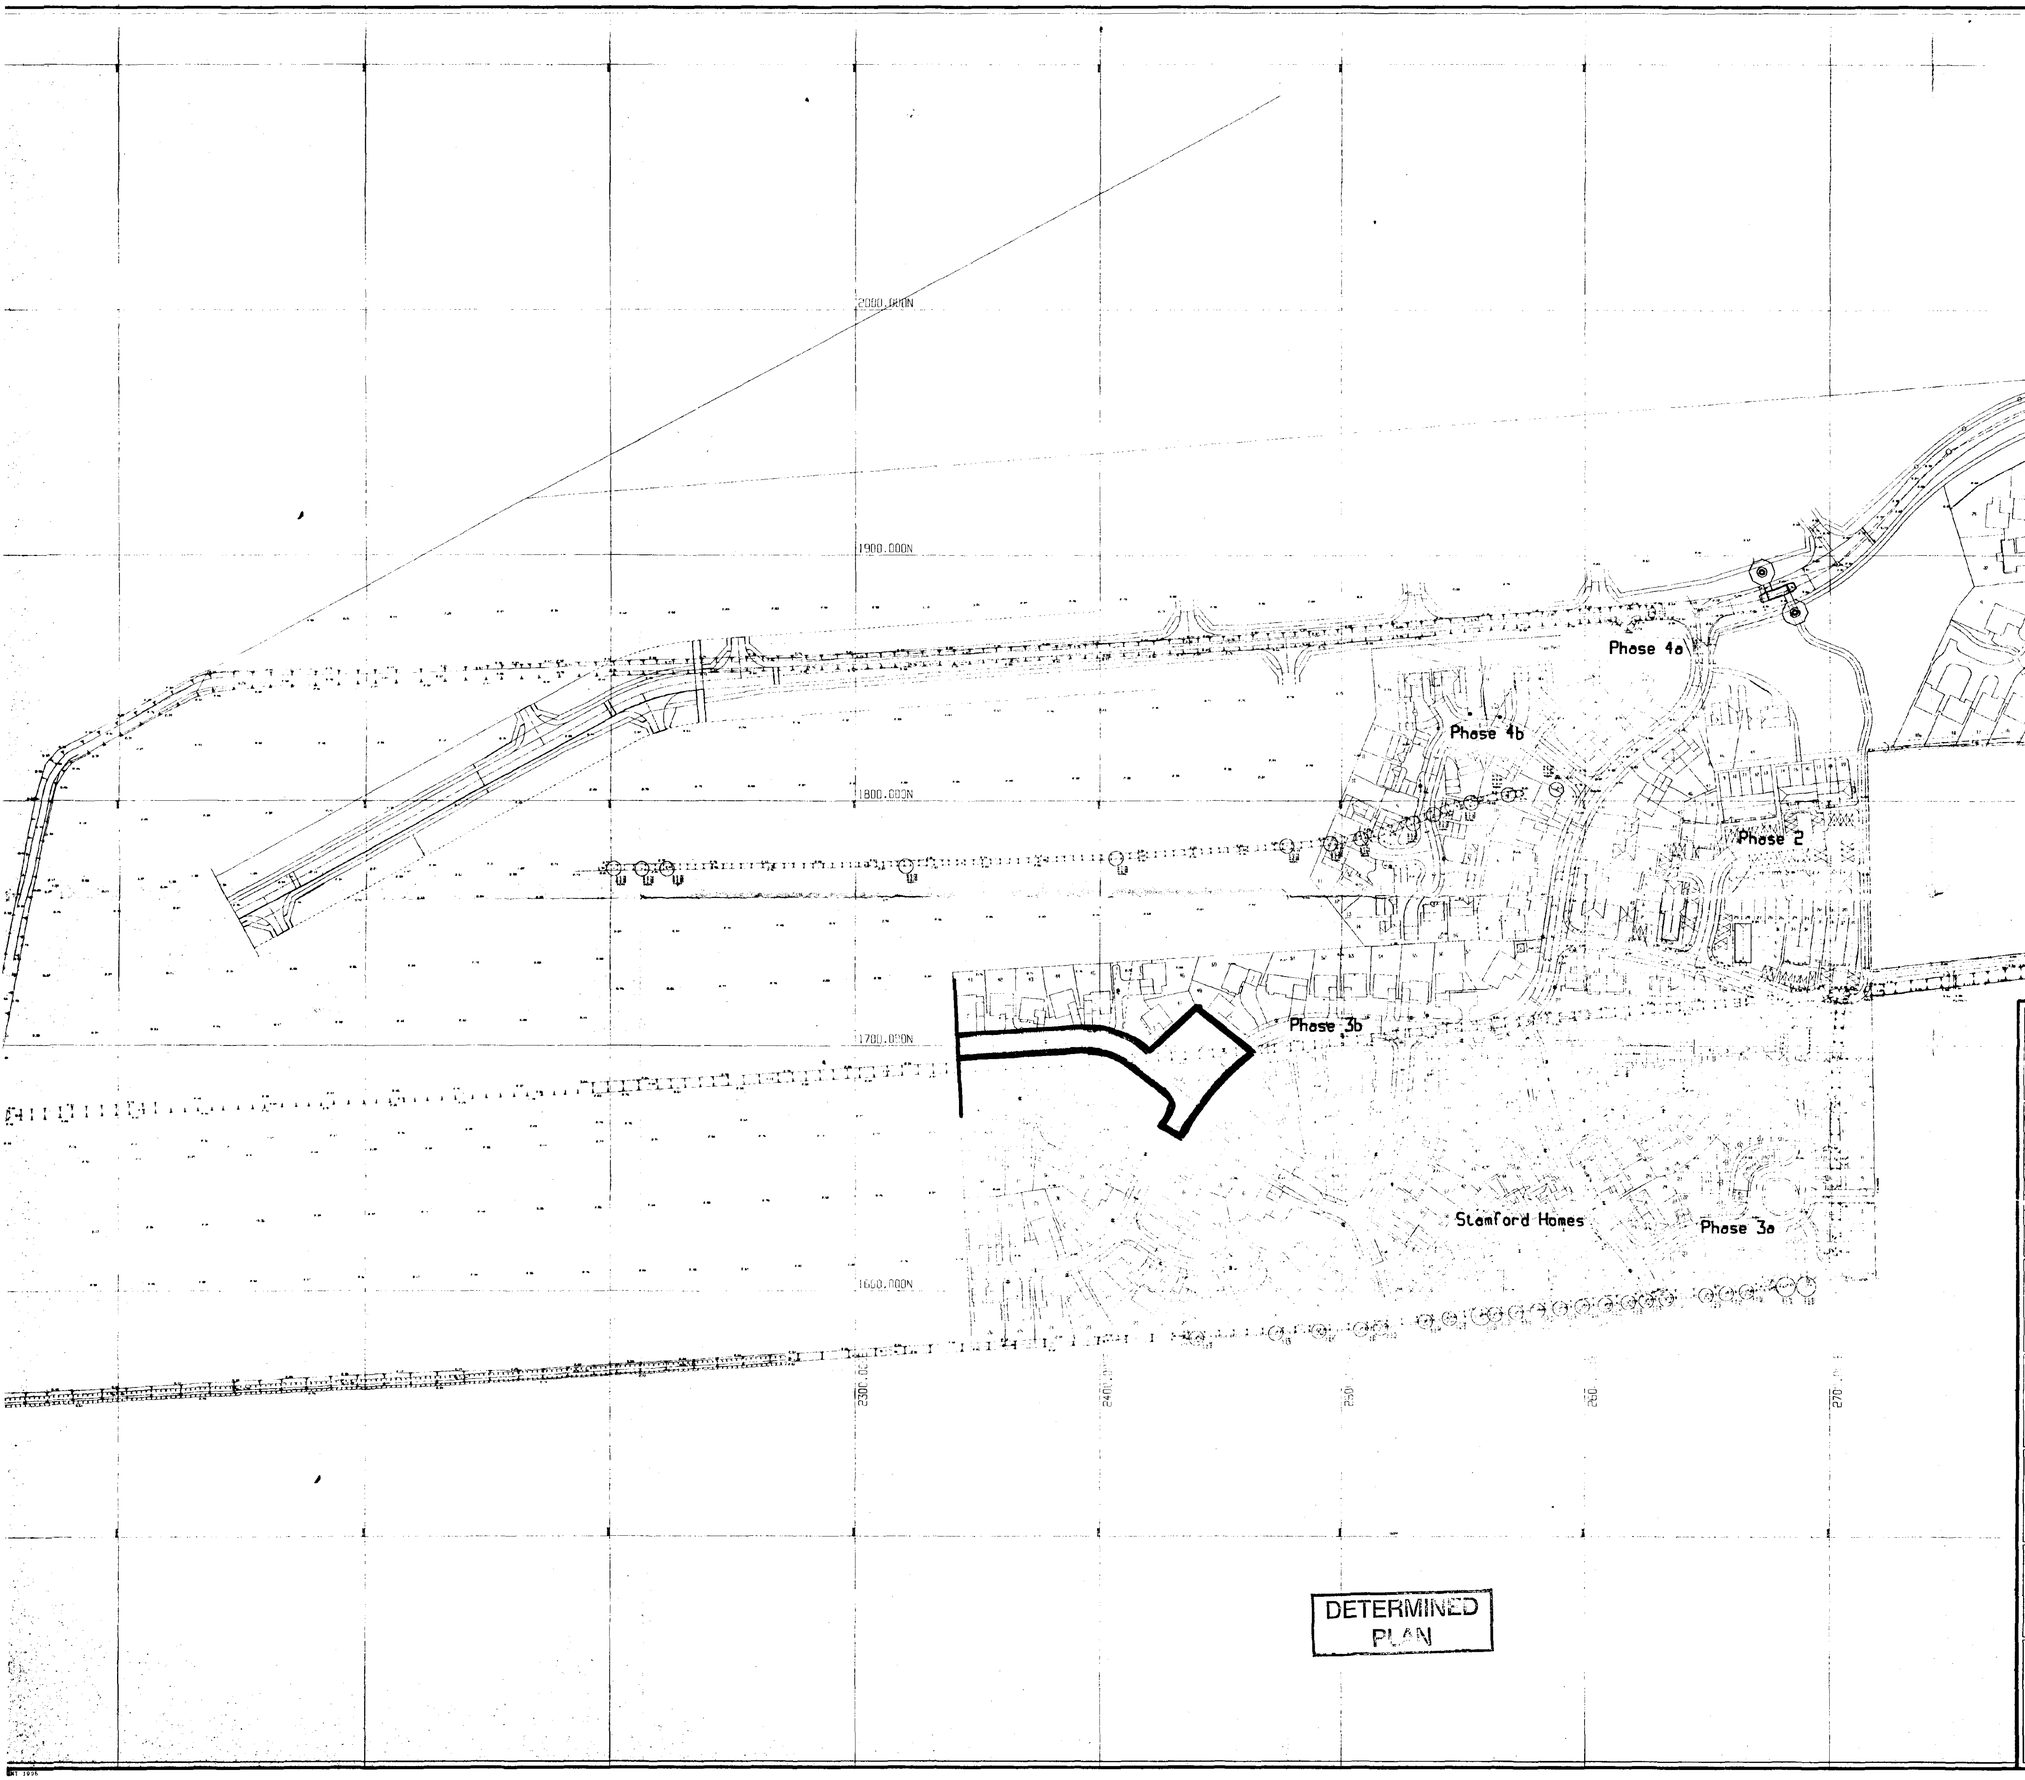

DETERMINED PLAN

Written dimensions to be taken. Do not scale off the drawing.

Any discrepancies, written or scaled, should be brought to the attention of the Engineer immediately. Tel. Biggleswade (0767) 317244. Fax. Biggleswade (0767) 315434.

This drawing to be read in conjunction with the relevant Bills of Quantities and Local Authority Specification.

Rev. No.	REVISION	Date	Checked By
A	UPDATED	2/11/93	WD
B	UPDATED	7/7/94	GKJ
B	UPDATED DIST ROAD AMENDED TO SUIT PLANNING SUBMISSION	17/1/95	WD

Project

Wygate Park

Drawing Description

Phasing and Plot Numbers Plan

WORMALD, BURROWS PARTNERSHIP

Civil Engineering Consultants
12a & 14a Hitchin Street, Biggleswade. 317244
Fax. (0767)315434

Architect

Date 7.7.93
Drawn by W.D
Scales:
Horizontal 1/1250
Vertical

Client

14 FEB 1995
REF 105/95

Drawing Number

363/11/C

Checked By
Date