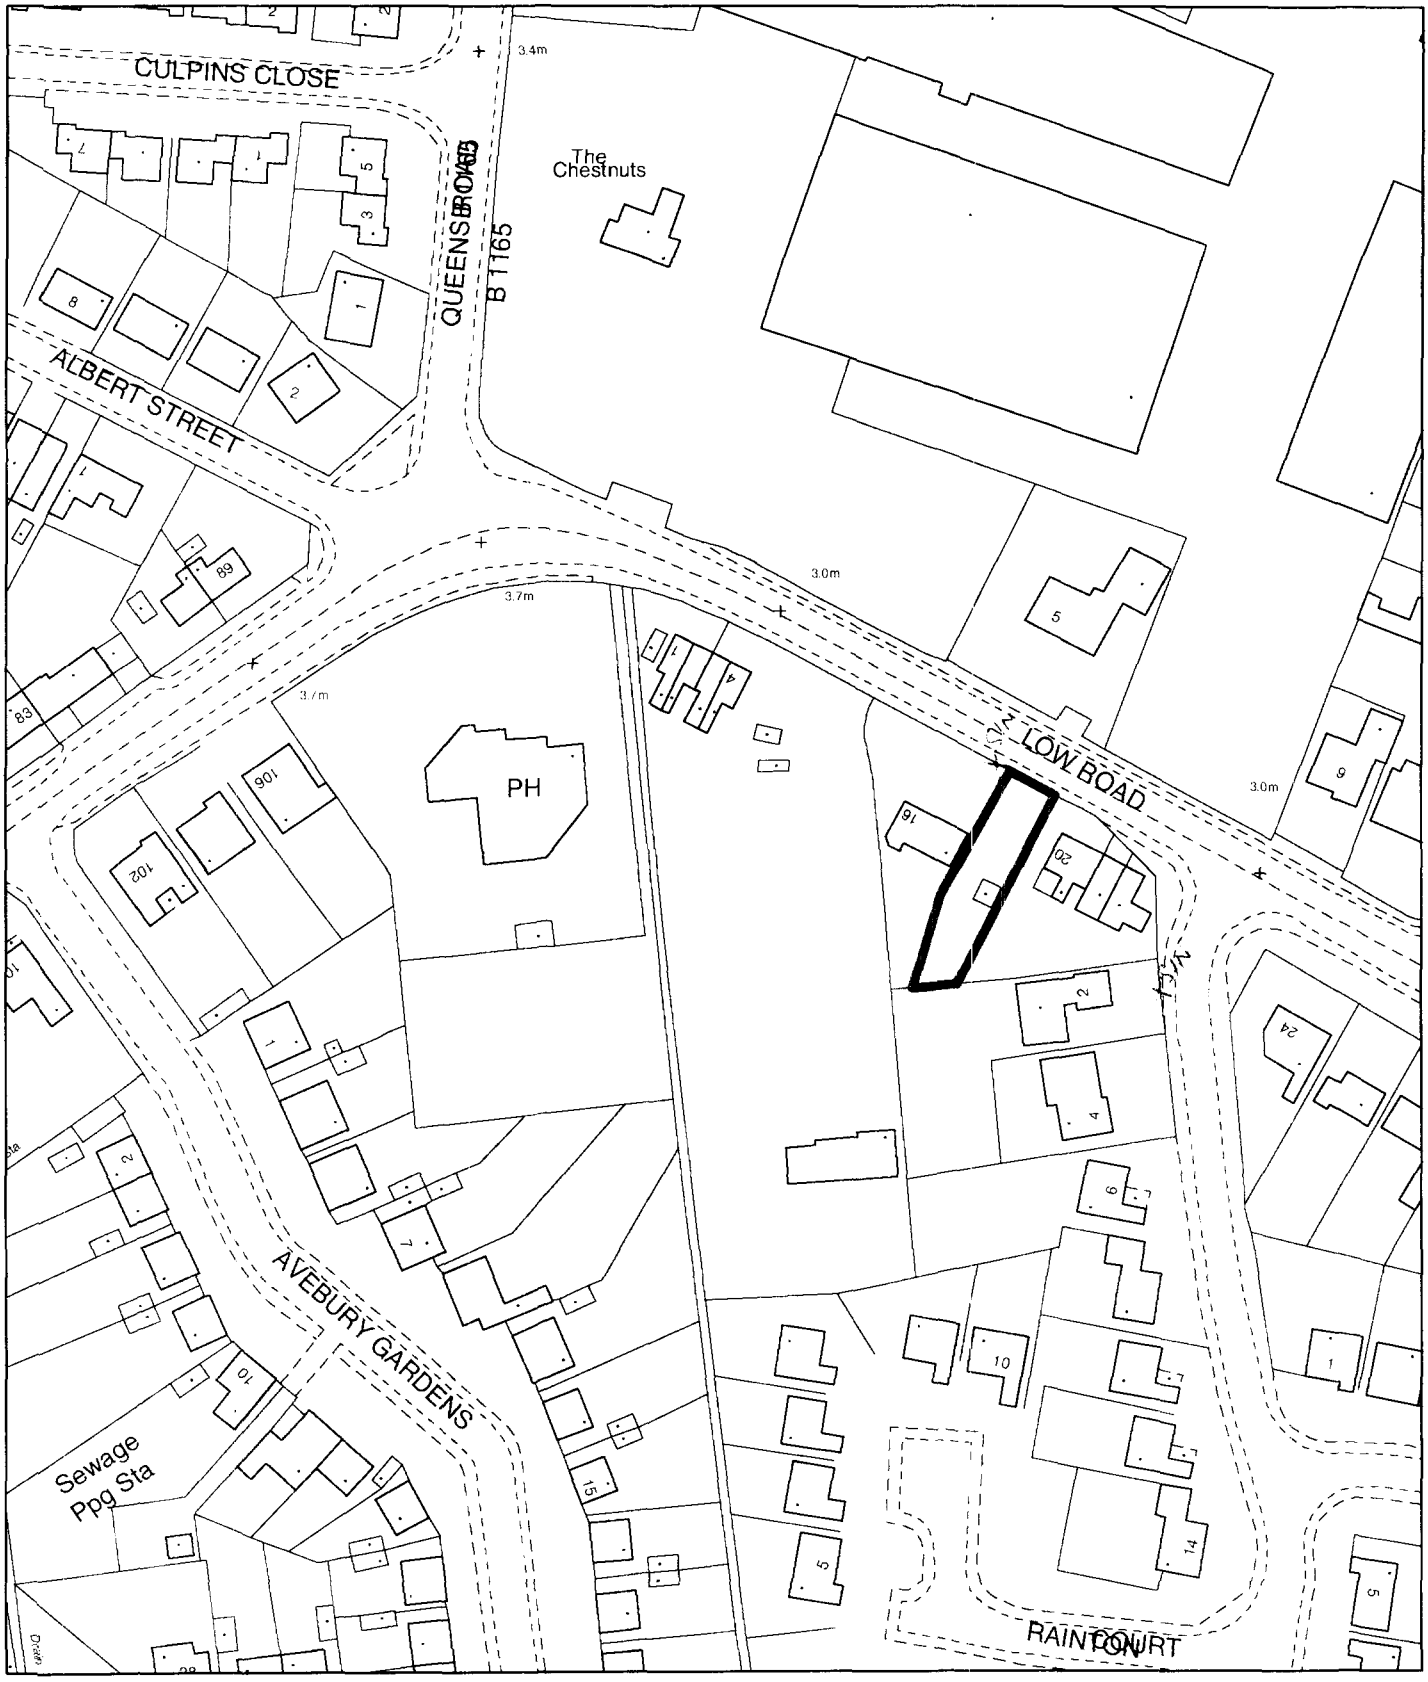


Planning Application Location Plan
Ward Member Notification

H16/0106/02

Scale: 1:1250

Planning and Development

Council Offices, Priory Road, Spalding, Lincolnshir

PLEASE DO NOT COPY THIS PLAN
This map is reproduced from Ordnance Survey material with permission of Ordnance Survey on behalf of Her Majesty's Stationery Office (c) Crown copyright. Unauthorised reproduction infringes Crown copyright and may lead to prosecution or civil

L. A. Building Design

Architectural and Surveying Practice

55 Hannam Boulevard · Spalding · Lincolnshire · PE11 1LB

Telephone: Spalding (01775) 711437

REPRODUCED FROM THE ORDNANCE SURVEY 1:1250 SCALE MAP WITH THE PERMISSION OF THE CONTROLLER OF HER MAJESTY'S STATIONERY OFFICE. CROWN COPYRIGHT RESERVED

SHDC
Planning & Development
31 JAN 2002

THIS PLAN IS FOR IDENTIFICATION PURPOSES ONLY

Ref 106/02



Principal: **Peter S. Lithgow**, MCIOB, MBIAT,
Member of the Chartered Institute of Building and Member of the British Institute of Architectural Technologists