


E L E V A T I O N S

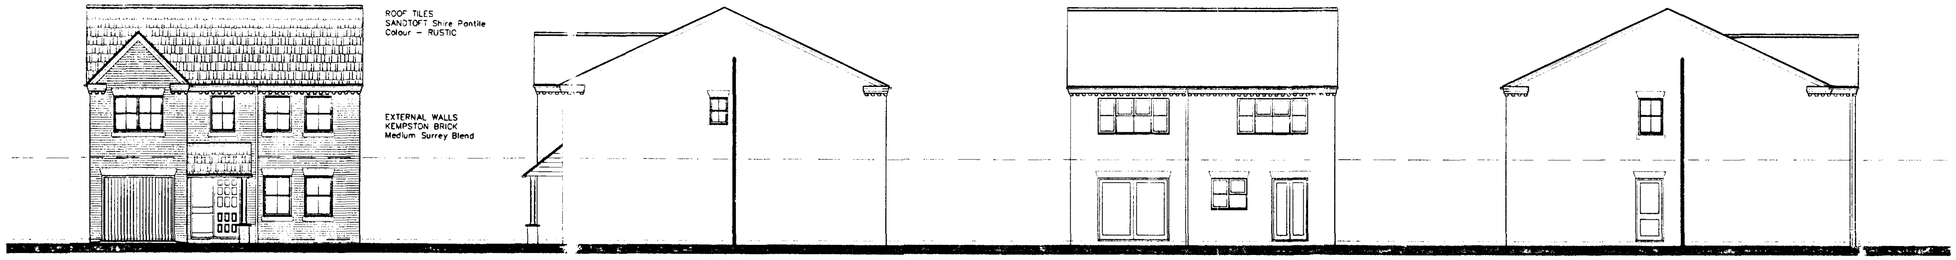


front side rear side

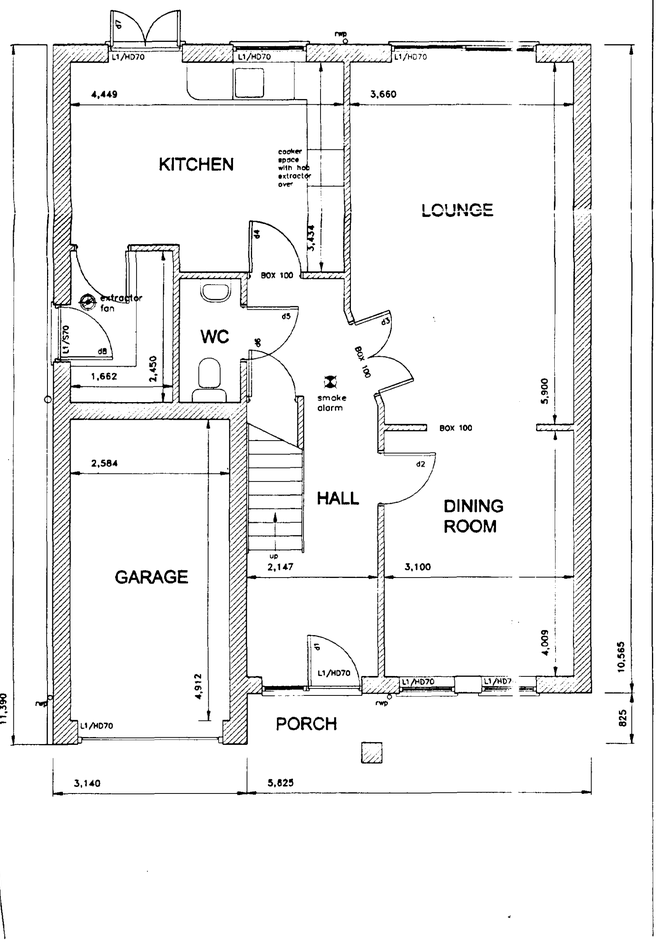

GROUND FLOOR PLAN

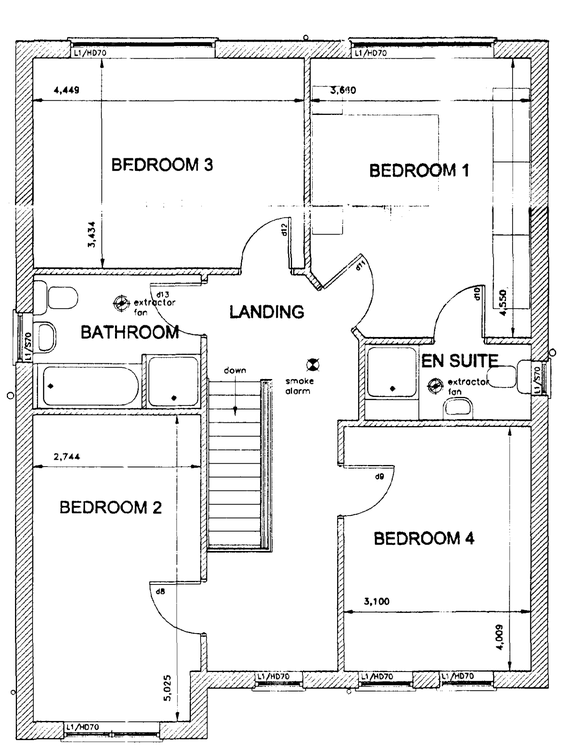

FIRST FLOOR PLAN

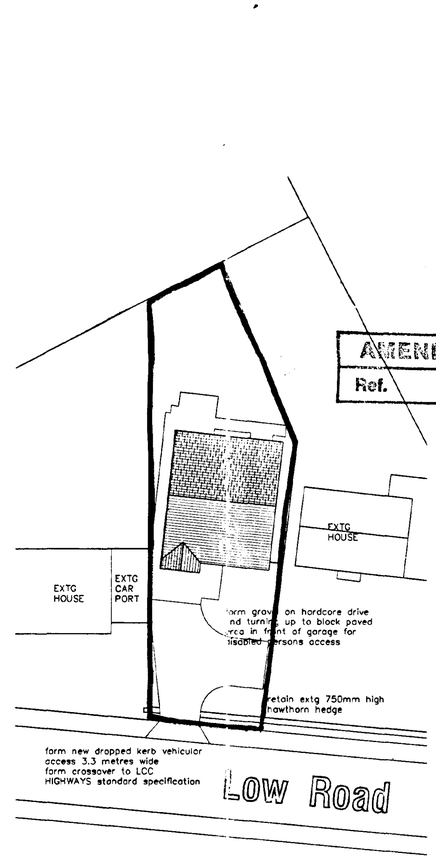

BLOCK PLAN
Scale 1:250

AMENDED PLAN
Ref.

SHDC
Planning & Development
11 MAR 2002
Ref 0106/02

AMENDMENTS

A 07.03.2002 Lower pitch line of main roof to 25°

L. A. Building Design
Architectural Building Drawing Practice
85 Rannoch Boulevard
Spalding
Lincolnshire PE11 1LB
Telephone/Fax: Spalding (01775) 711457

Peter S Lithgow MCIOB MCIAT
Member of the Chartered Institute of Building and
Member of the British Institute of Architectural Technologists

project
Proposed Four Bedroom House
Low Fulney
Spalding, Lincolnshire

client
Mr R Gregory and Miss T Morrison

drawing
Design Drawing
Four Bedroom House with Garage
Planning Drawing

date	scale(s)
January 2002	1:50 1:100 1:250
drawn by: Peter Lithgow	checked
job no: 01/44	drawing no: 03A