



| | | | | | | | |
|---|---|---|---|---|---|---|---|
| **No.** 26739pl01 | **Client** Craft Union | **Created** 10-06-19 | **Amend** KLV | **Typeface** Arial Narrow Bold / Tw Cen MT | | | |
| **Issue** 3 | **Project** The Punch Bowl | **Designer** G Hughes | **Date** 27-01-20 | **Colours** Black Blue White | | | |
| **Page** 1 of 6 | **Location** Spalding | **Approved** C Bland | **Approved** C Bland | **Decorating** RAL 7024 RAL 7024 Black | | | |


This scheme is a visual representation of our signage proposal. Sizes, colours and physical attributes of the actual signage may vary due to the limitations of the manufacturing process.
This document is the property of Omega Signs Ltd. and must not be passed on to third parties without prior consent. Any unauthorised use of this document will result in a design fee being charged.
Copyright © Omega Signs 2019.


Omega Signs Limited
Newmarket Approach, Leeds, LS9 0RJ
T: 0113 249 3000 F: 0113 249 2228
E: info@omega-signs.co.uk
www.omega-signs.co.uk

Omega Signs®
The sign of excellence

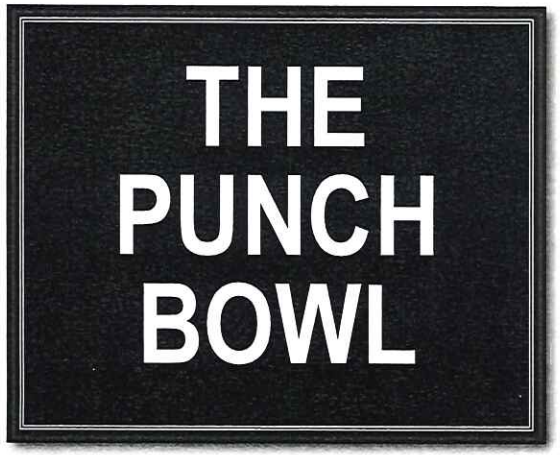



**Item A**
1no Single sided fascia sign with individual letters & coachlines.
2no. floodlights above for illumination.
Size: 2100mm x 1700mm (approx.)
Scale: 1:20

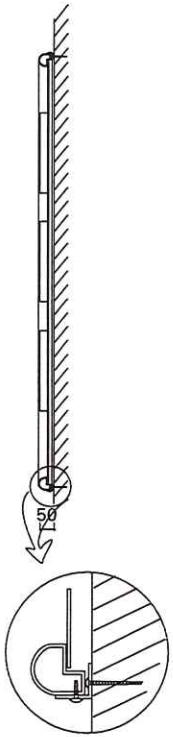

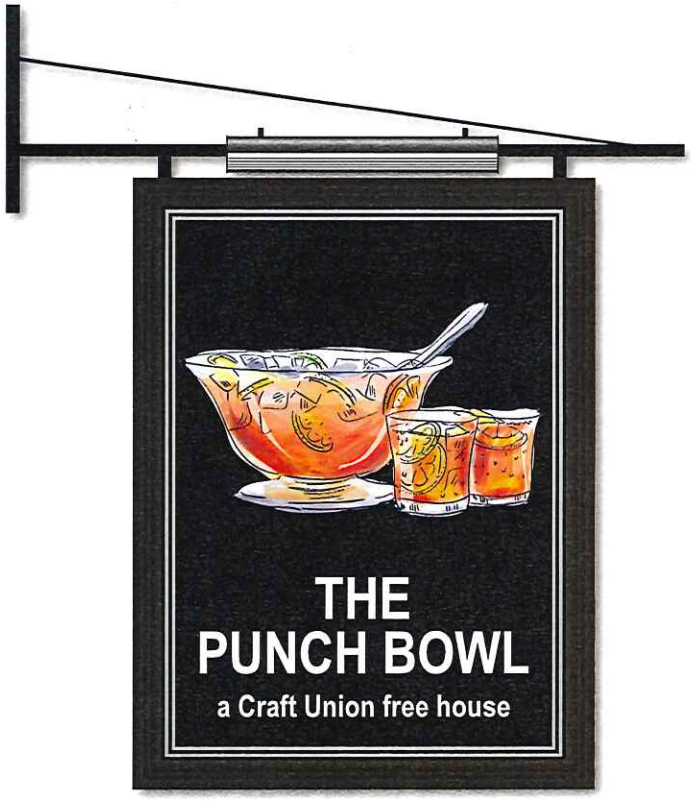


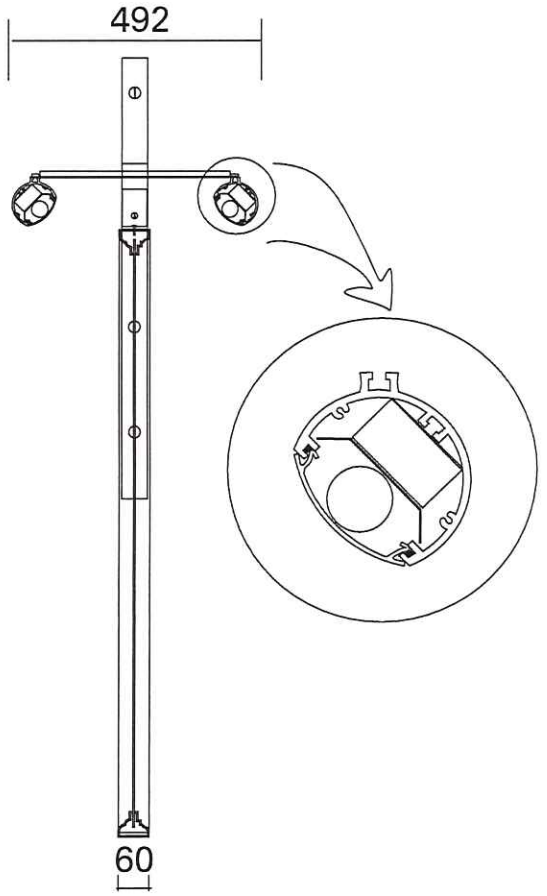

**Item B**
1no New double sided Pictorial with bracket and trough light.
Size: 900mm x 1200mm
Scale: 1:10





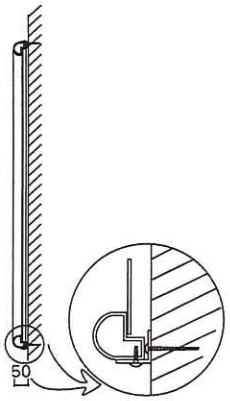




**Item C**
1no Bullnose Amenity board with applied vinyl house name, coachlines and amenity text .
Size: 800mm x 1200mm
Scale: 1:20

| | | | | | | | | | |
|---|---|---|---|---|---|---|---|---|---|
| **No.** | 26739pl01 | **Client** | Craft Union | **Created** | 10-06-19 | **Amend** | KLV | **Typeface** | Arial Narrow Bold / Tw Cen MT |
| **Issue** | 3 | **Project** | The Punch Bowl | **Designer** | G Hughes | **Date** | 27-01-20 | **Colours** | Black / Blue / White |
| **Page** | 2 of 6 | **Location** | Spalding | **Approved** | C Bland | **Approved** | C Bland | **Decorating** | RAL 7004 / RAL 7024 / Black |

This scheme is a visual representation of our signage proposal. Sizes, colours and physical samples of the actual signage may vary due to the limitations of the manufacturing process.
The document is the property of Omega Signs Ltd. and must not be passed on to third parties without prior consent. Any unauthorised use of this document will result in a design fee being charged.
Copyright © Omega Signs 2019.

Omega Signs Limited
Newmarket Approach, Leeds, LS9 0RJ
T: 0113 240 3000 F: 0113 249 2228
E: info@omega-signs.co.uk
www.omega-signs.co.uk

Omega Signs® the sign of excellence

20




**Item D**
1no Craft Union door plaque.
Size: 450mm x 450mm
Scale: 1:10

20




**Item E**
1no Challenge 25
logo door plaque
Size: 450mm x 450mm
Scale: 1:10



**Item F**
5no LED flood lights.
Scale: 1:20

20



**Sign I**
2No. CCTV disclaimer.
Size: 210mm x 140mm
Scale: 1:10

| | | | | | | | | | |
|---|---|---|---|---|---|---|---|---|---|
| **No.** | 26739pl01 | **Client** | Craft Union | **Created** | 10-06-19 | **Amend** | KLV | **Typeface** | Arial Narrow Bold / Tw Cen MT |
| **Issue** | 3 | **Project** | The Punch Bowl | **Designer** | G Hughes | **Date** | 27-01-20 | **Colours** | Black / Silver / White |
| **Page** | 3 of 6 | **Location** | Spalding | **Approved** | C Bland | **Approved** | C Bland | **Decorating** | RAL 7024 / RAL 7024 / Black |

This scheme is a visual representation of our signage proposal. Sizes, colours and physical attributes of the actual signage may vary due to the limitations of the manufacturing process.
This document is the property of Omega Signs Ltd, and must not be passed on to third parties, without prior consent. Any unauthorised use of this document will result in a design fee being charged.
Copyright © Omega Signs 2019.

Omega Signs Limited
Newmarket Approach, Leeds, LS9 0RJ
T: 0113 240 3000 F: 0113 249 2228
E: info@omega-signs.co.uk
www.omega-signs.co.uk

Omega Signs®
the sign of excellence

**Existing Signage**





| | | | | | | | | | |
|---|---|---|---|---|---|---|---|---|---|
| **No.** | 26739pl01 | **Client** | Craft Union | **Created** | 10-06-19 | **Amend** | KLV | **Typeface** | Arial Narrow Bold / Tw Cen MT |
| **Issue** | 3 | **Project** | The Punch Bowl | **Designer** | G Hughes | **Date** | 27-01-20 | **Colours** | Black / Grey / White |
| **Page** | 4 of 6 | **Location** | Spalding | **Approved** | C Bland | **Approved** | C Bland | **Decorating** | RAL 7004 / RAL 7021 / Black |

This scheme is a visual representation of our signage proposal. Sizes, colours and physical attributes of the actual signage may vary due to the limitations of the manufacturing process.
This document is the property of Omega Signs Ltd. and must not be passed on to third parties without prior consent. An unauthorised use of this document will result in a design fee being charged.
Copyright © Omega Signs 2019.

**Omega Signs Limited**
Newmarket Approach, Leeds, LS9 0RJ
T: 0113 240 3000 F: 0113 249 2228
E: info@omega-signs.co.uk
www.omega-signs.co.uk

Omega Signs®
The sign of excellence

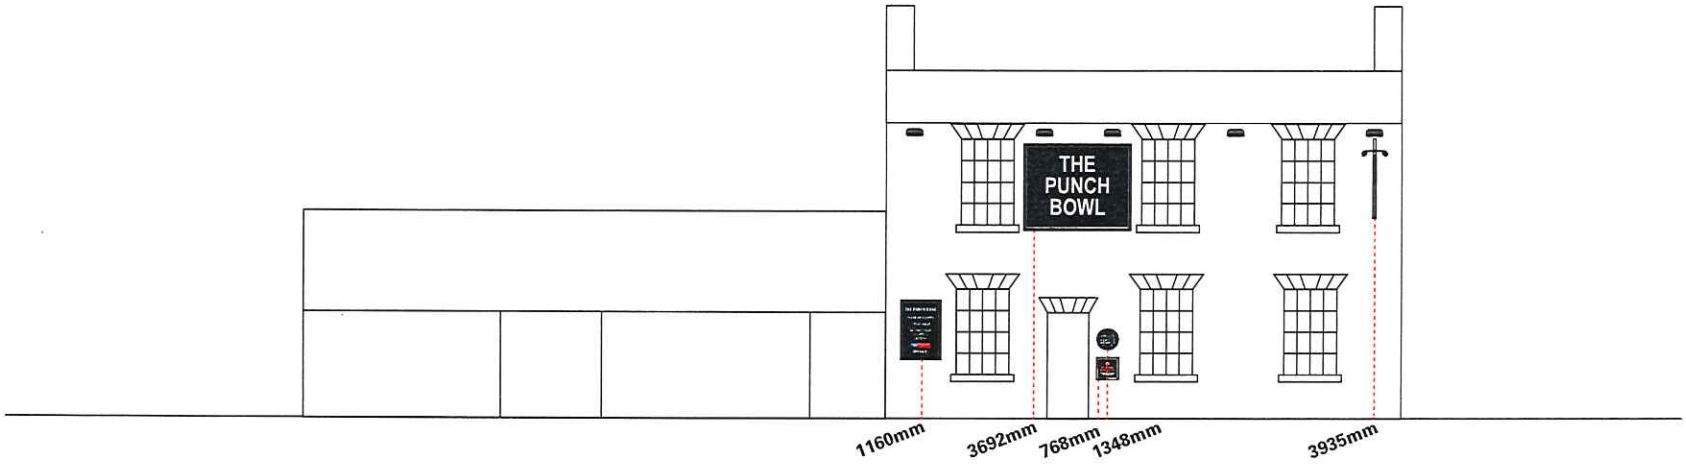


SCALE 1 : 100 0m 1m 2m 3m 4m 5m
SCALE 1 : 1 @A3 0mm 10mm 20mm 40mm

| | | | | | | | |
|---|---|---|---|---|---|---|---|
| **No.** | 26739pl01 | **Client** | Craft Union | **Created** | 10-06-19 | **Amend** | KLV |
| **Issue** | 3 | **Project** | The Punch Bowl | **Designer** | G Hughes | **Date** | 27-01-20 |
| **Page** | 5 of 6 | **Location** | Spalding | **Approved** | C Bland | **Approved** | C Bland |

**Typeface** Arial Narrow Bold / Tw Cen MT
**Colours** Black Grey White
**Decorating** RAL 7024 RAL 7024 Black

This scheme is a visual representation of our signage proposal. Sizes, colours and physical attributes of the actual signage may vary due to the limitations of the manufacturing process.
This document is the property of Omega Signs Ltd. and must not be passed on to third parties without prior consent. Any unauthorised use of this document will result in a design fee being charged.
Copyright © Omega Signs 2019.

Omega Signs Limited
Newmarket Approach, Leeds, LS9 0RJ
T: 0113 240 3000 F: 0113 249 2228
E: info@omega-signs.co.uk
www.omega-signs.co.uk

Omega Signs® the sign of excellence