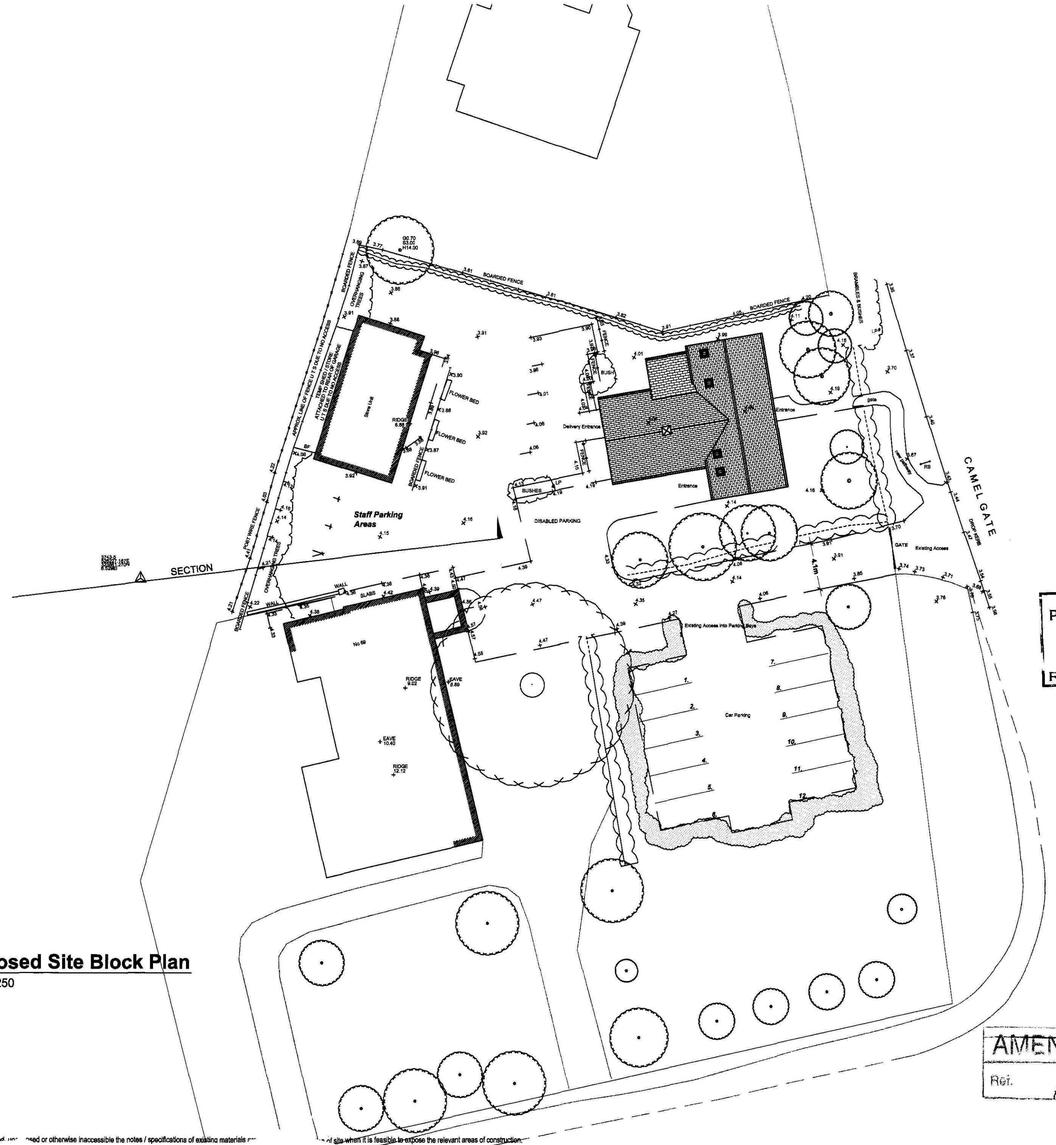

Proposed Site Block Plan

Scale 1:250

SHDC
Planning & Development
27 JUN 2011
Ref: S109-11

AMENDED PLAN
Ref. A1

GENERAL CONDITIONS
Contractors are responsible for checking all dimensions on site when work commences and before ordering any materials.Any discrepancies should be brought to the attention of the Client for remedial action before commencing further.

All materials not specified to be of a standard suitable for the work proposed and be fit for purpose.All work to be in accordance with good building practise and all necessary BS codes for Workmanship on Building Sites.

Revisions

"C" - 17.06.11 - General Amendmets
"B" - 08.06.11 - Additional Parking spaces removed, access widen to 4.1m & pedestrian gate added to front boundary
"A" - 23.03.11 - Boundary Enlarged

Client: **"Jacks Fish Bar"**

Site: **New Fish & Chip Shop & Restaurant at: Camelgate Spalding**

Drg Title: **Proposed Block Plan**

remway Design Ltd
2nd Floor - 8B Sheepmarket
Spalding
P E11 1 B H
Tel : 01775 768 921
e-mail: enquiries@remwaydesign.co.uk

Drg Size	Drawing Number	Revision:
A2	1886 - 03	C