




Contractor to check all Dimensions on site prior to ordering materials / commencing work.Do Not Scale from this Drawing - If in doubt then please ask

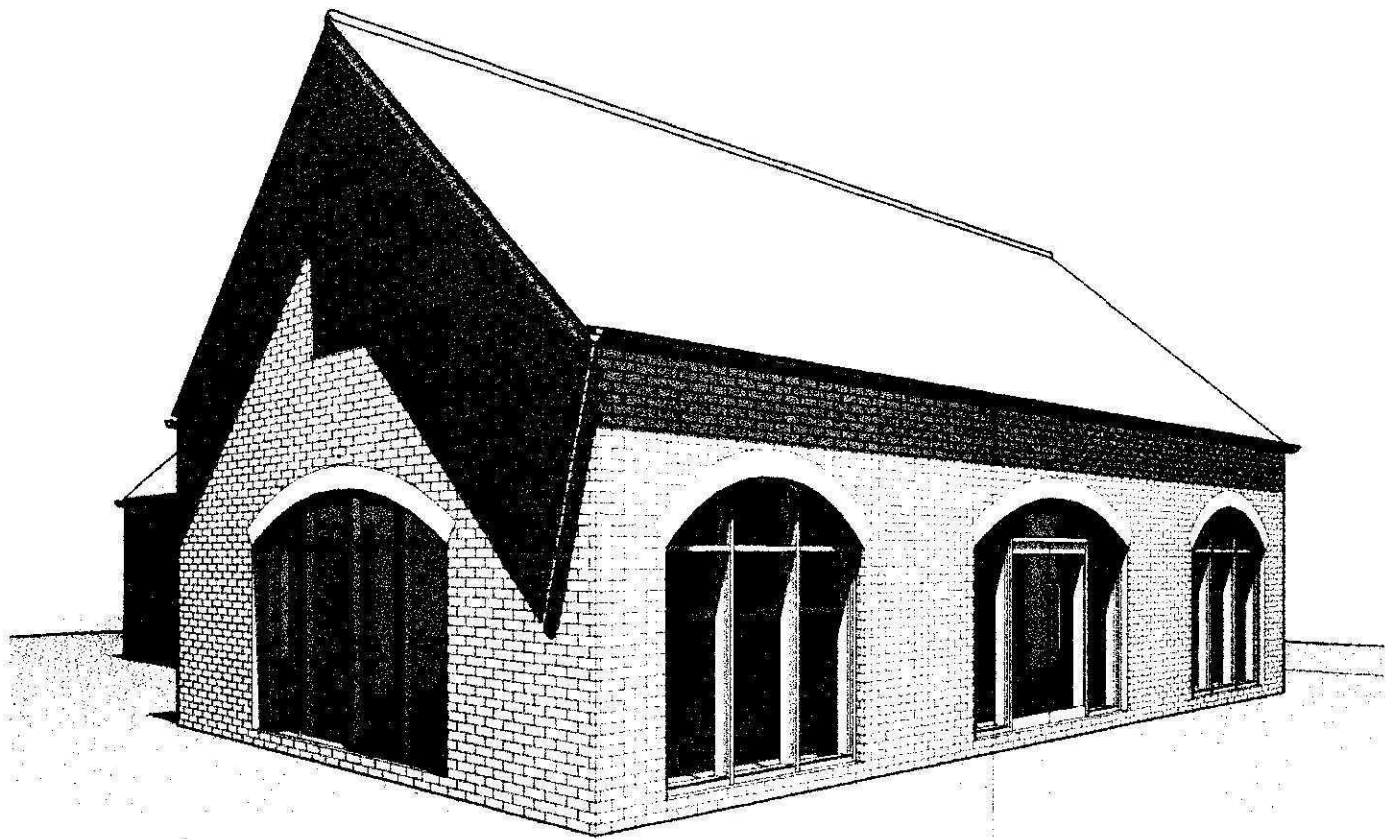


1 3D View Front Left

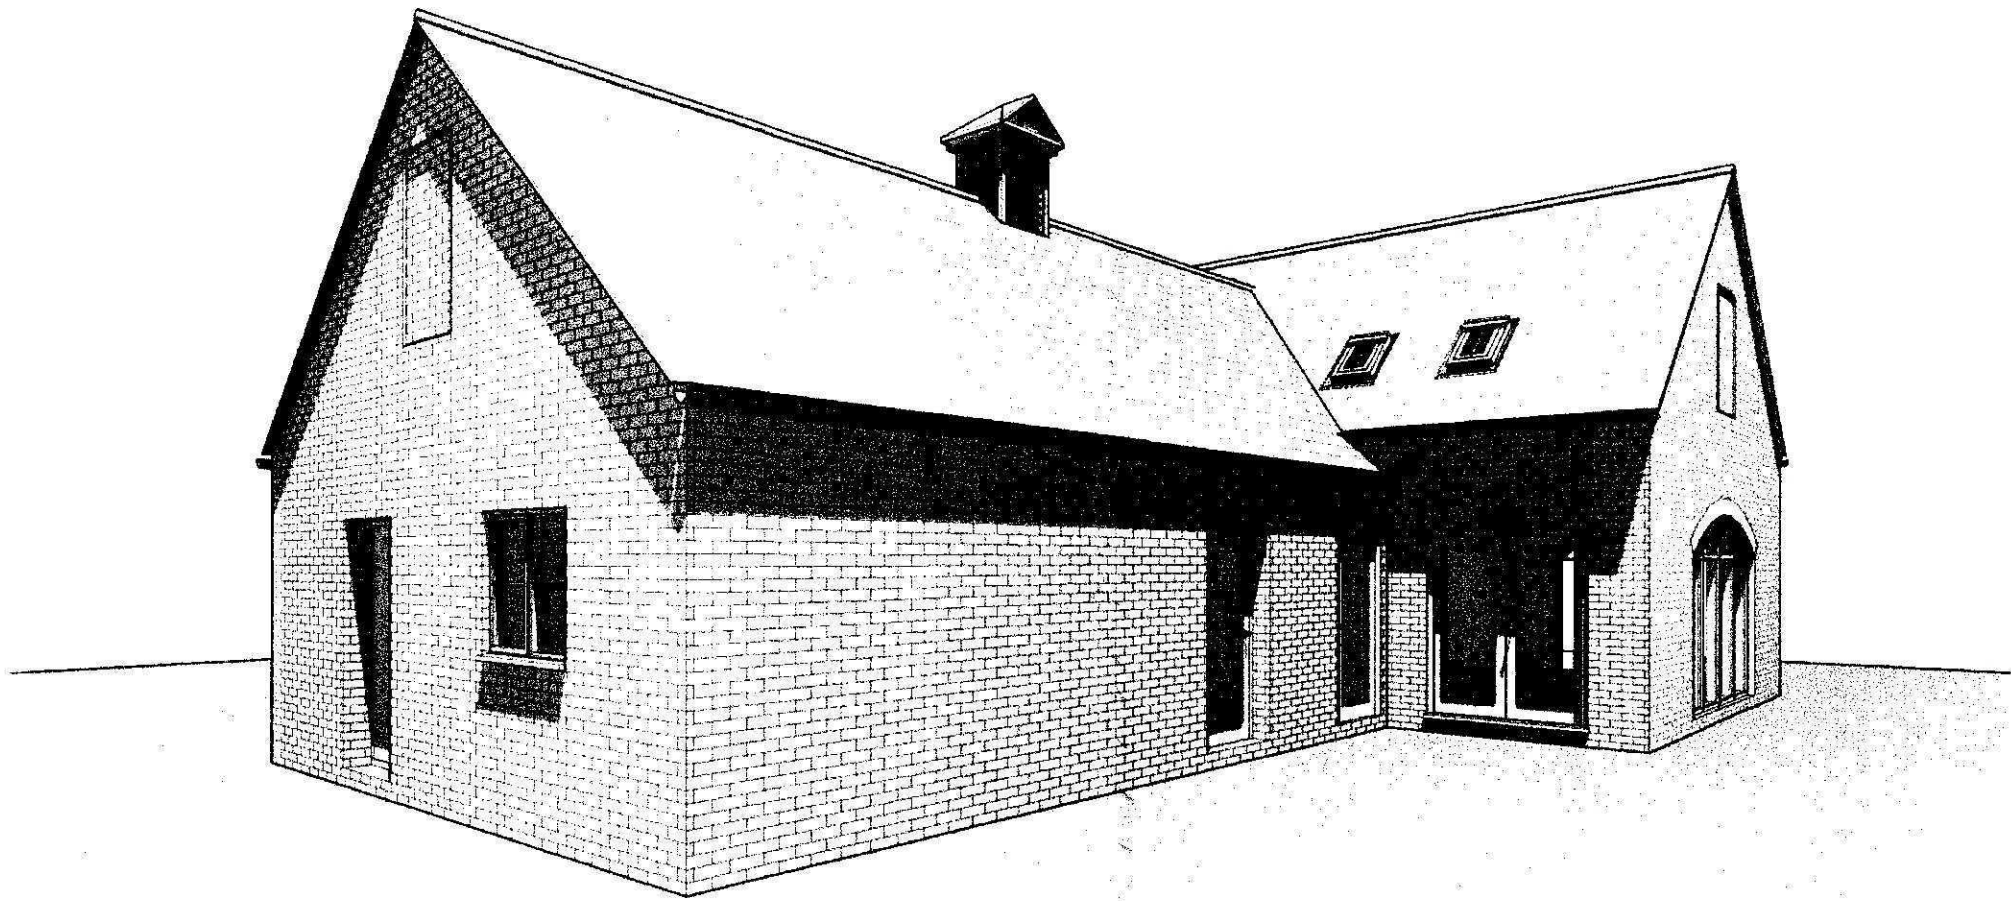


3 3D View Rear 2

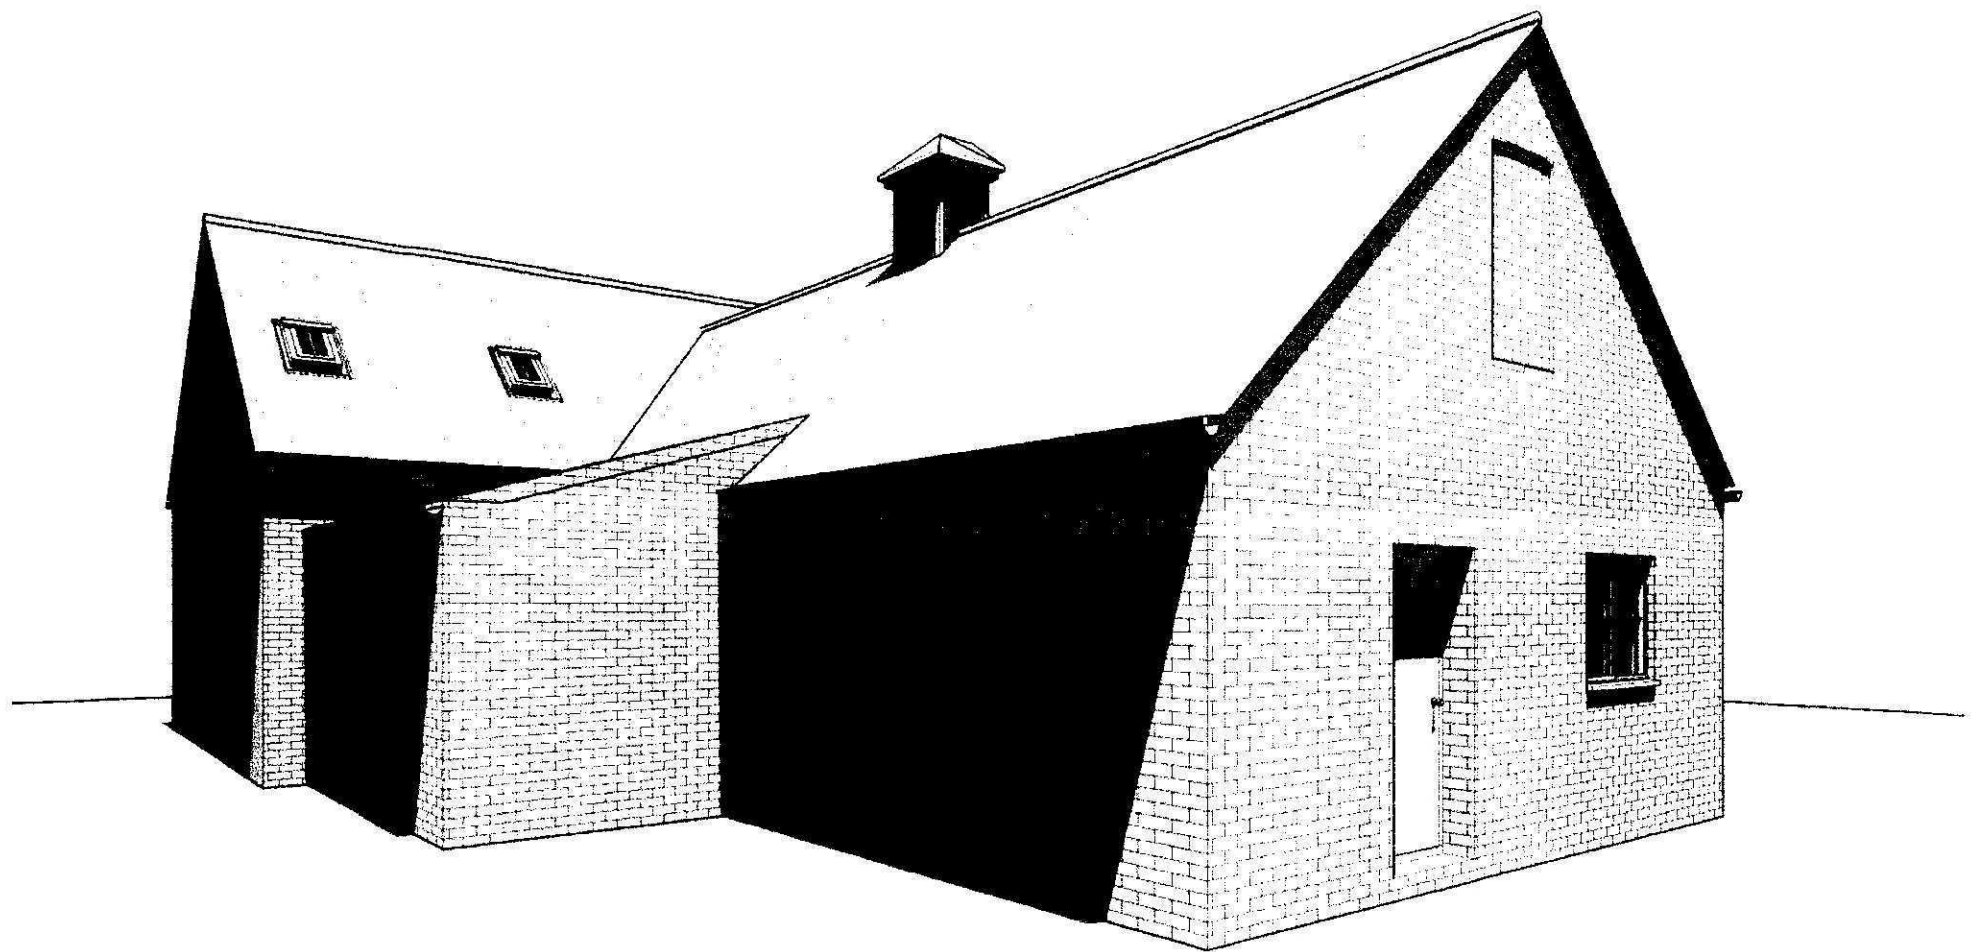


2 3D View Rear

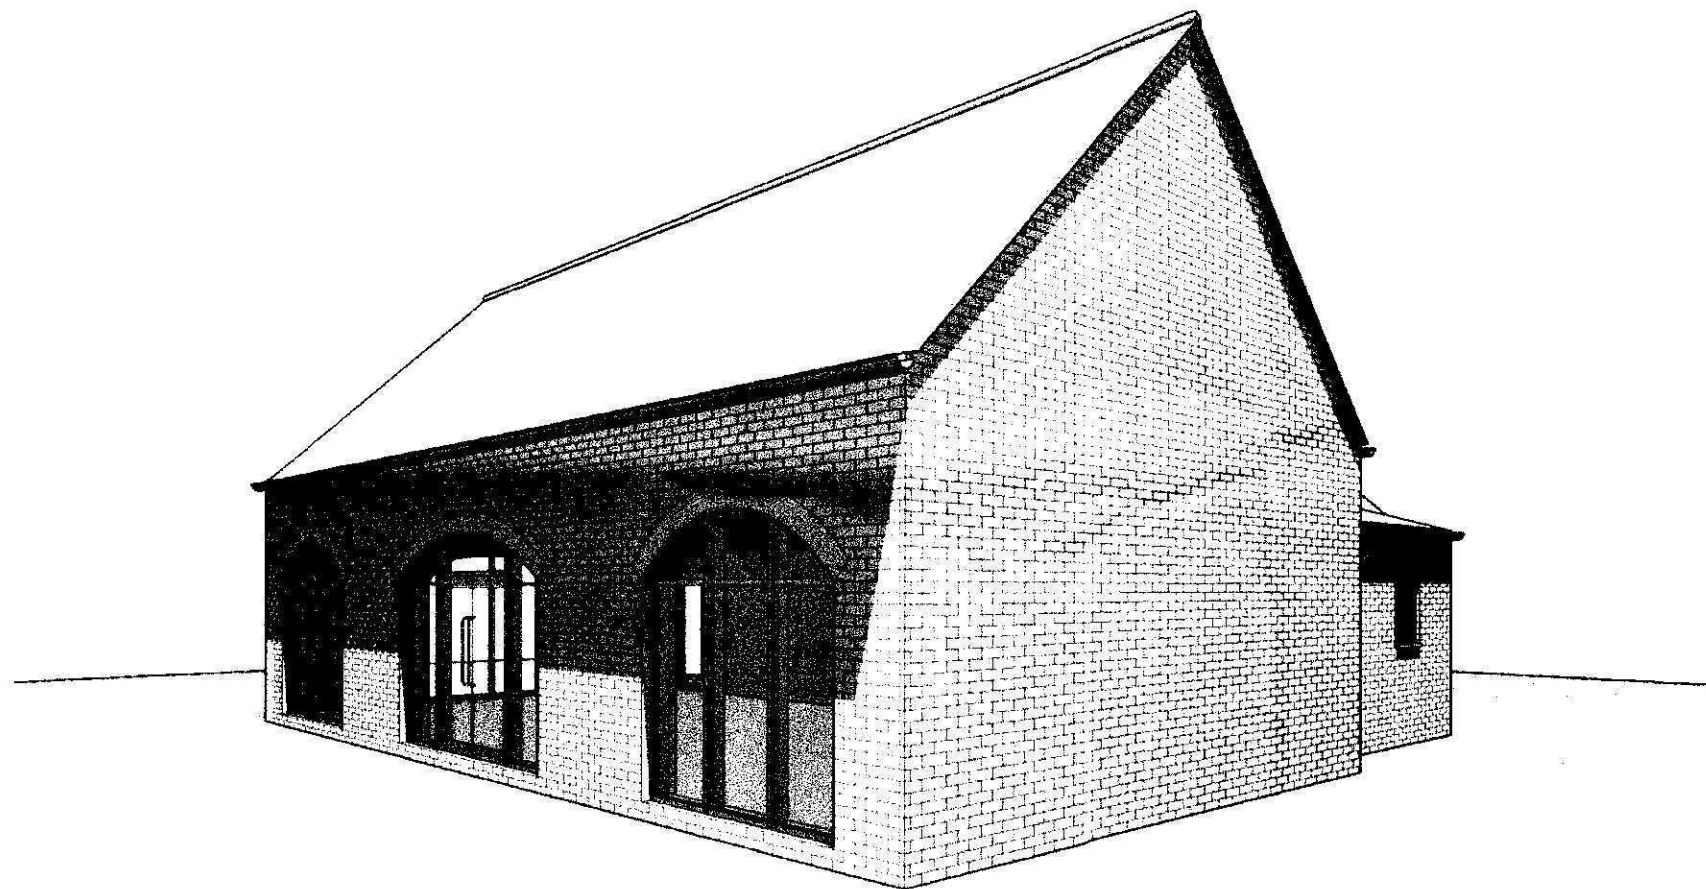

4 3D View Front Right

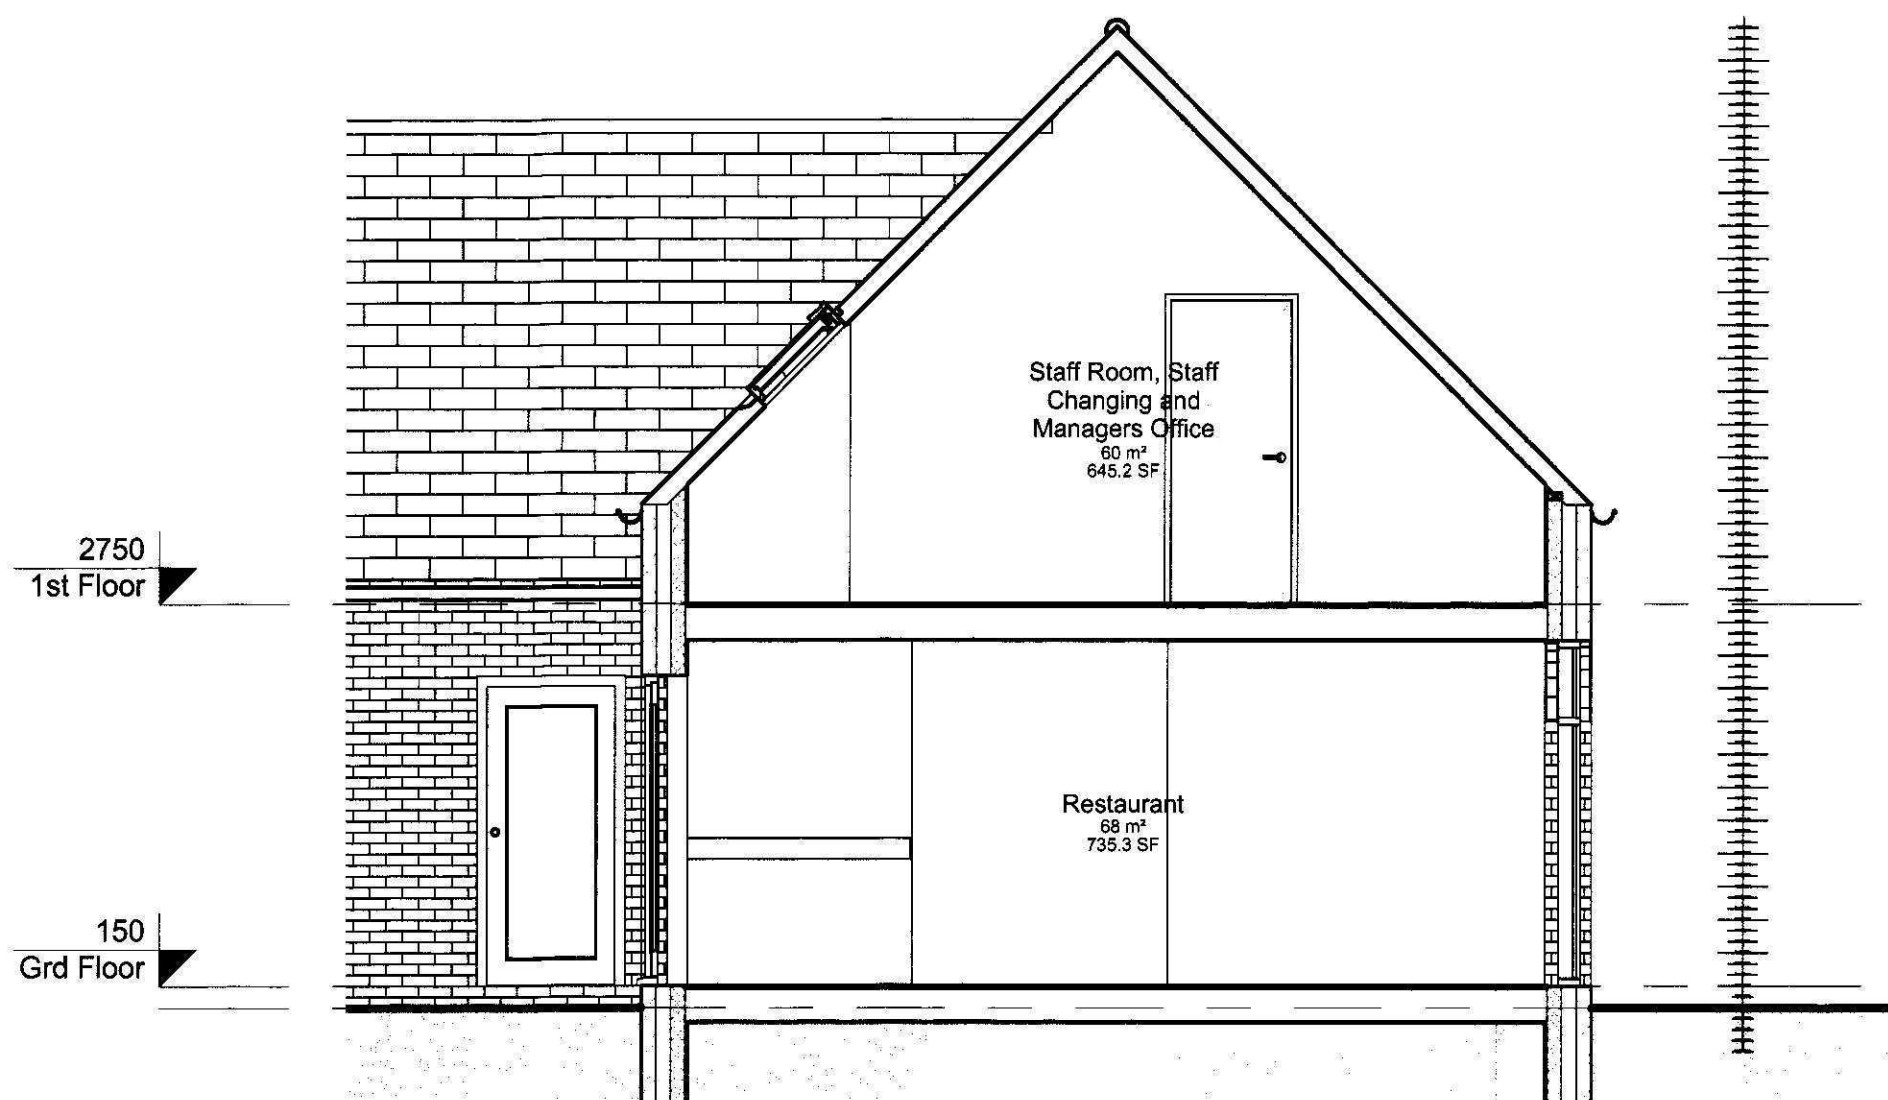

5 Main Section
1 : 50

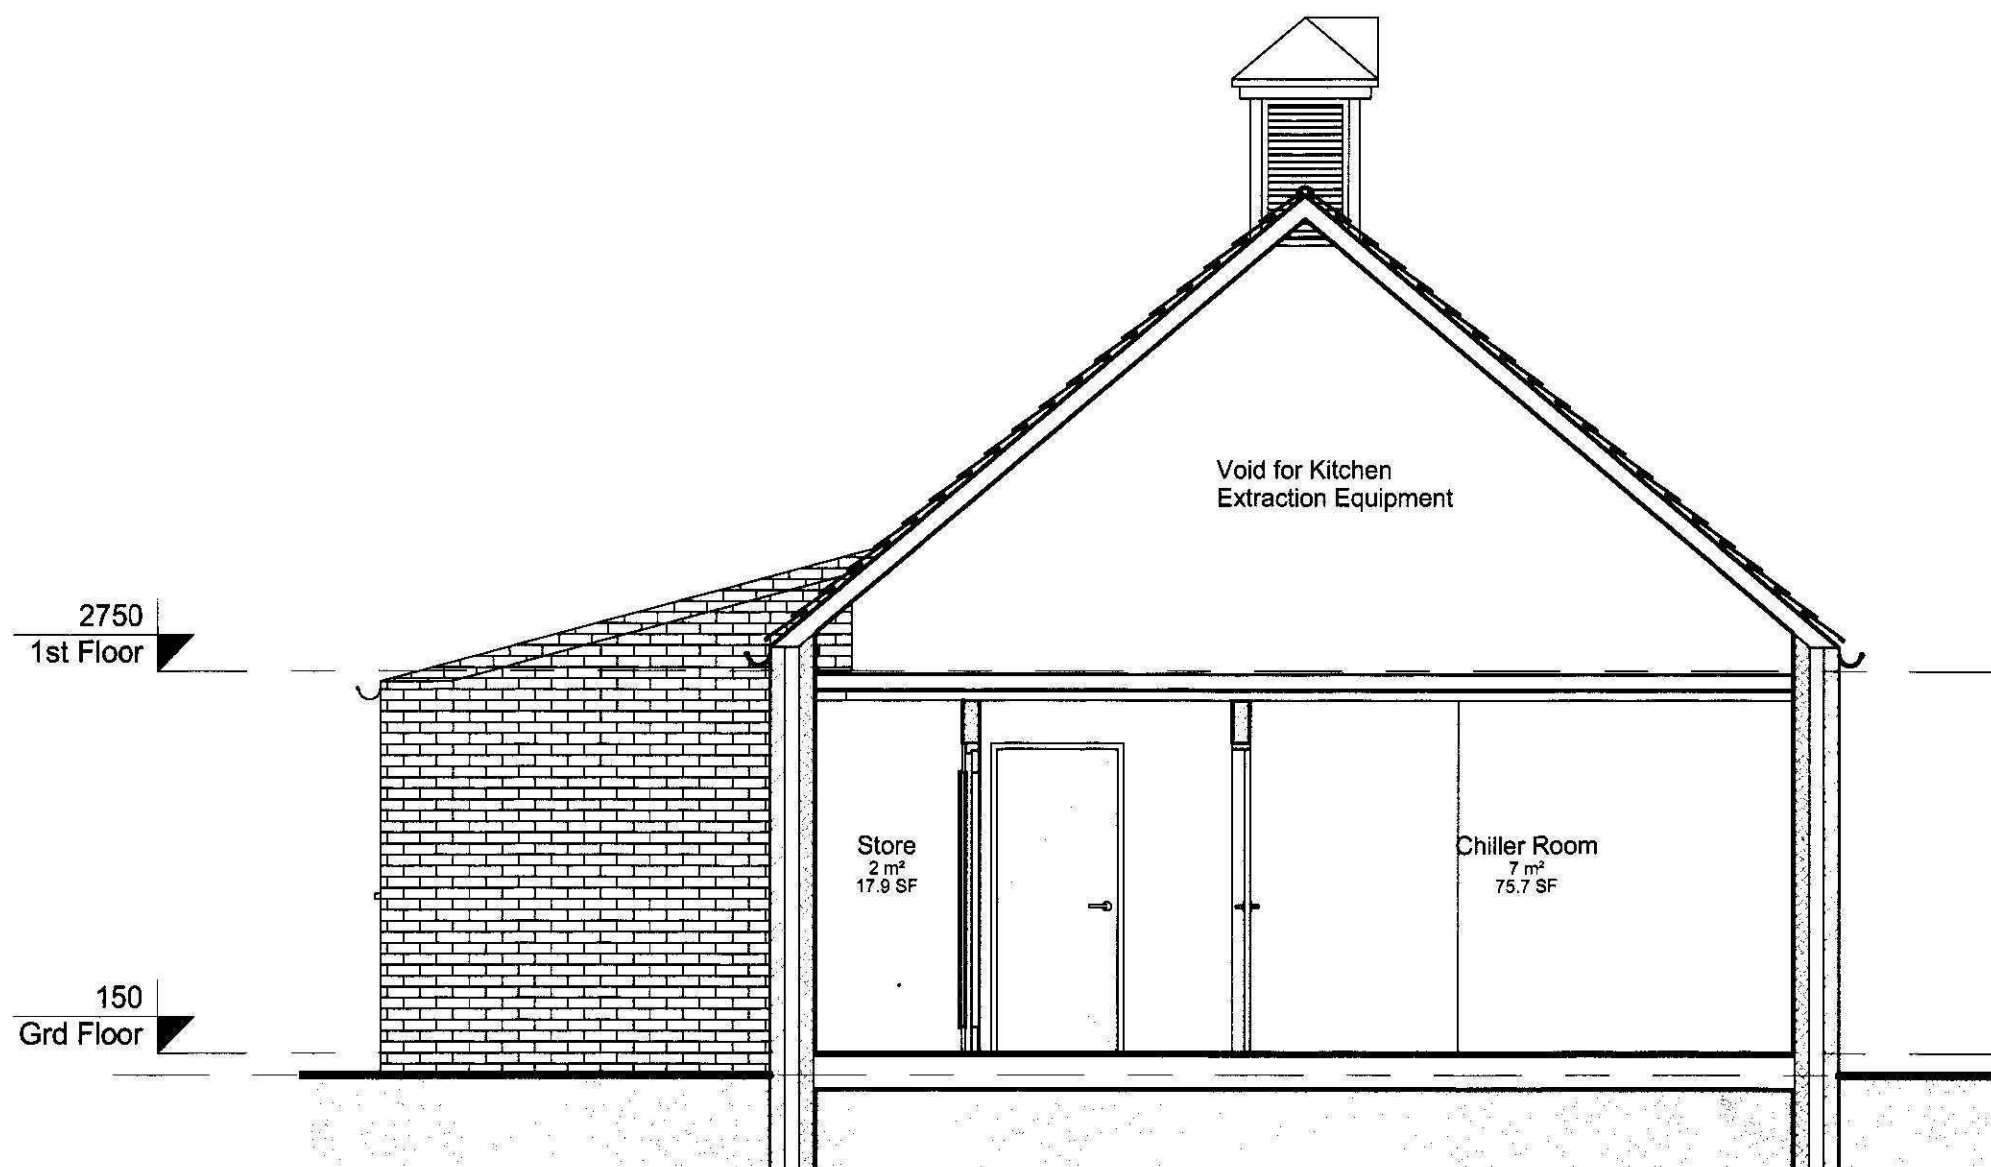

6 Rear Section
1 : 50

AMENDED PLAN
Ref. A 1

GENERAL CONDITIONS
Contractors are responsible for checking all dimensions on site when work commences and before ordering any materials. Any discrepancies should be brought to the attention of the Client for remedial action before commencing further.
All materials not specified to be of a standard suitable for the work proposed and be fit for purpose. All work to be in accordance with good building practice and all necessary BS codes for Workmanship on Building Sites.

B - 17.06.11 - General Amendments
A - 08.06.11 - Ridge Vent added
Revisions

Client: Mr T Tott
Site: Proposed Fish & Chip Restaurant at Camelgate, Spalding

Drw Title: 3D Views & Sections



2nd Floor - 5B Sheepmarket
Spalding
PE11 1BH
Tel : 01775 768 921
e-mail: enquiries@remwaydesign.co.uk

Drw Size	Drawing Number	Revision:
a1	1886 - 06	B

SHF
Planning & Development
27 JUN 2011
Ref: 0109-11