
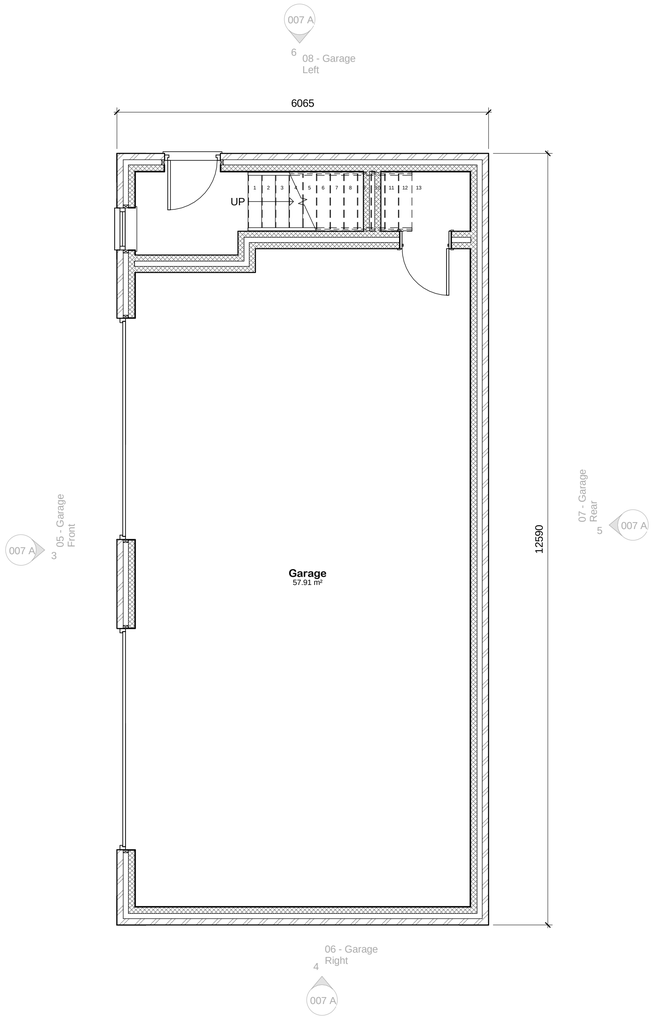


06 - Garage Plan

1 : 50

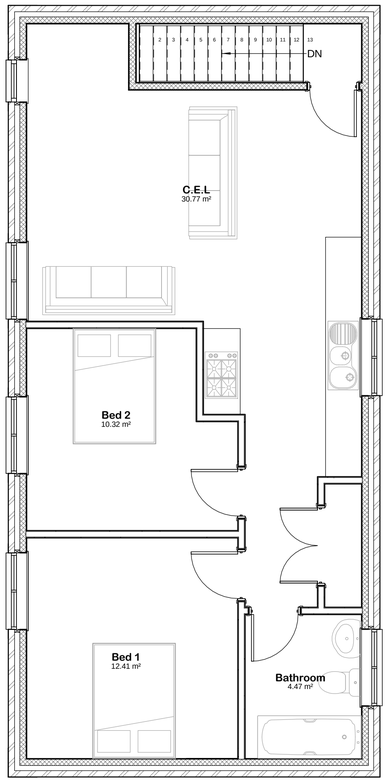

07 - Garage First Floor


1 : 50



3D View 9



3D View 10

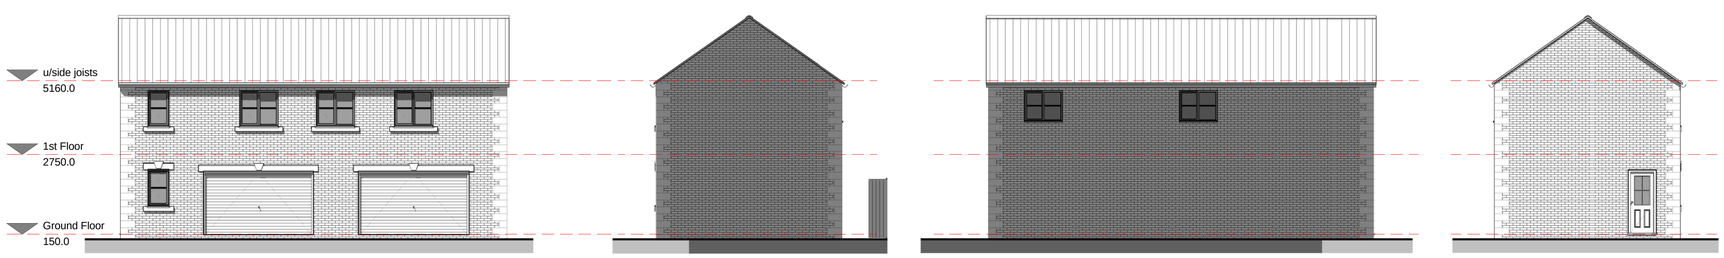

05 - Garage Front

1 : 100

06 - Garage Right

1 : 100

07 - Garage Rear

1 : 100

08 - Garage Left

1 : 100

Due to areas of the structure being covered, unexposed or otherwise inaccessible the notes / specifications of existing materials are subject to confirmation of site when it is feasible to expose the relevant areas of construction.

GENERAL CONDITIONS
Contractors are responsible for checking all dimensions on site when work commences and before ordering any materials.Any discrepancies should be brought to the attention of the Client for remedial action before commencing further.
All materials not specified to be of a standard suitable for the work proposed and be fit for purpose.All work to be in accordance with good building practise and all necessary BS codes for Workmanship on Building Sites.

Client:
Mr S Kandola

Site:
Cradge Bank
Spalding

Drg Title:
Garage Details

remway Design Ltd

Date	Contract No	Drg No
28.01.15	2432	007 A

"Treetops" The Raceground, Spalding, PE11 3AP Tel : 01775 768 921