


SHDC
PLANNING & DEVELOPMENT
0 9 FEB 2012
Ref. 0110-12

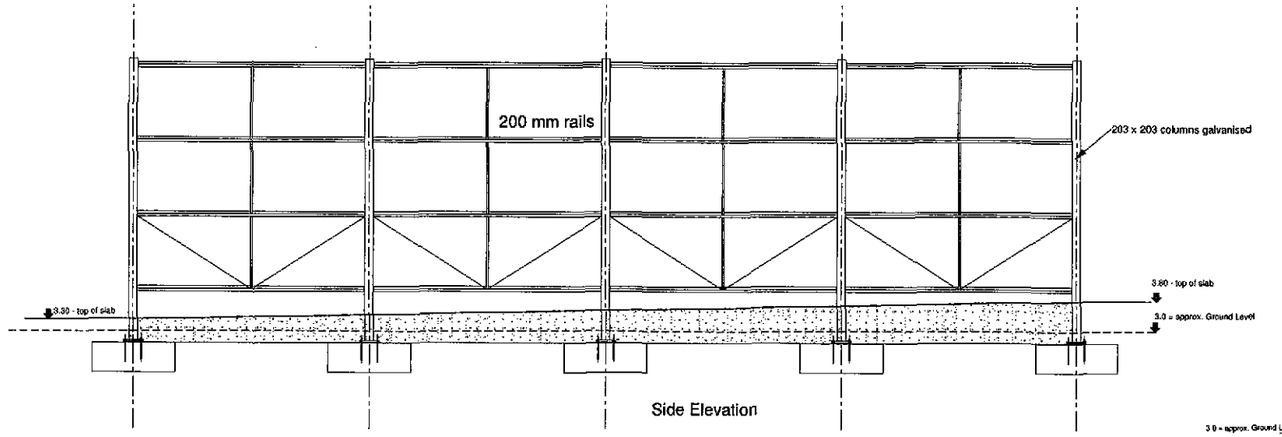


Side Elevation

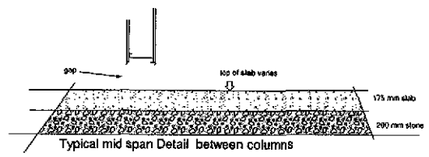


Typical mid span Detail between columns

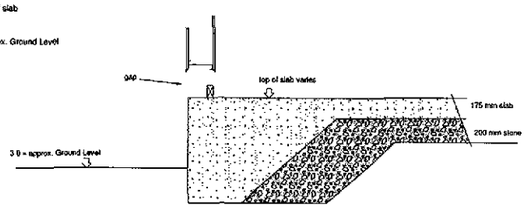


Detail edge beam between columns

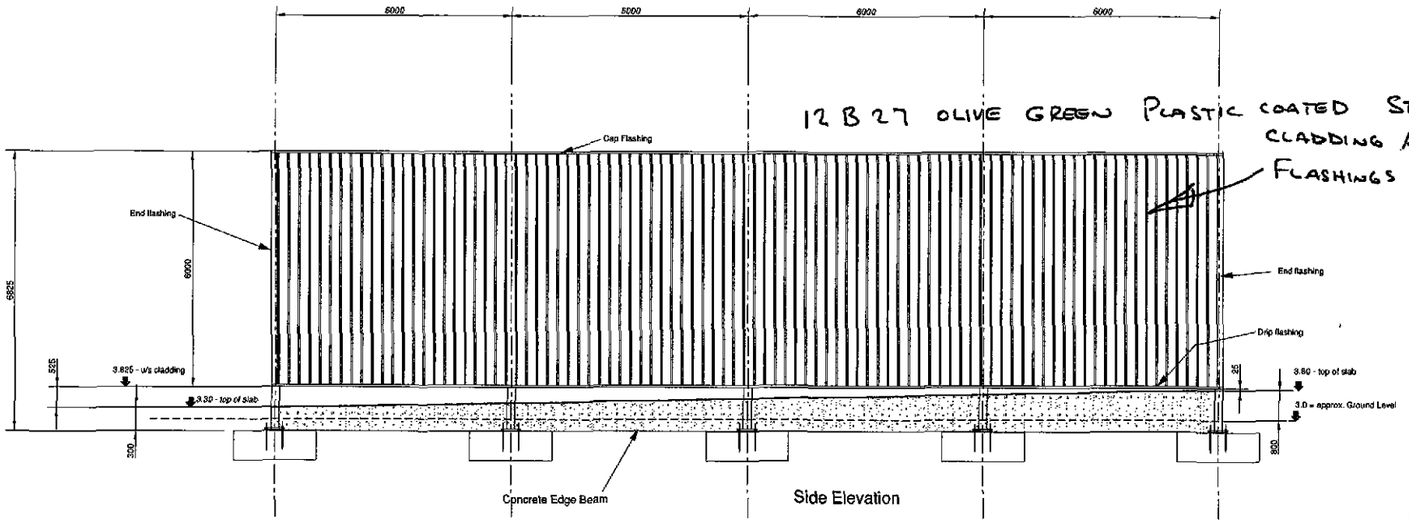


Side Elevation

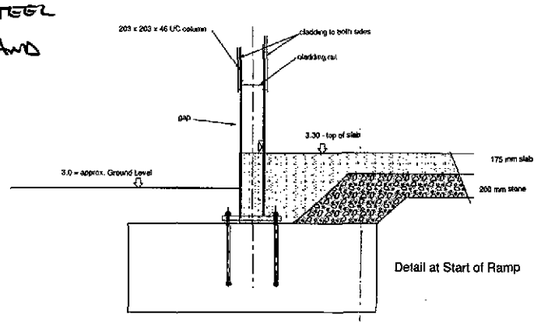

Detail at Start of Ramp

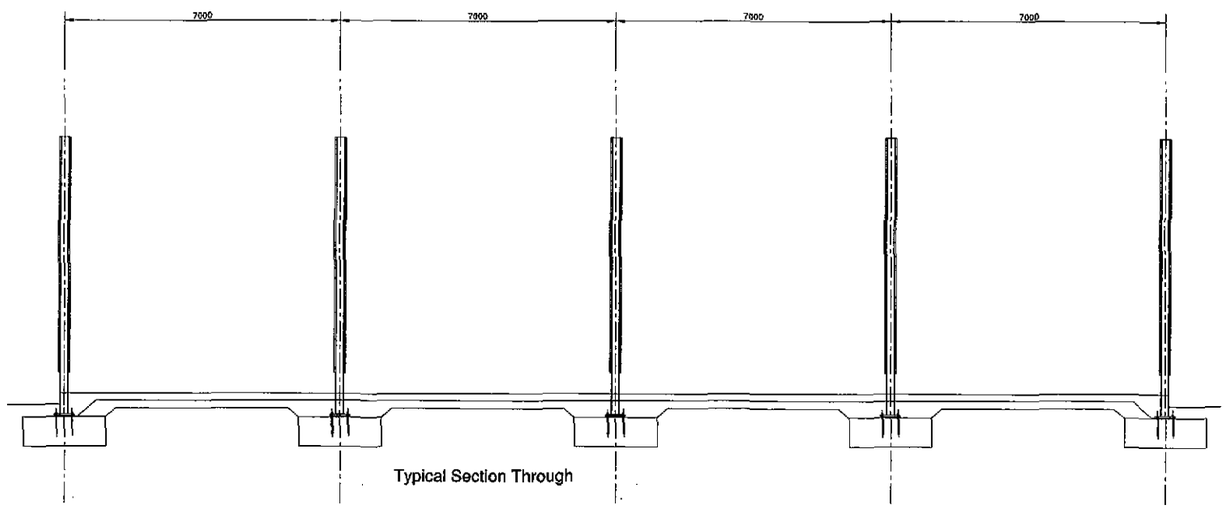

Typical Section Through

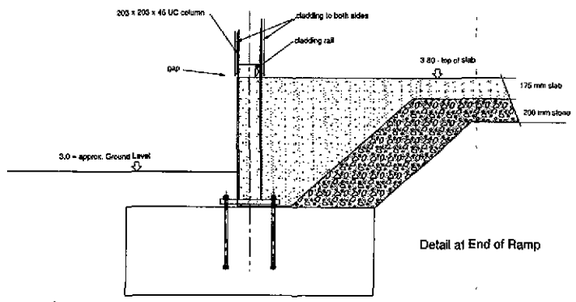

Detail at End of Ramp

Lorry Wash
Steelwork and Cladding Details

DALEHEAD FOODS
FULNEY ROAD
SPALDING
PE12 6EP

Revisions

Scale 1:75- A1 size

Drawing 2230 / 002

R P S Construction Ltd
Kingston Lodge, Jekils Gate, Fleet Fen, Holbeach
Lincolnshire, PE12 8QS
telephone:(01406) 424406 facsimile(01406) 426260
e.mail address - rps@rpsconstruction.co.uk