



SHDC
PLANNING & DEVELOPMENT
0 9 FEB 2012
Ref. 0110-12

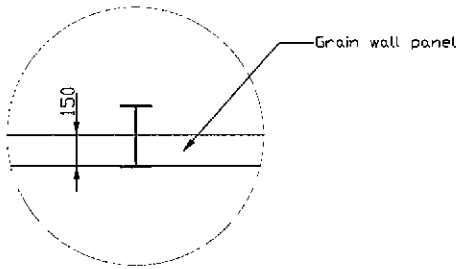

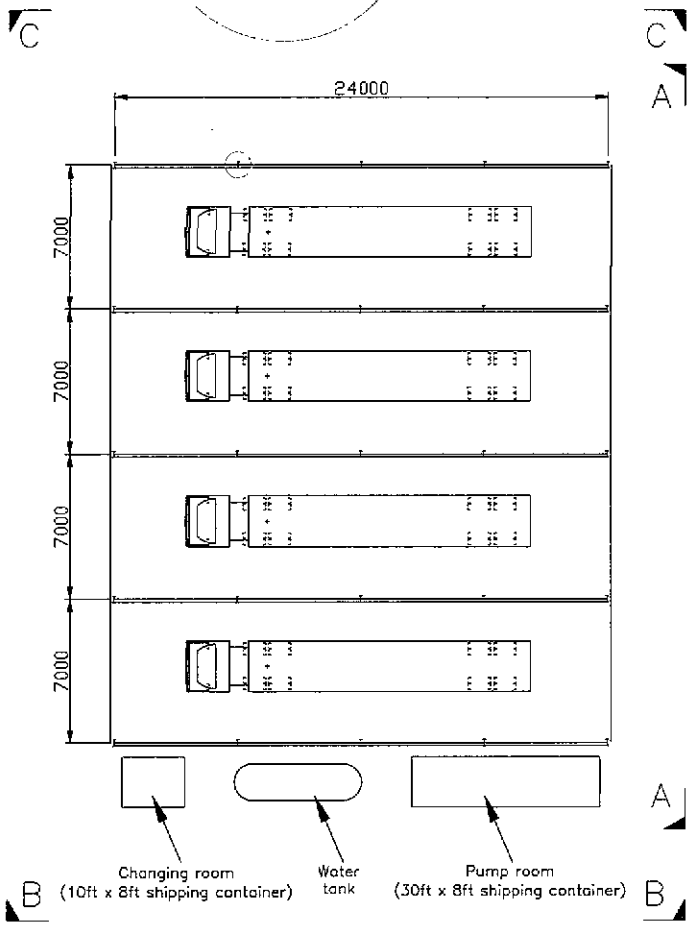


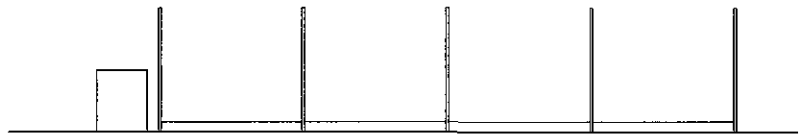

View A-A

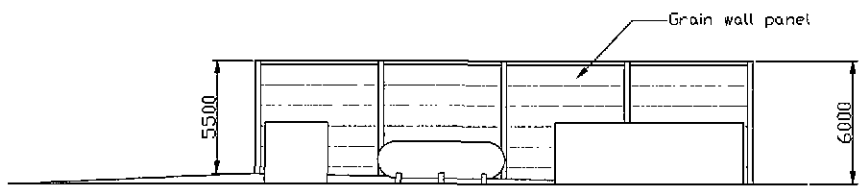

View B-B

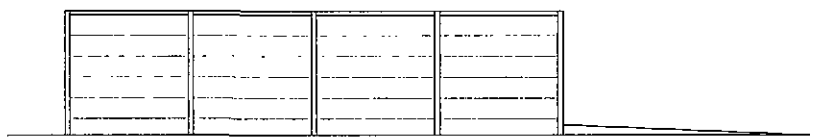

View C-C

QUALITY EQUIPMENT
G E BAKER (UK) LTD
Heath Rd, Woolpit, Bury St. Edmunds, Suffolk, IP30 9RN
Telephone 01359 240529 Facsimile 01359 242086
www.quality-equipment.co.uk
Email: info@quality-equipment.co.uk

Rev	Revision note	Date
If in doubt, ask	Customer Dalehead	Date 23/09/11
		Scale 1:250 @ A3

Dwg. Title: Proposed Structure

Dwg. No 014 | Drawn by SJC | Rev.