
a3

117 Albion Street | Spalding

renway Design Ltd

Drg No 2556 / 02B

Schedule 08 -Ground Floor Rooms		
Name	**Area**	**Perimeter**
Conservatory	9.45 m²	12.5 m
Entrance	8.00 m²	12.3 m
Kitchen Diner	27.60 m²	25.9 m
Lounge	14.55 m²	15.7 m
W.C	1.85 m²	5.8 m
Grand total: 5	61.45 m²	72.2 m

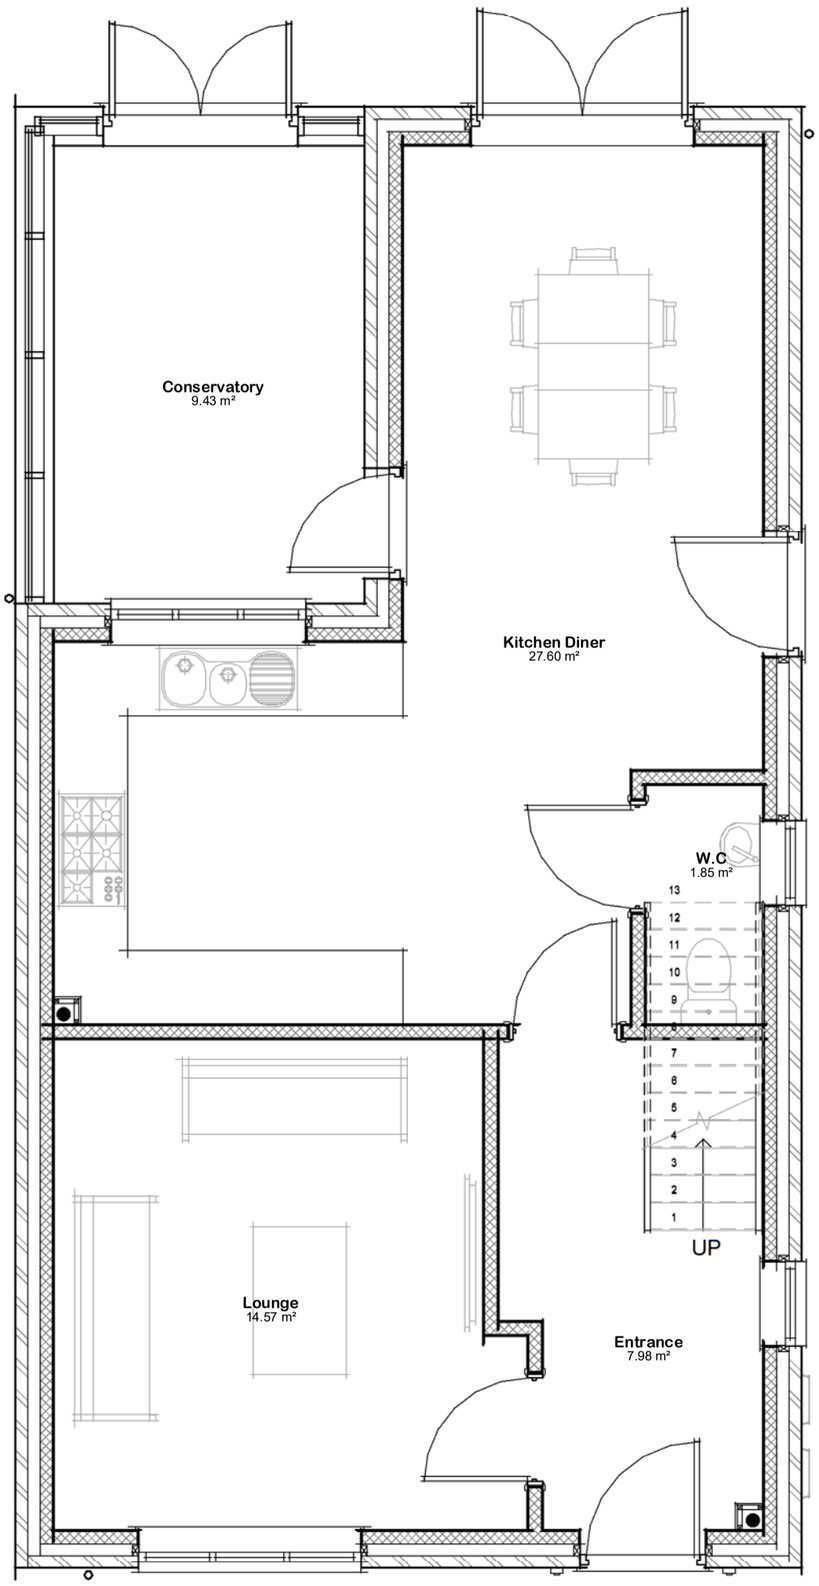

Plan 01 - Ground

1 : 50

Proposed G.FL Layout

Contractors are responsible for checking all dimensions on site prior to work commencing.Due to areas of the structure being covered, unexposed or otherwise inaccessible the notes / specifications of existing materials are subject to confirmation of site when it is feasible to expose the relevant areas of construction. All material schedules are given in good faith and for pricing purposes only. It is the responsibility of the contractor to check their accuracy before ordering any materials. Renway Design accepts no responsibility for the accuracy of these material schedules.