


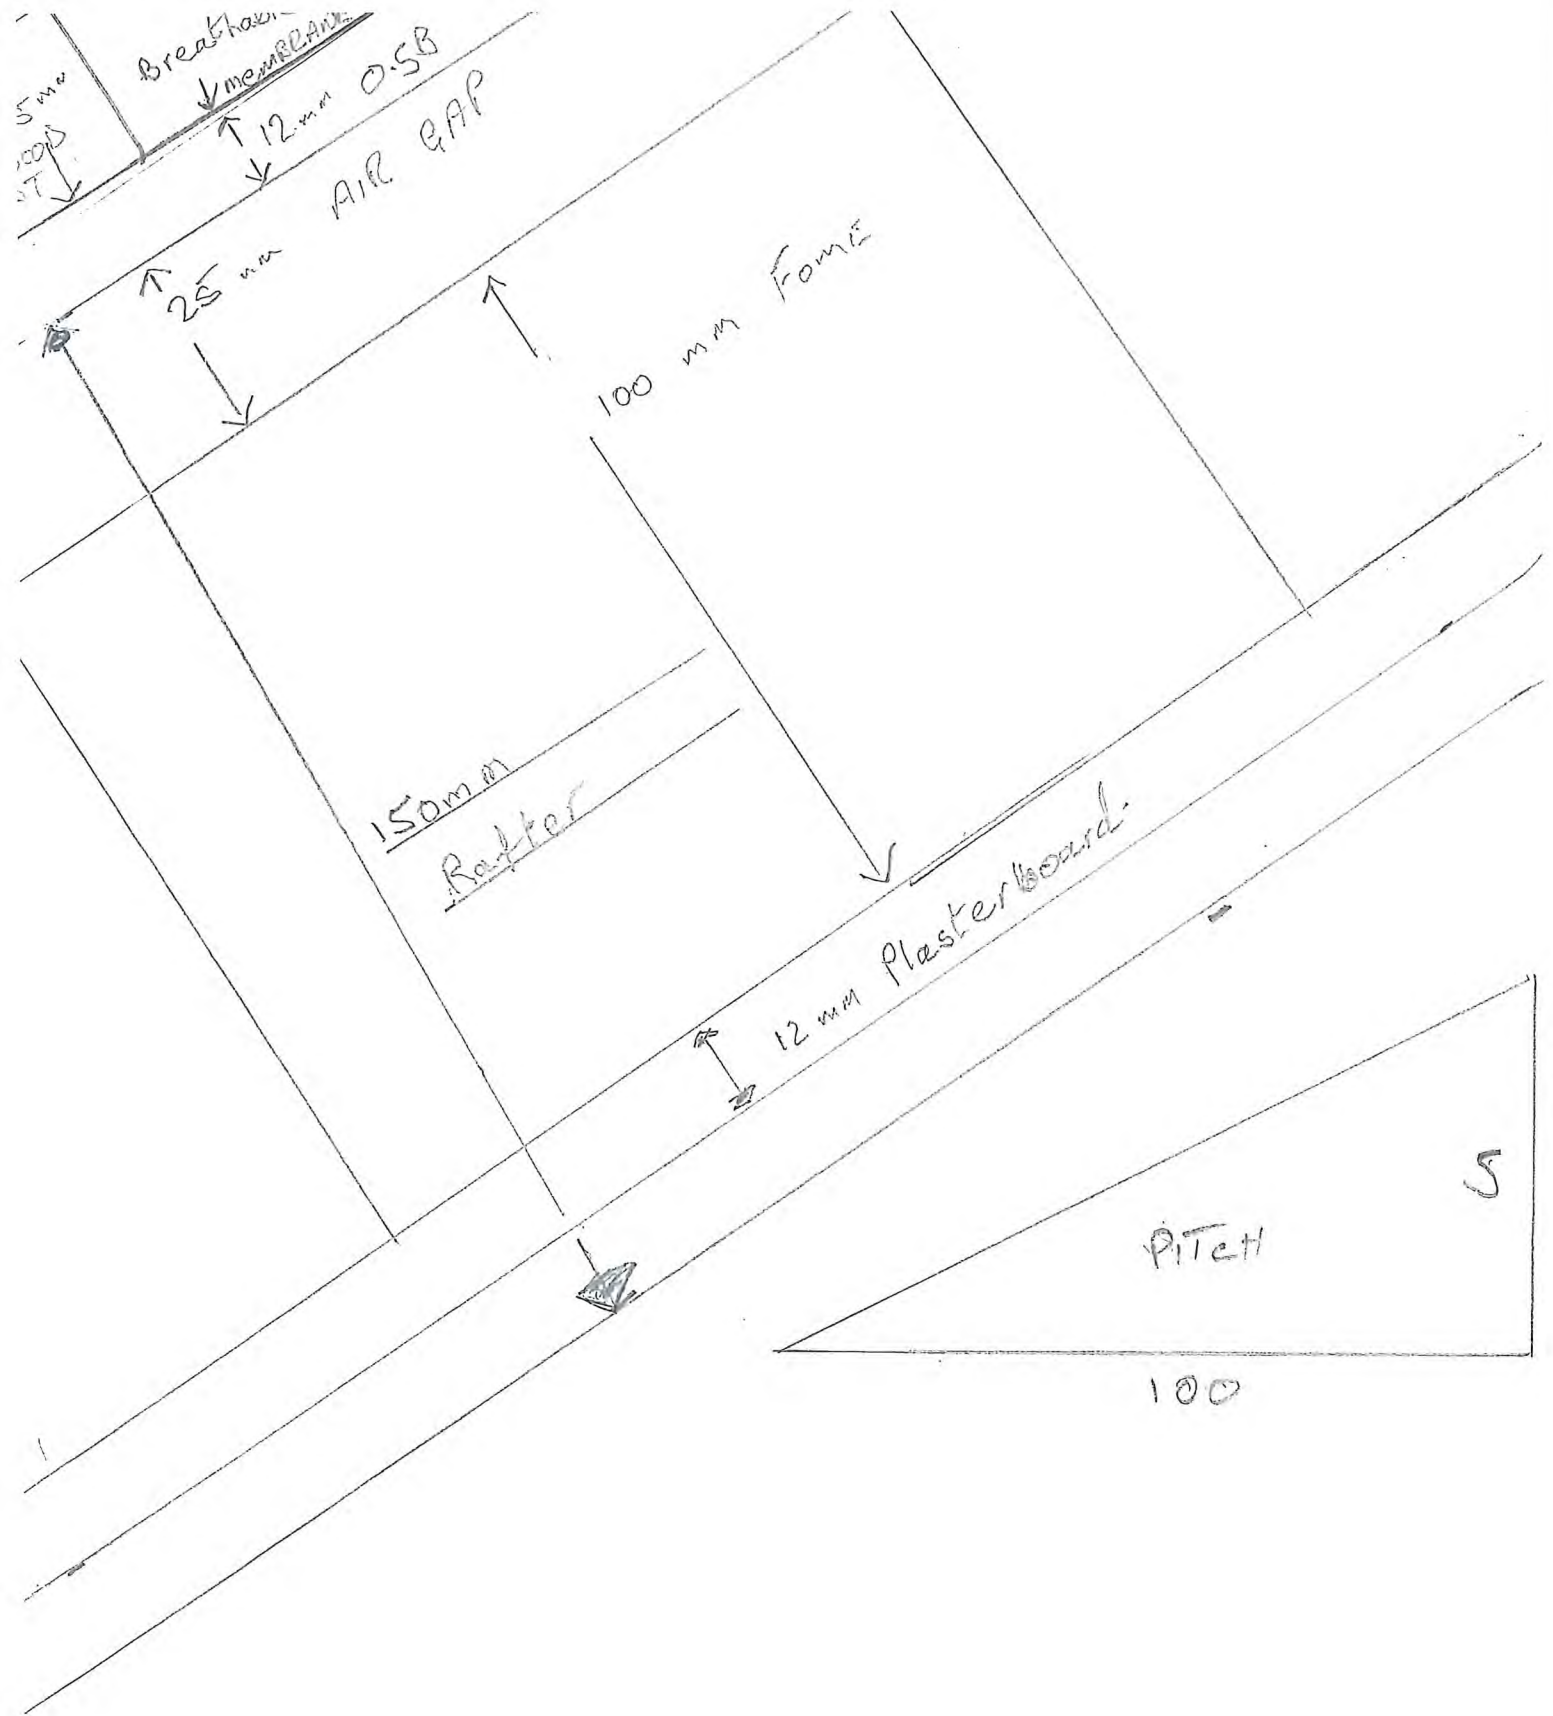

Drawing Roof construction.