
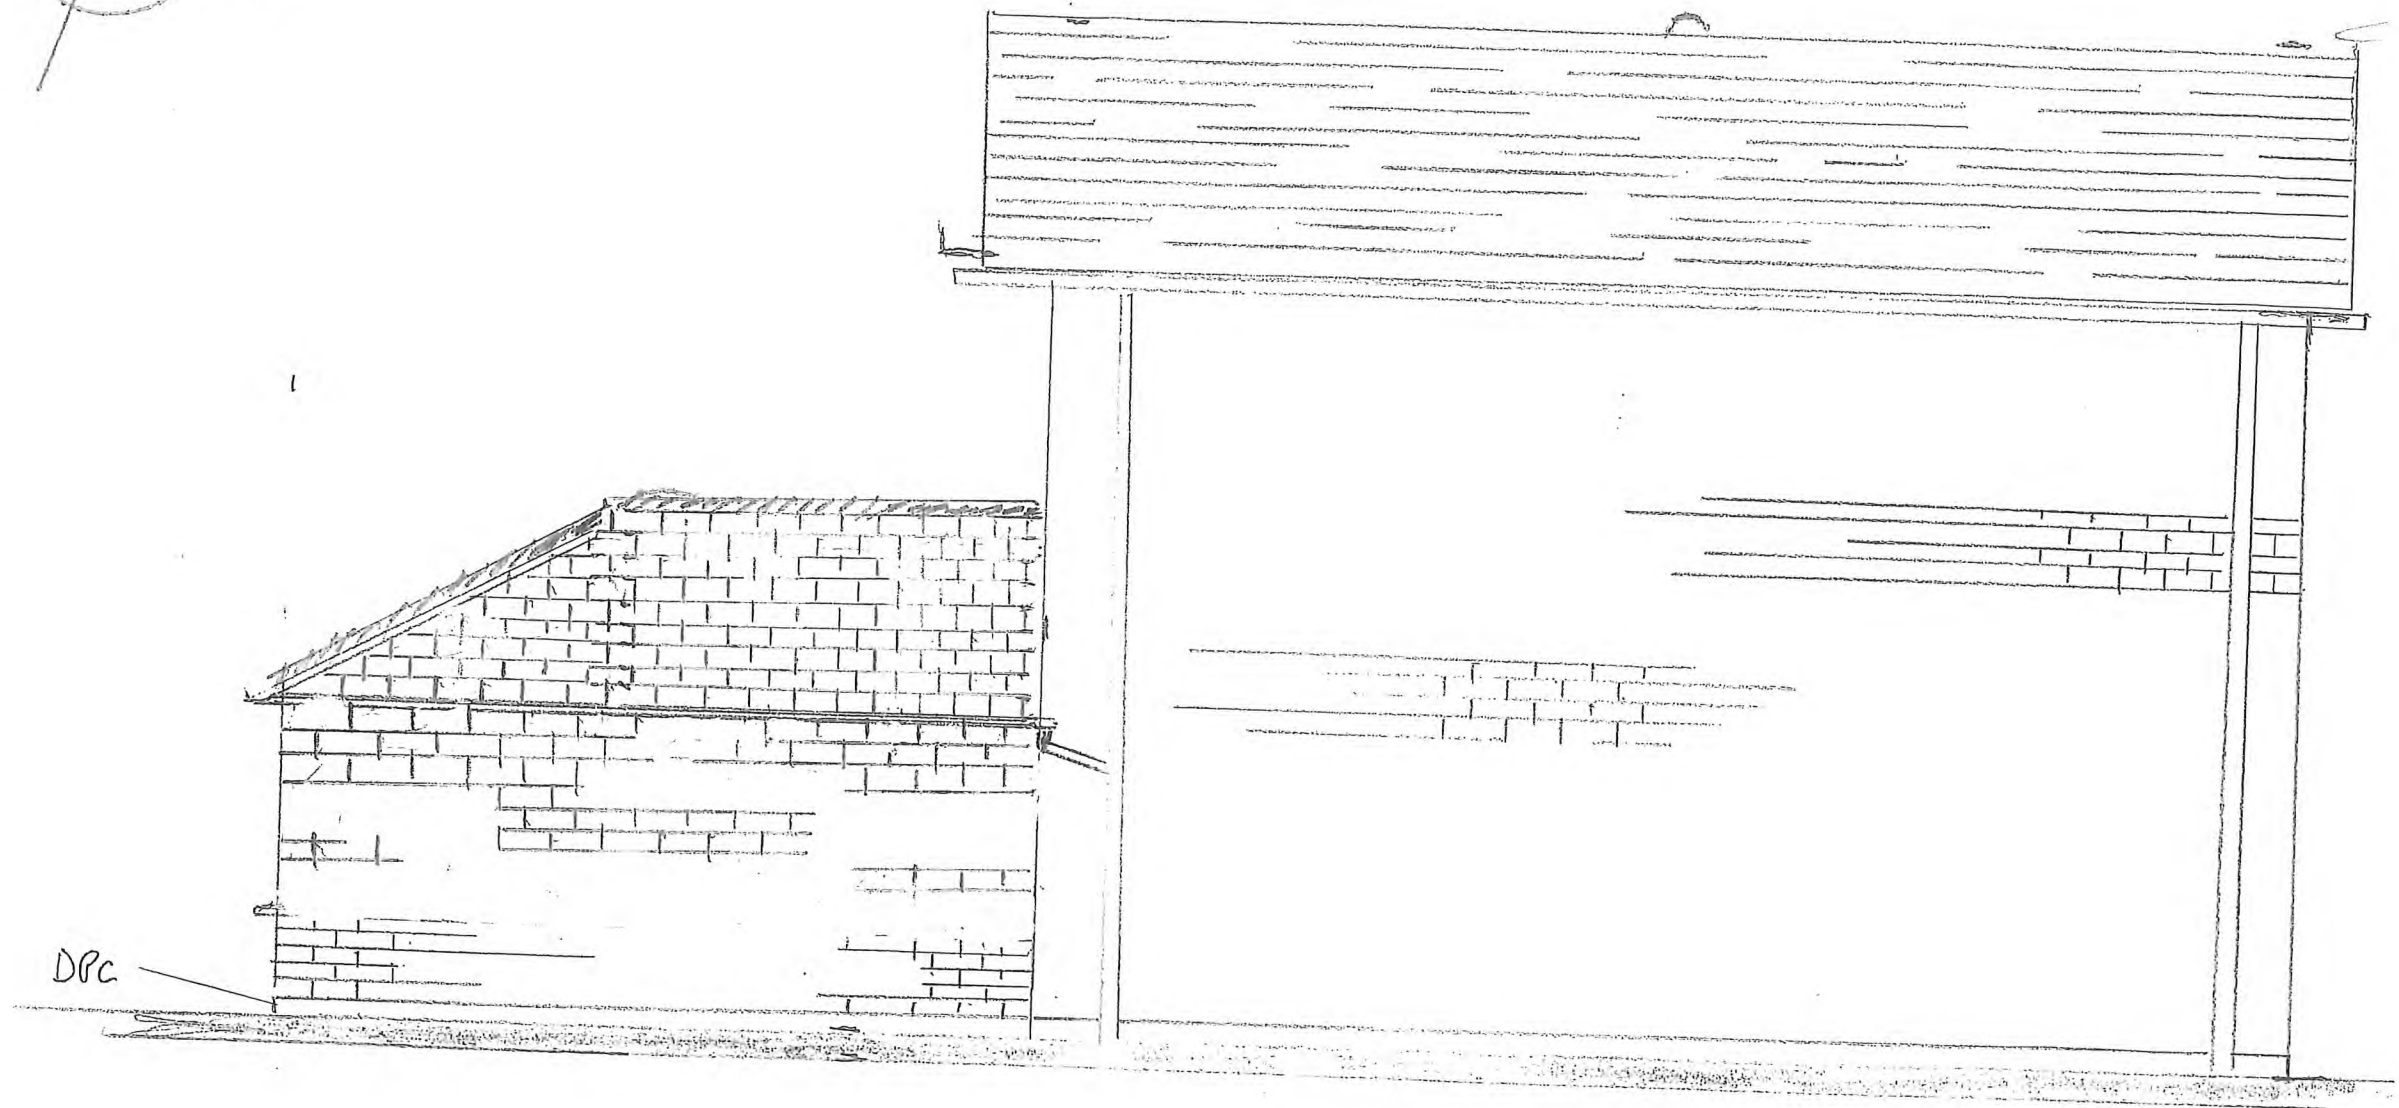


1 Proposed New Roof and Brick work

DRG 10

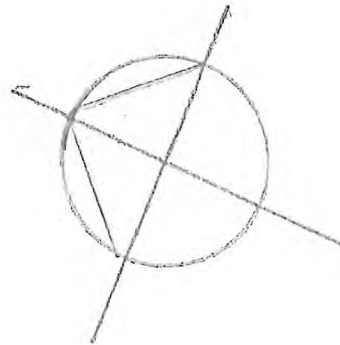

SIDE 1:50