
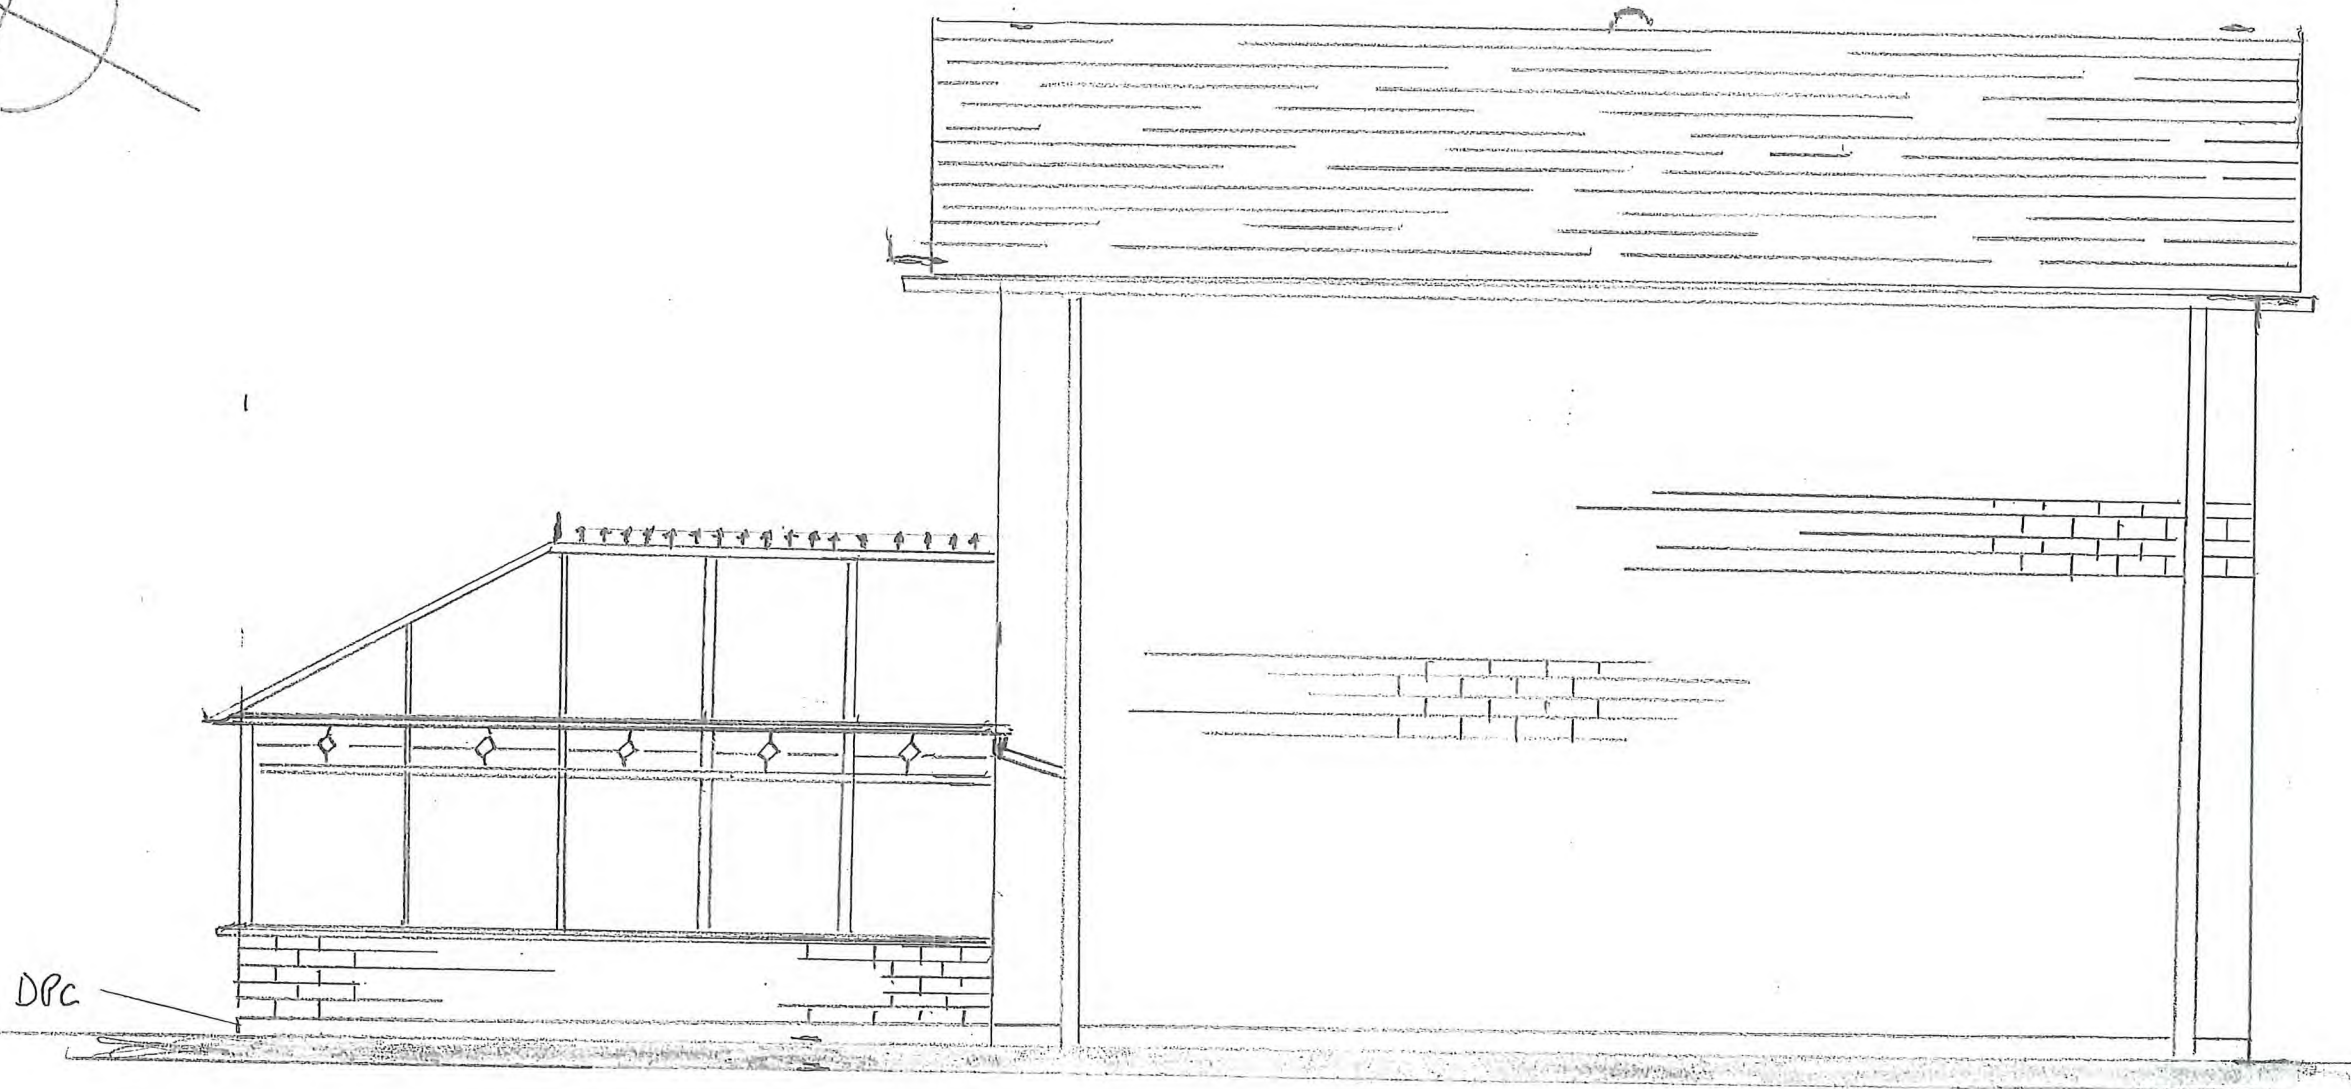


EXISTING CONSERVATORY

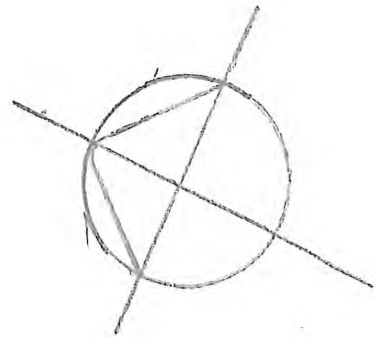

SIDE 1:50