


THIS BRICK WORK IS EXISTING

DRG 12

Proposed new Roof and
Brick work.

ELECTRICAL INSTALLATION
LED LIGHTS TO BE FITTED
IN TO CLING and ROOF FAN
TO BE REMOVED.

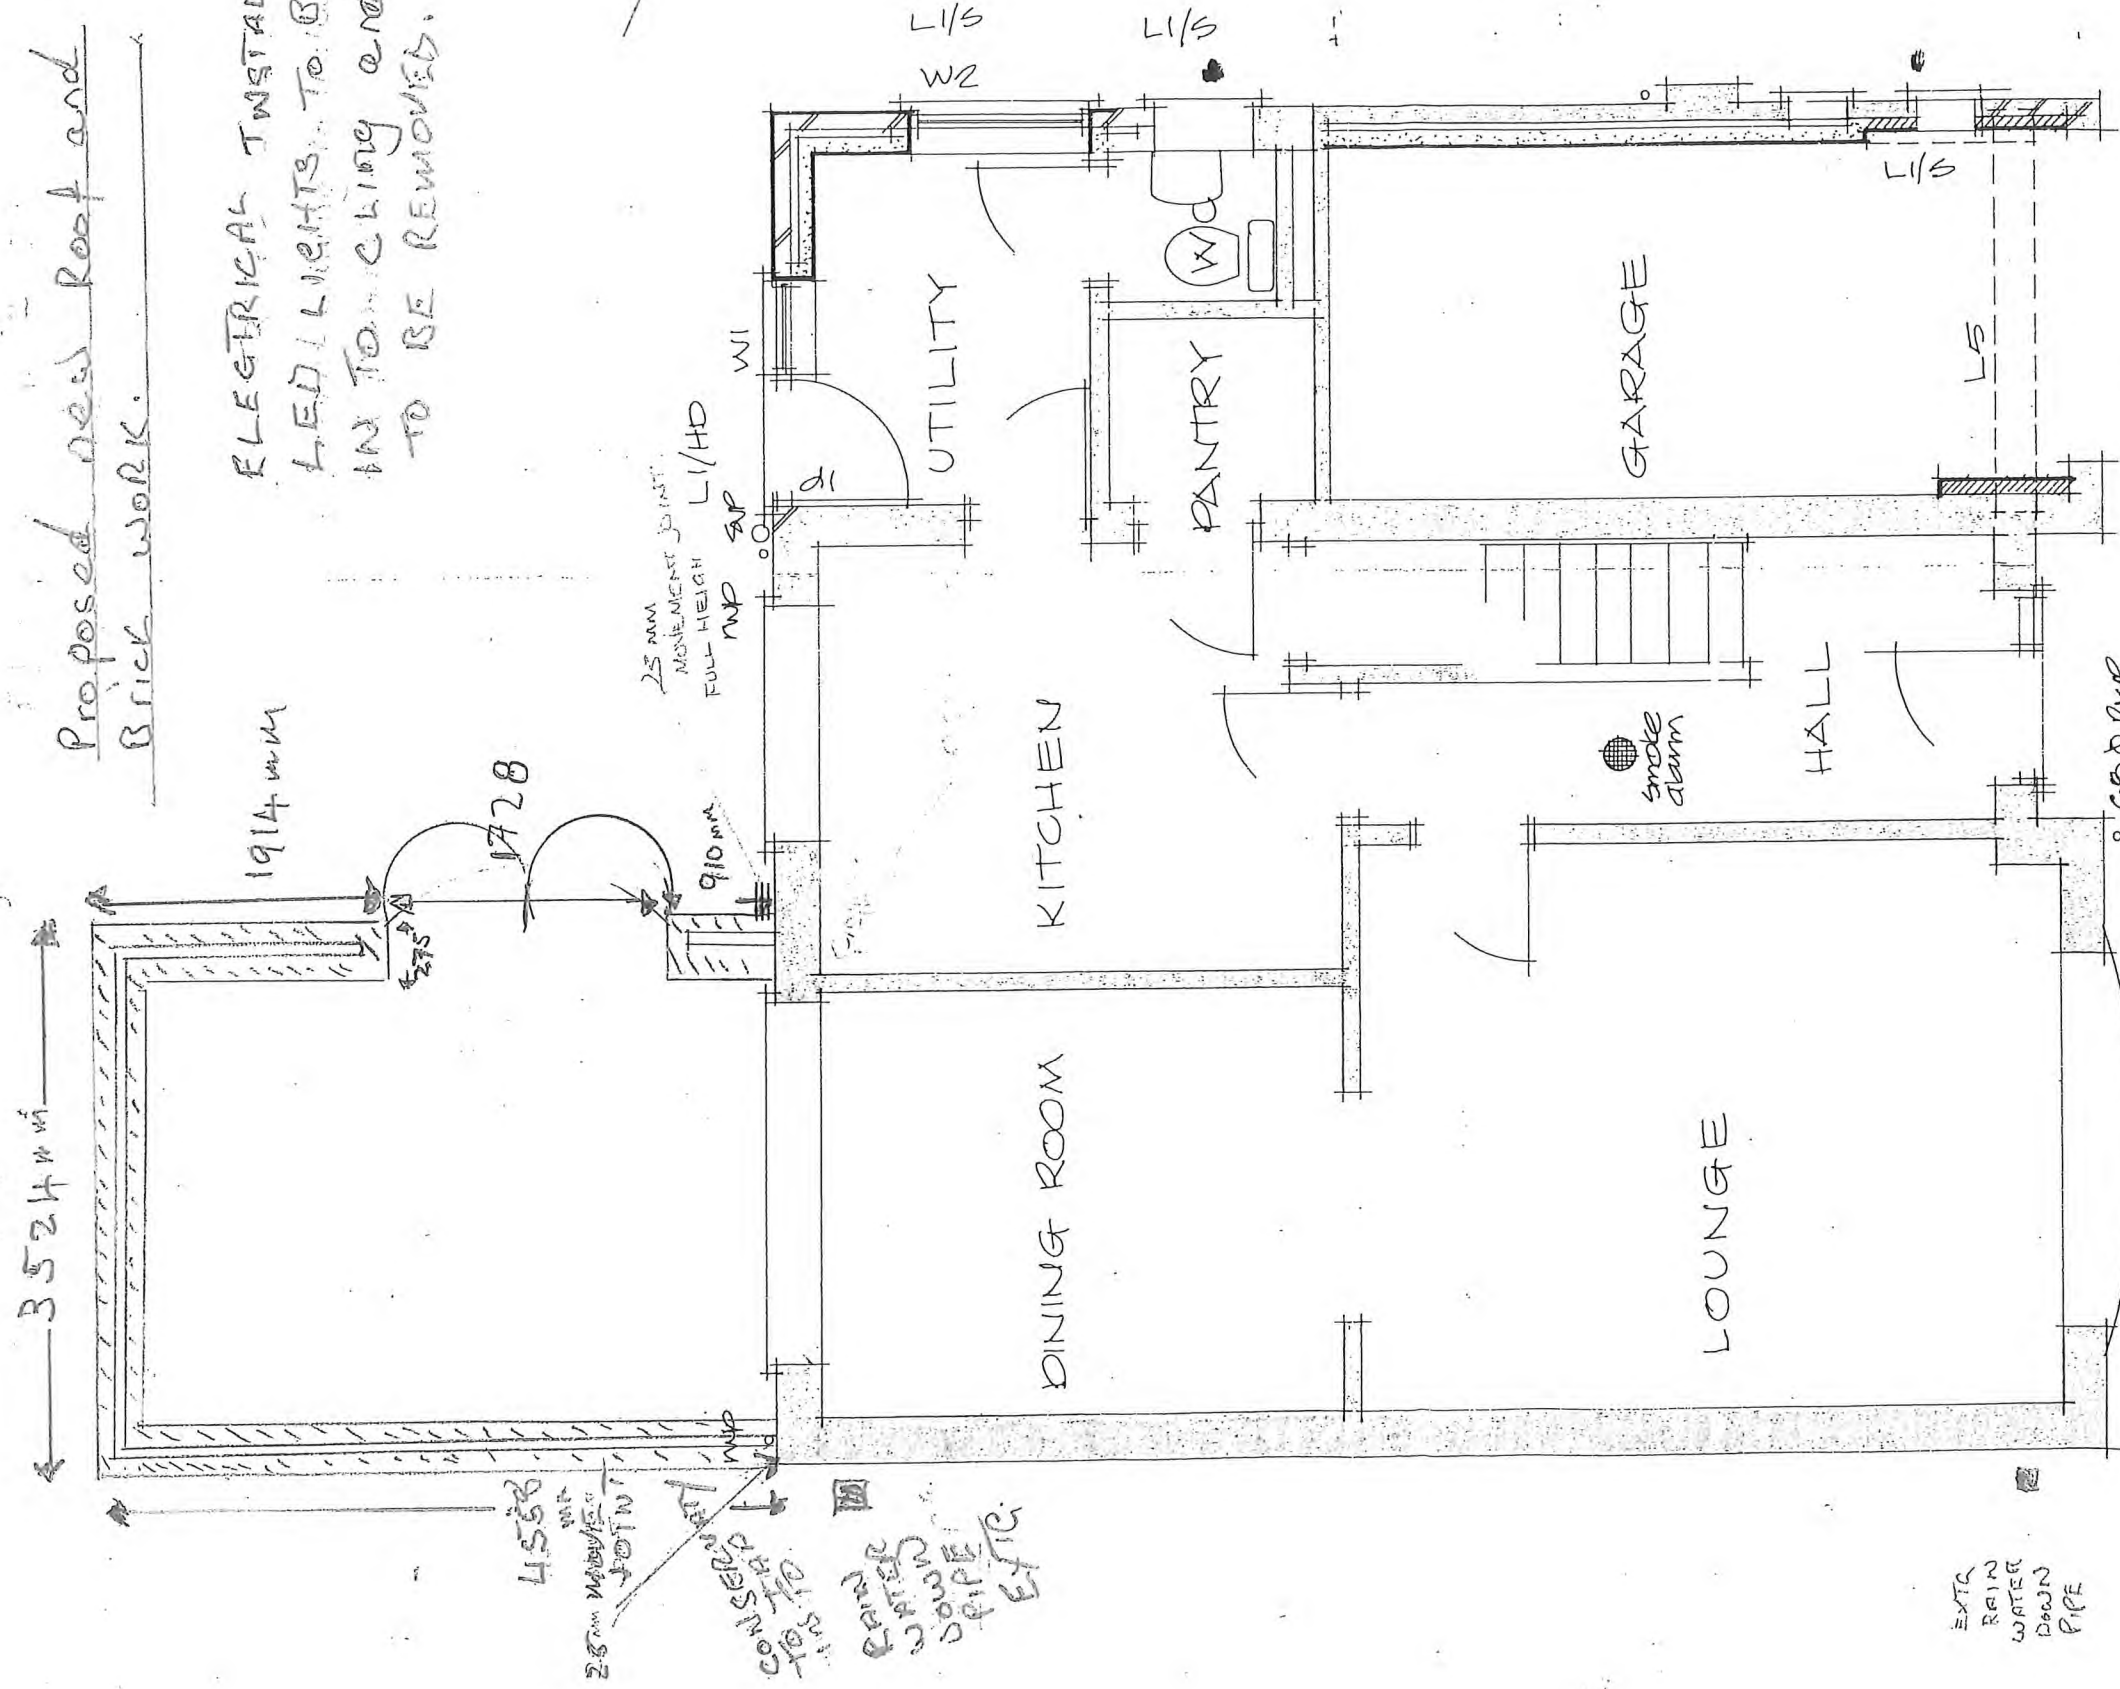

1-50

To new 1m³ rectile
filled soakaway

GROUND FLOOR PLAN

ROAD RIVER SIDE

