
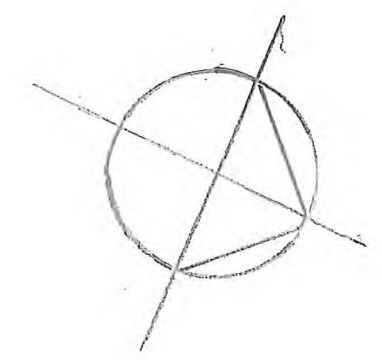


PROPOSED NEW ROOF AND BRICK WORK DRG

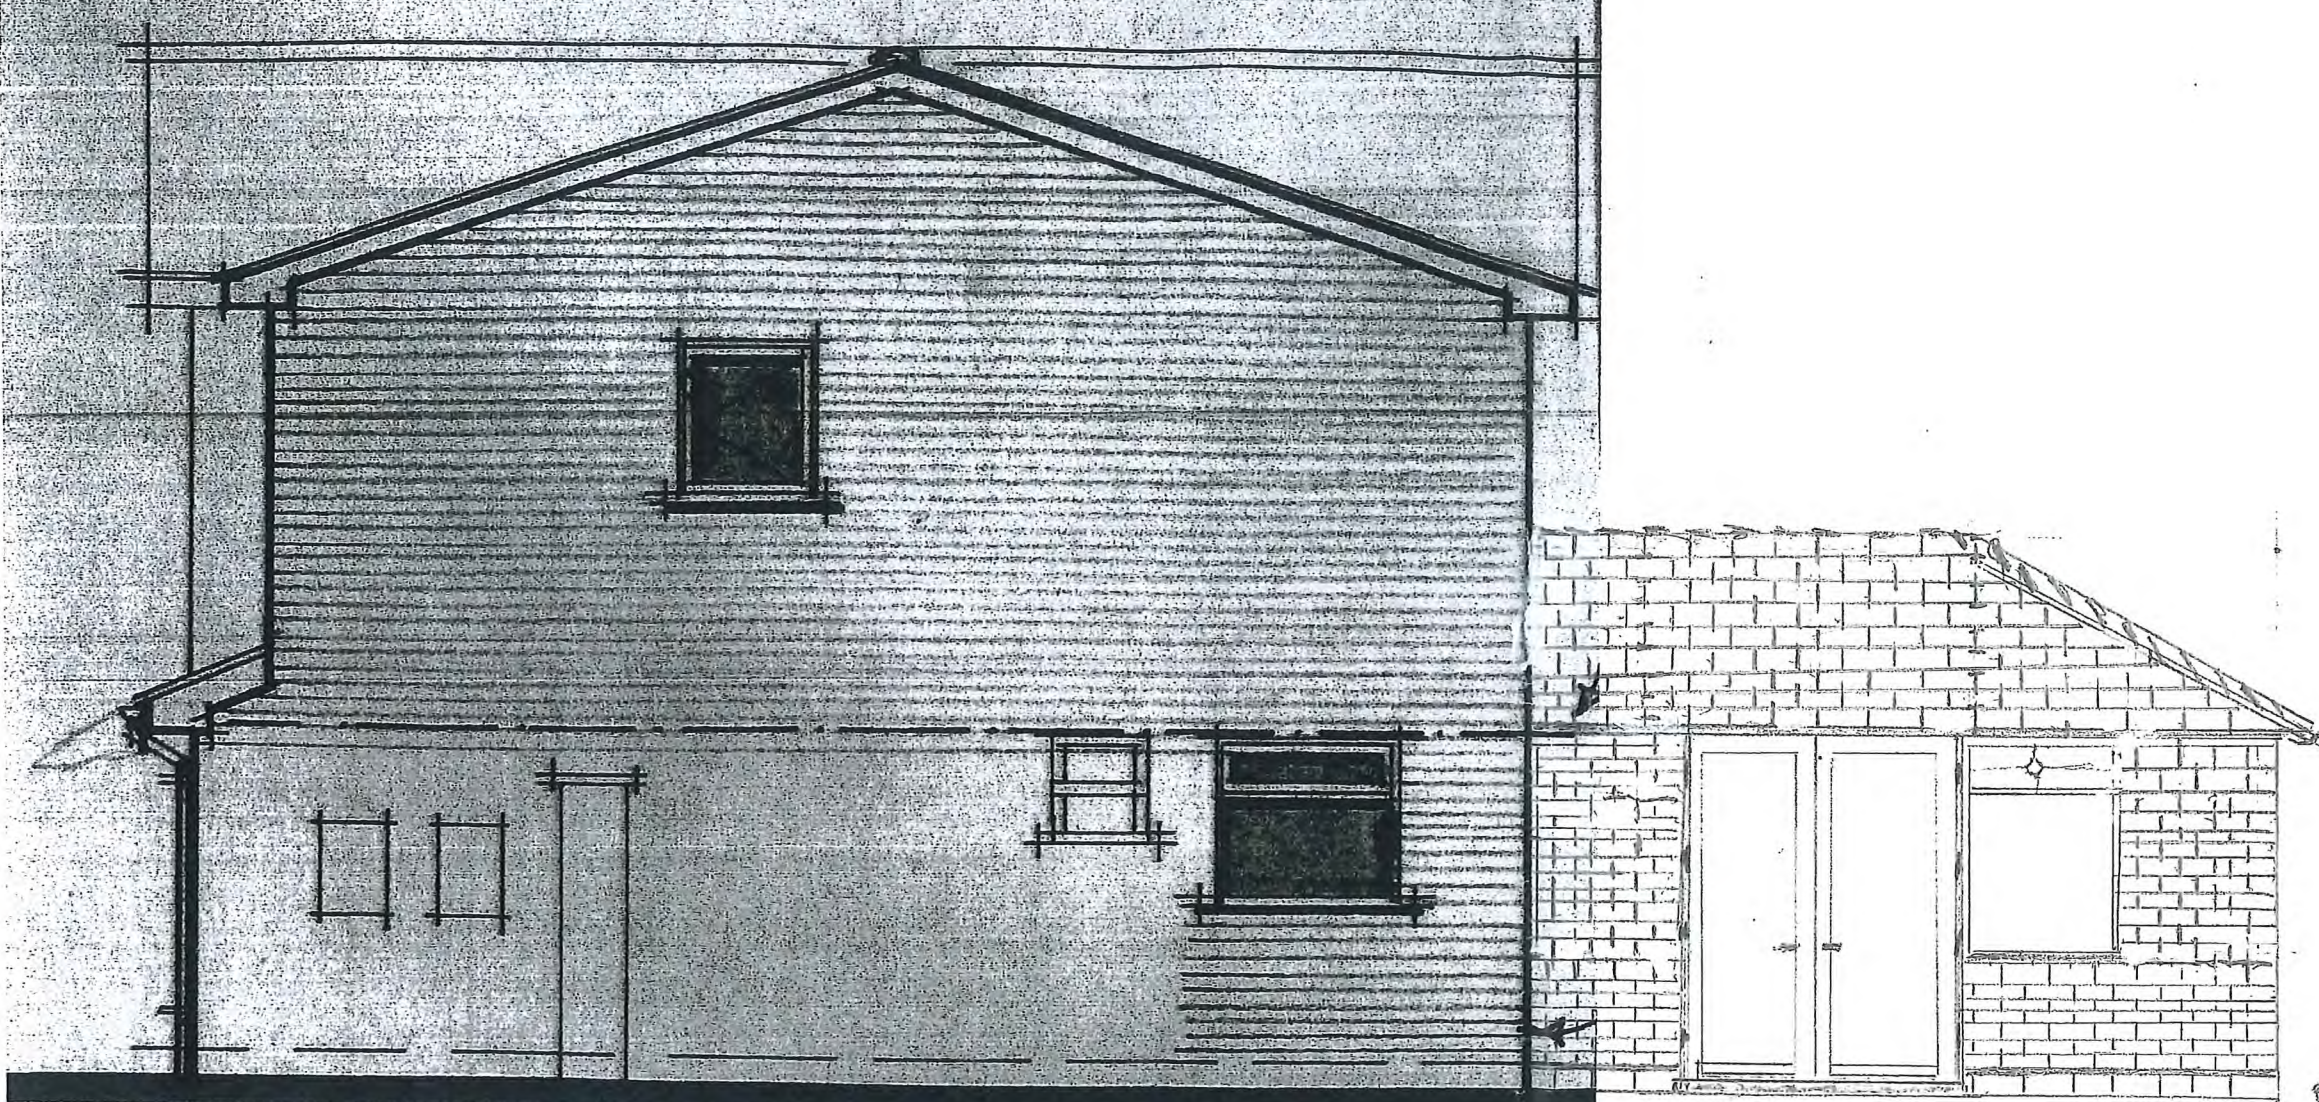

S I D E

← D.R.C

1-50

\*