









This copy has been produced specifically for the map return scheme purposes only. No further copies may be made. **5 FEB 2003**

Scale:
1:1250

This map is reproduced from Ordnance Survey material with permission of Ordnance Survey on behalf of Her Majesty's Stationary Office (c) Crown copyright. Unauthorised reproduction infringes Crown copyright and may lead to prosecution or civil proceedings. South Holland District Council LA079413 2003

Council Offices, Priory Road, Spalding,
Lincolnshire PE11 2XE

0112103

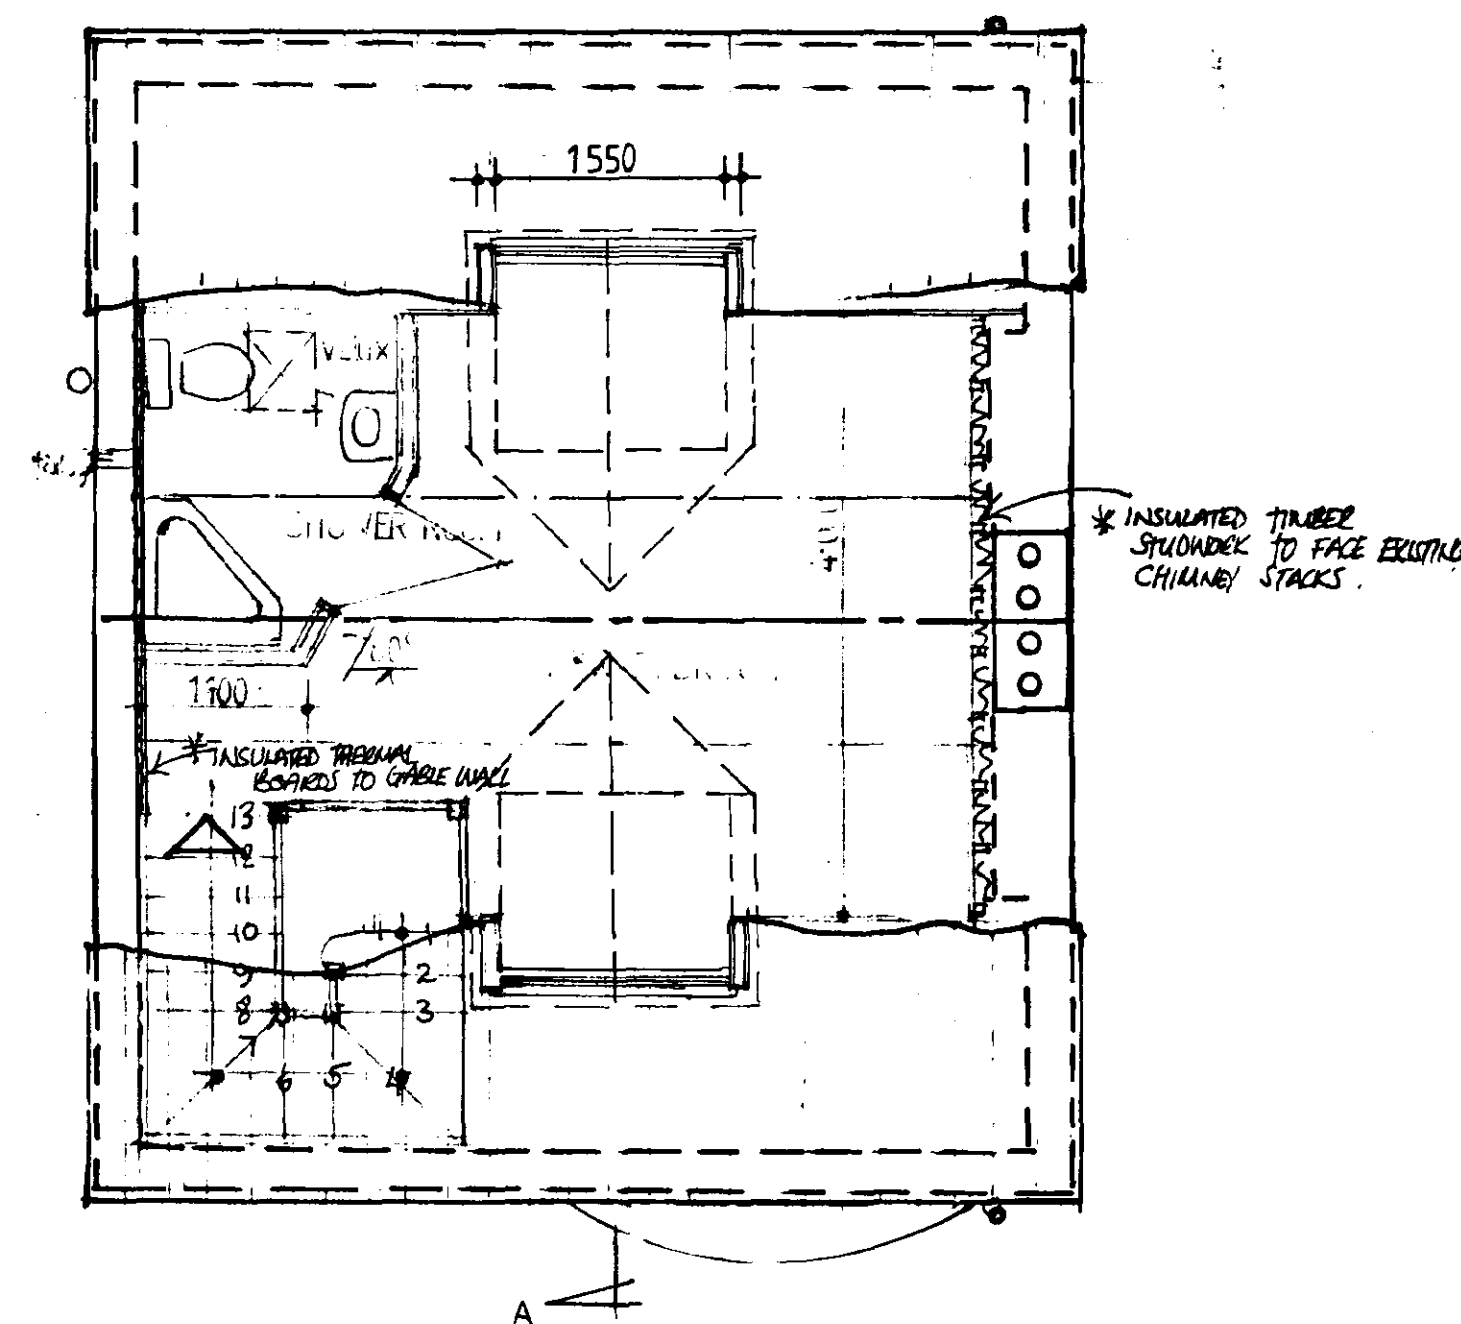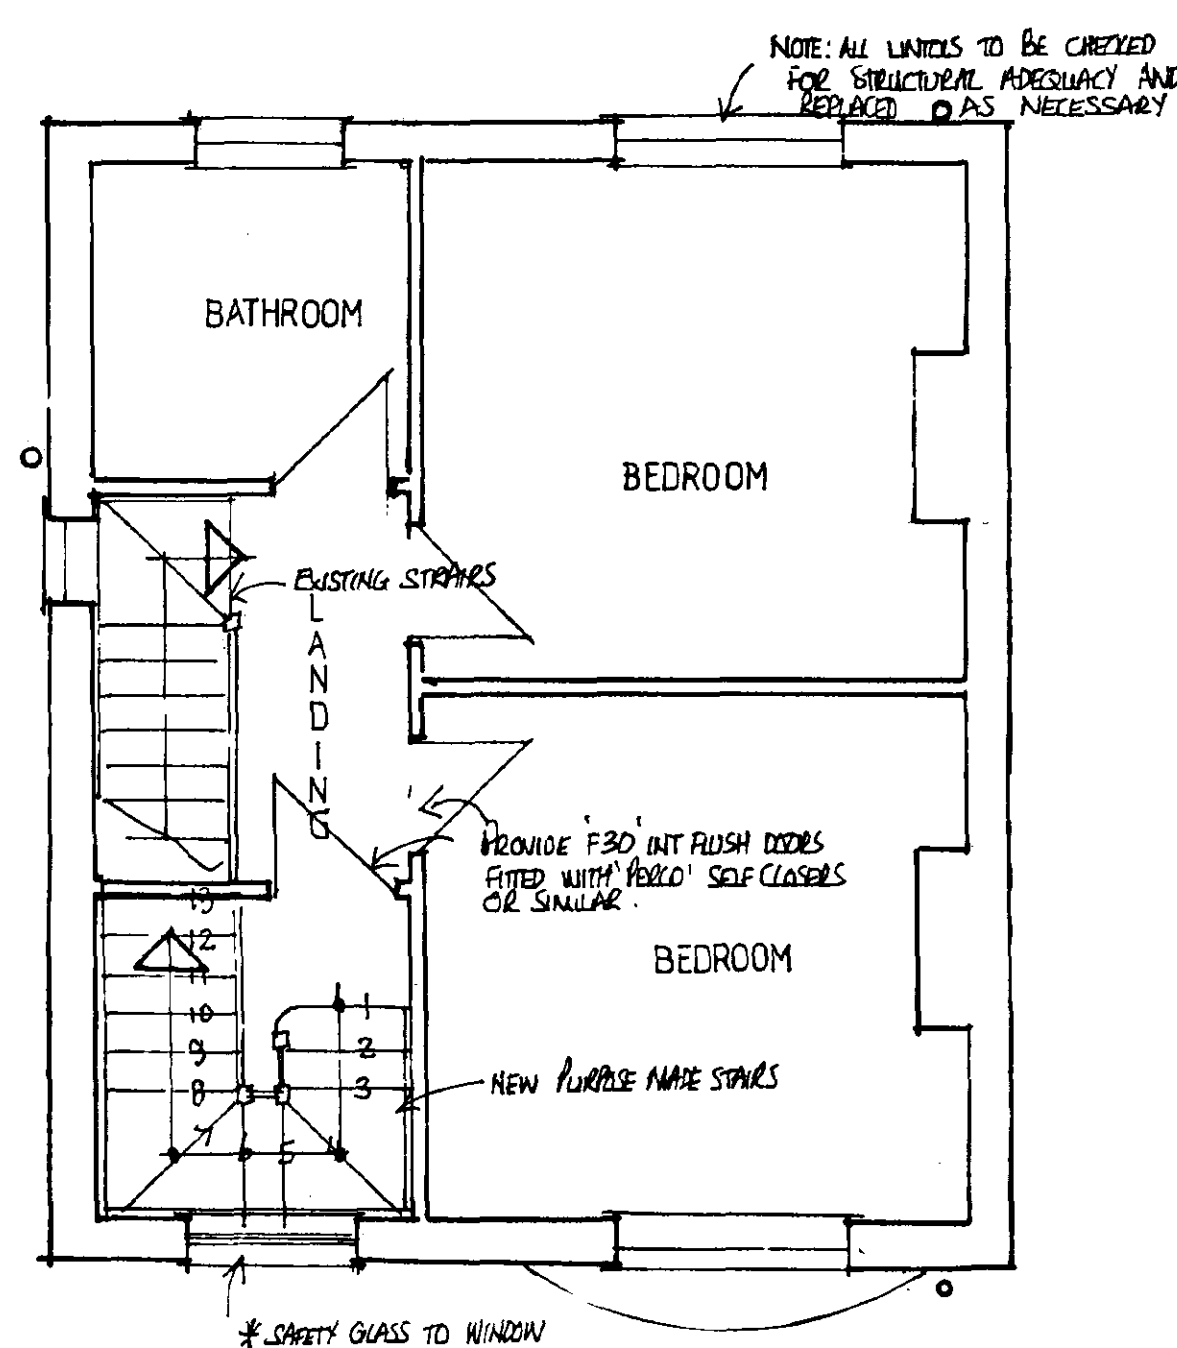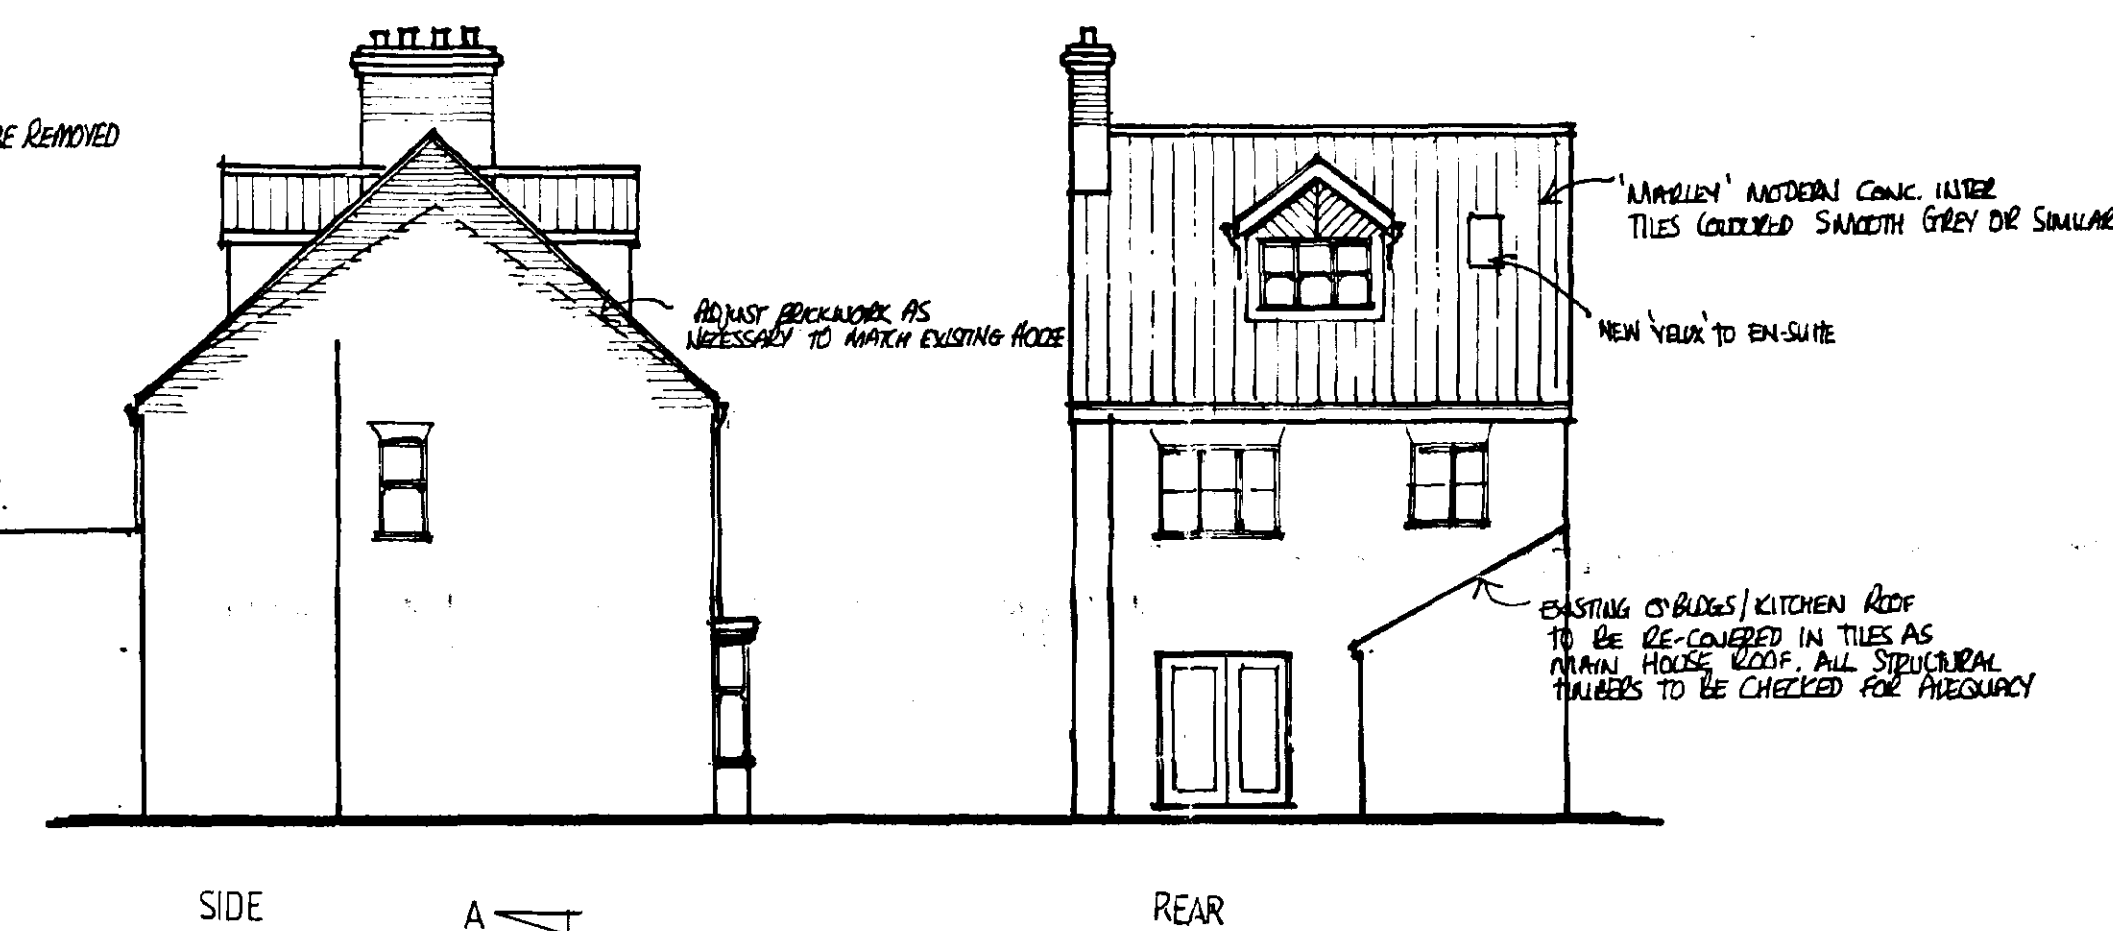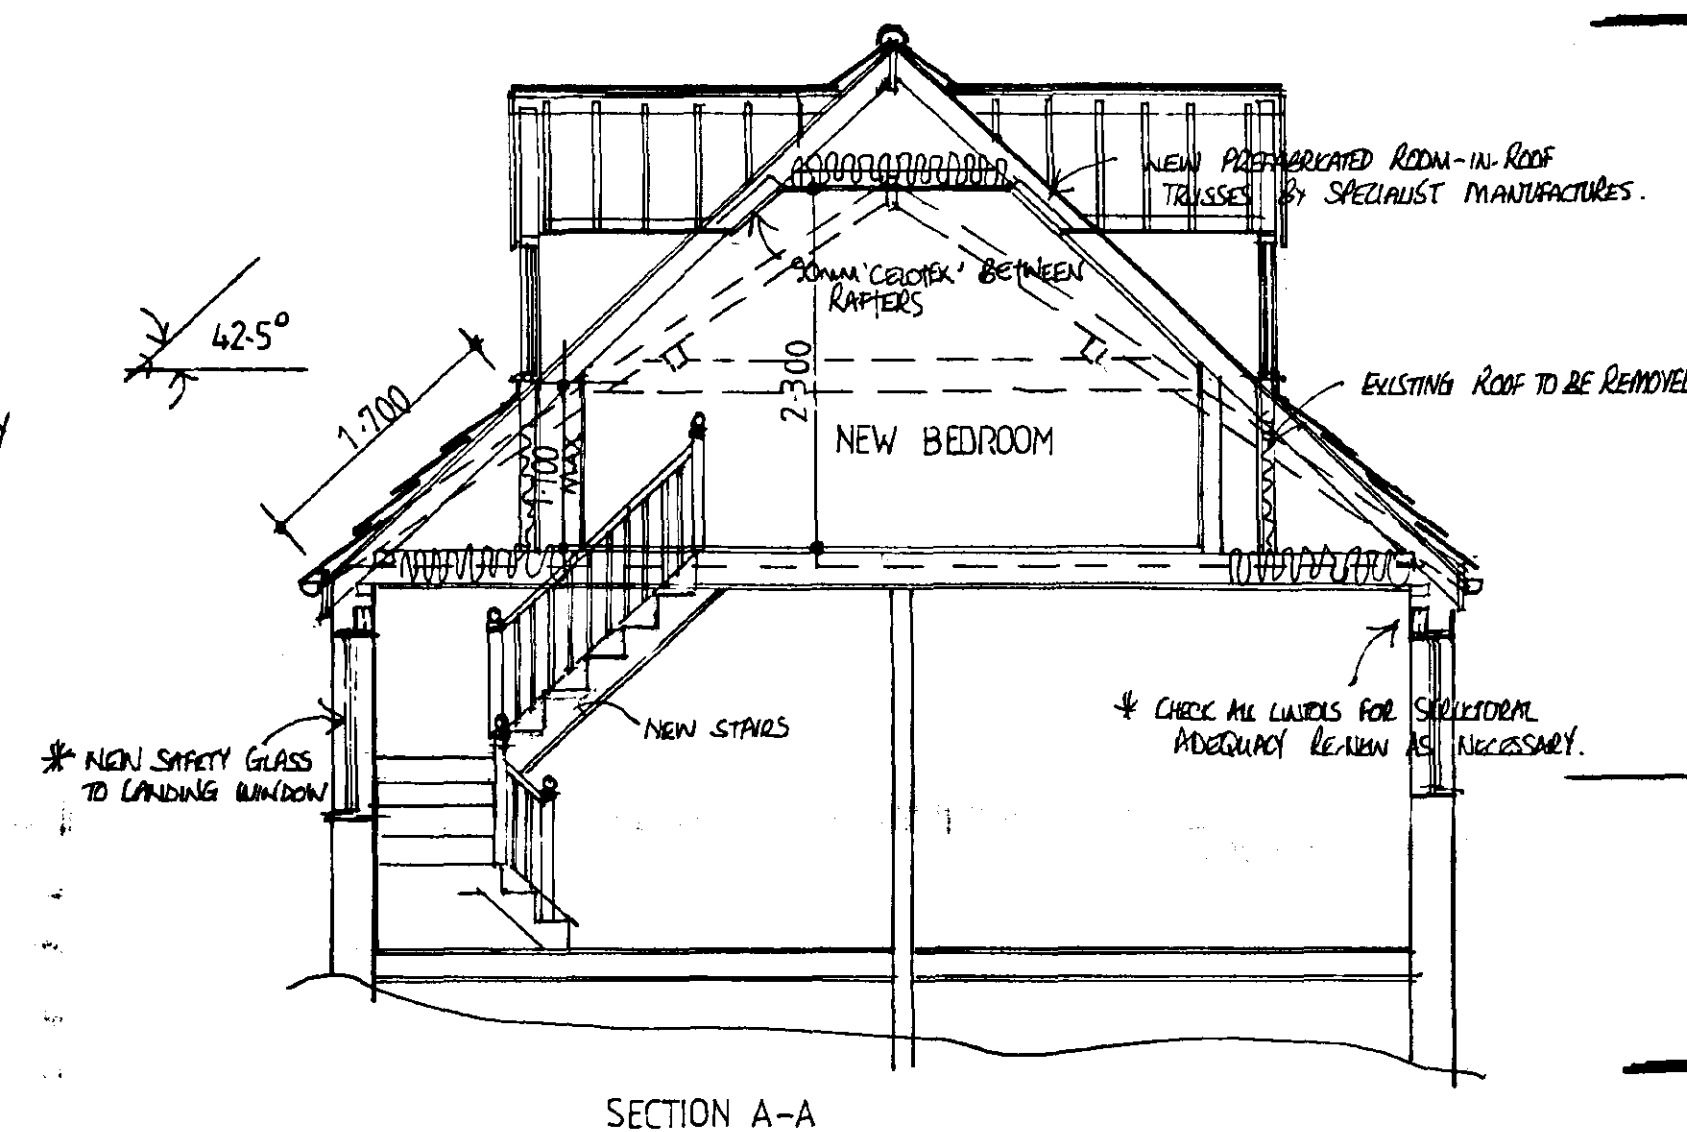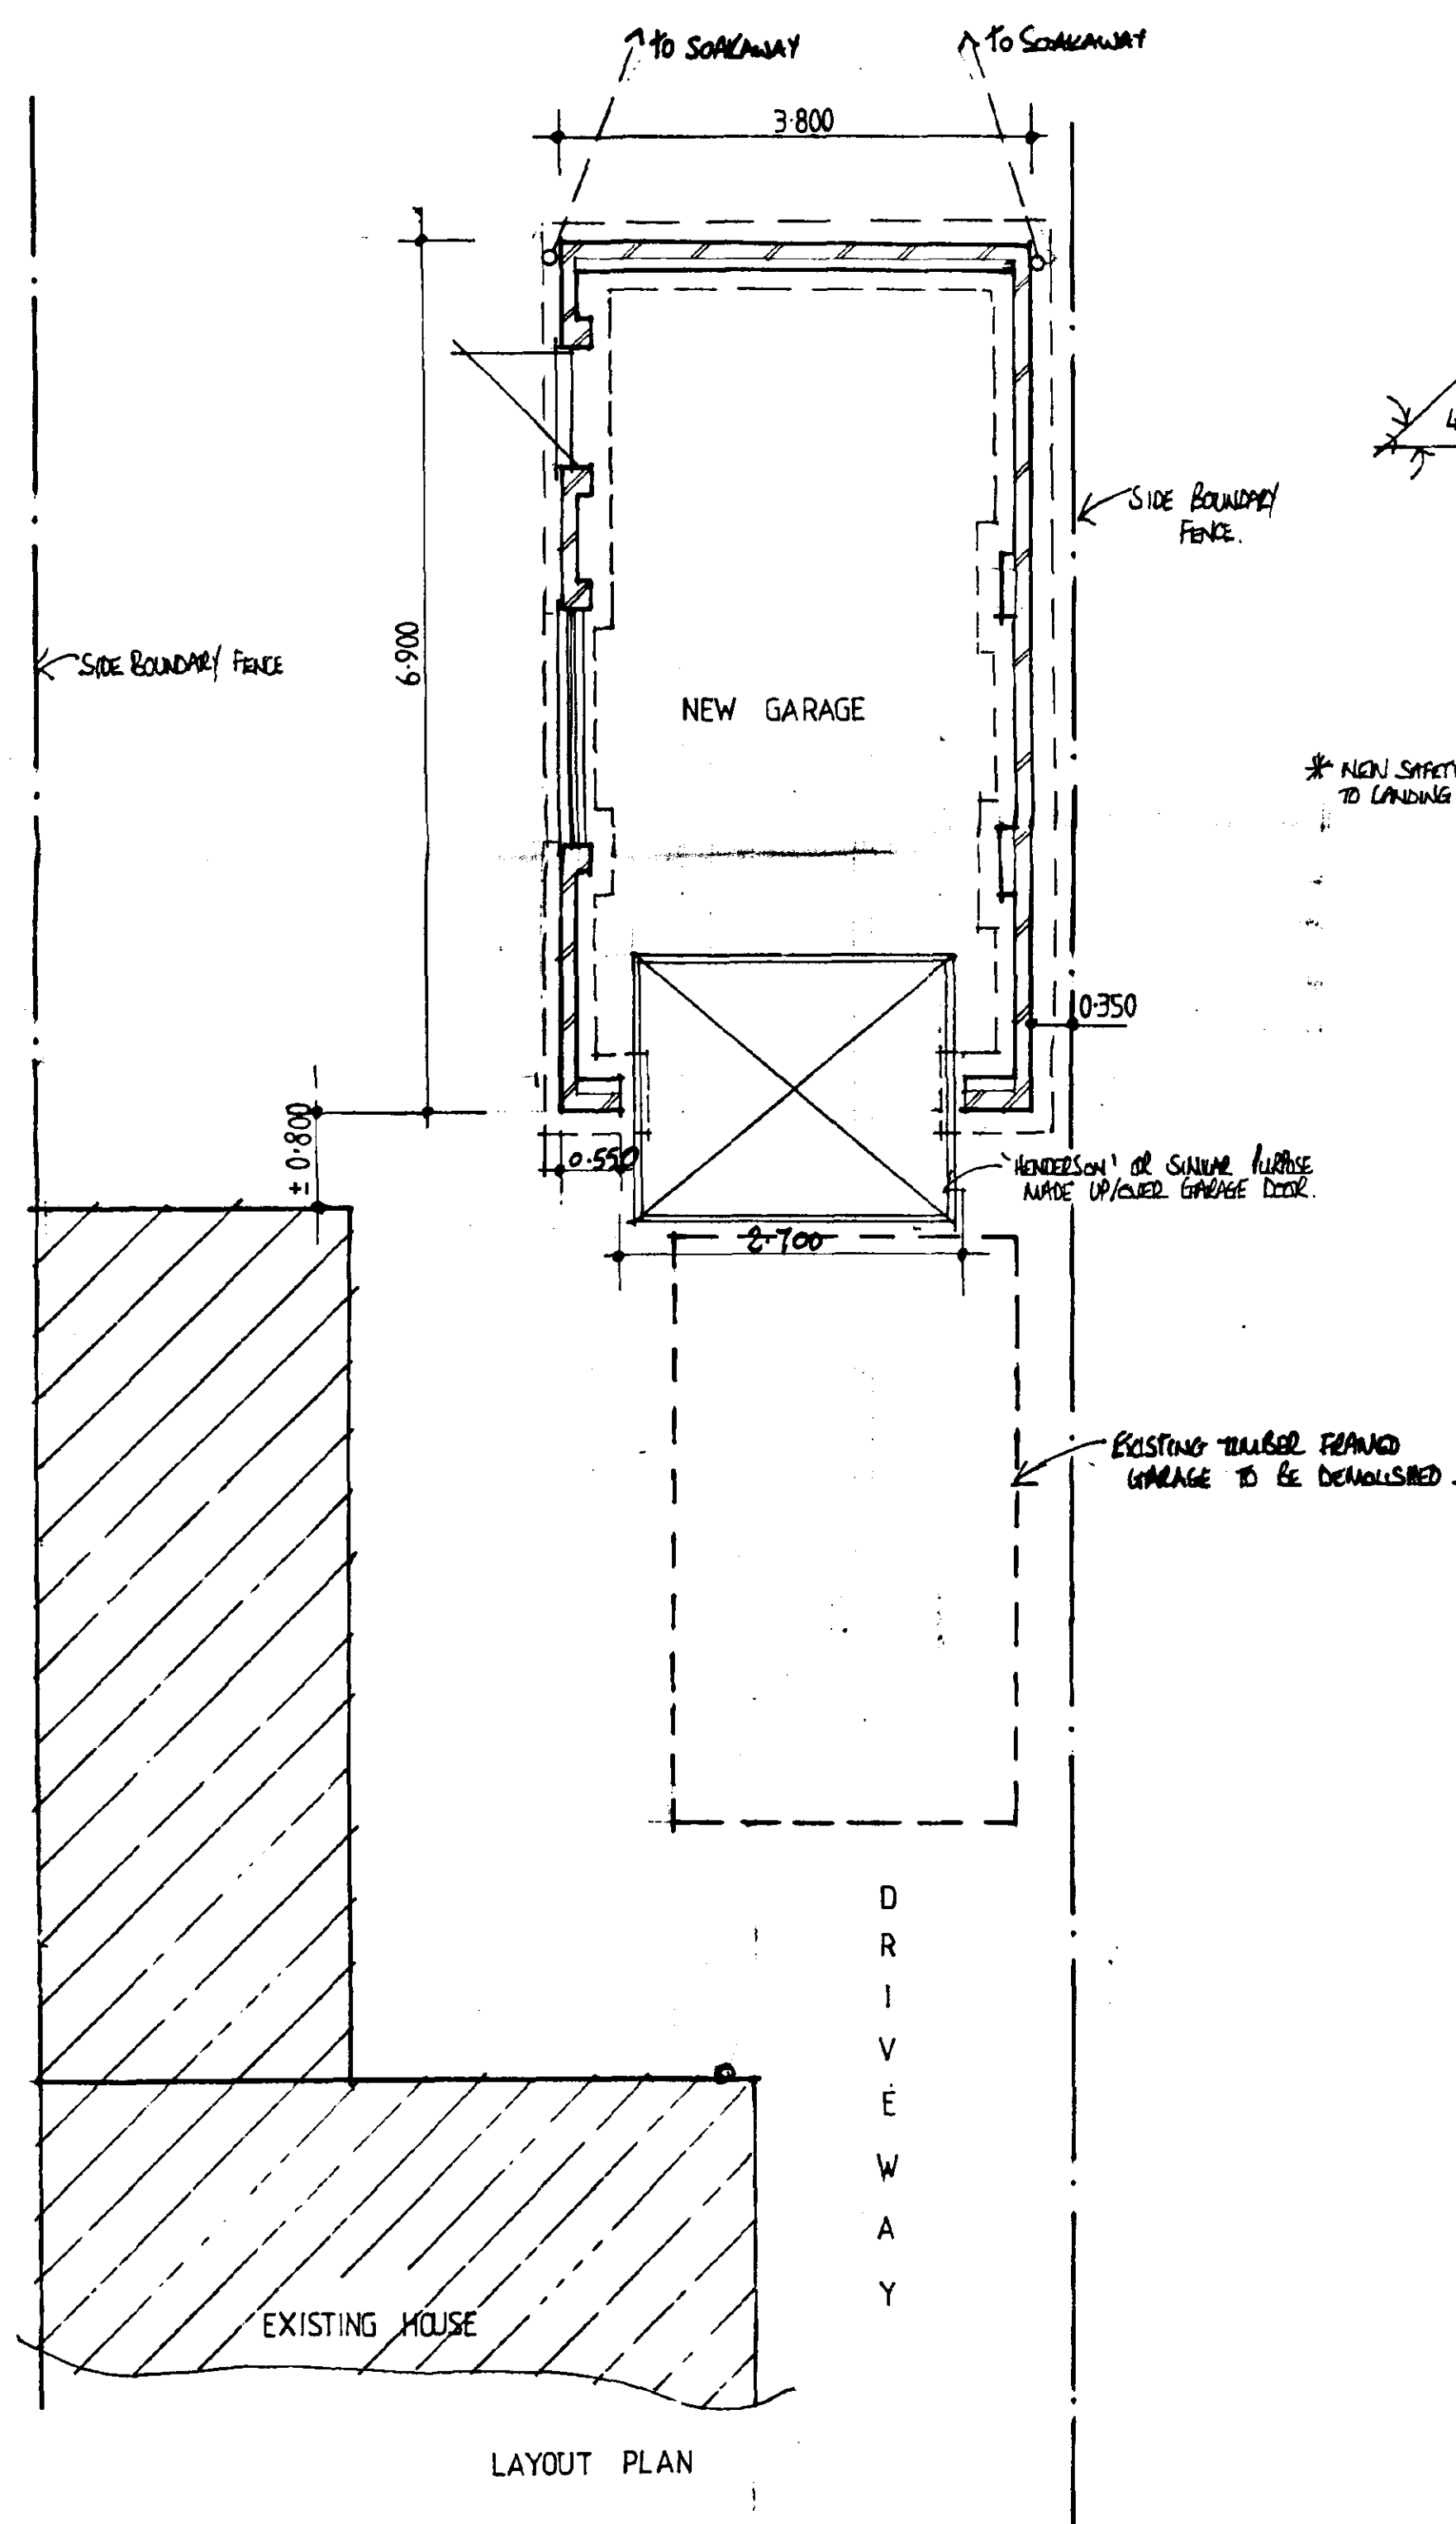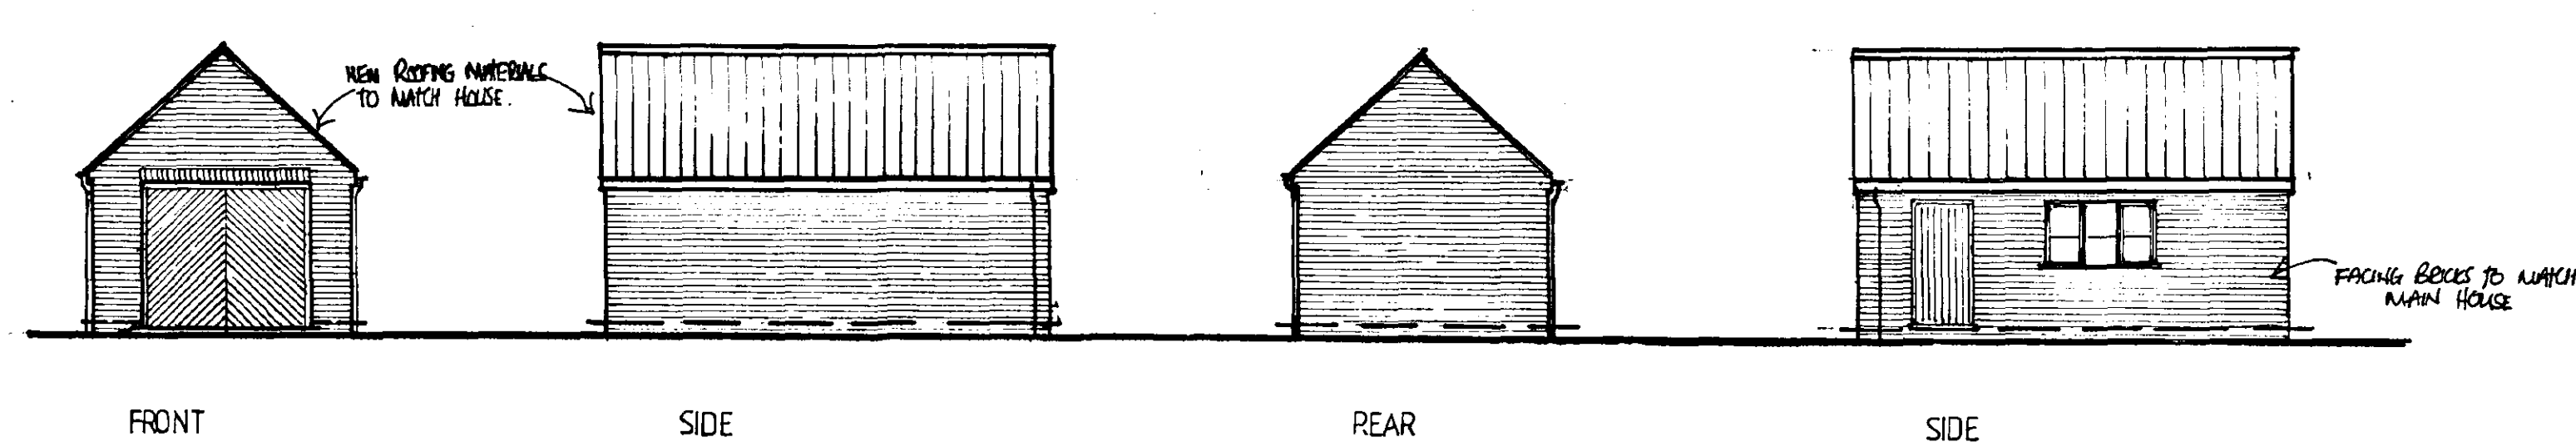

PROJECT: PROPOSED ATTIC CONVERSION AND RE-ROOFING WORKS TO HOUSE. ALSO NEW DETACHED GARAGE TO REPLACE EXISTING.
SITE: 16, WEST PARADE, SPALDING, Lincs.
CLIENTS: Mr & Mrs J. B. JOHANESSEN.

SCALE: 1:50, 1:100. DATE JAN, 03.

DRAW NO: S/1001/03.

DETERMINED PLAN

SHDC
Planning & Development
- 5 FEB 2003
Ref 0112/03