






Front Elevation 1:100

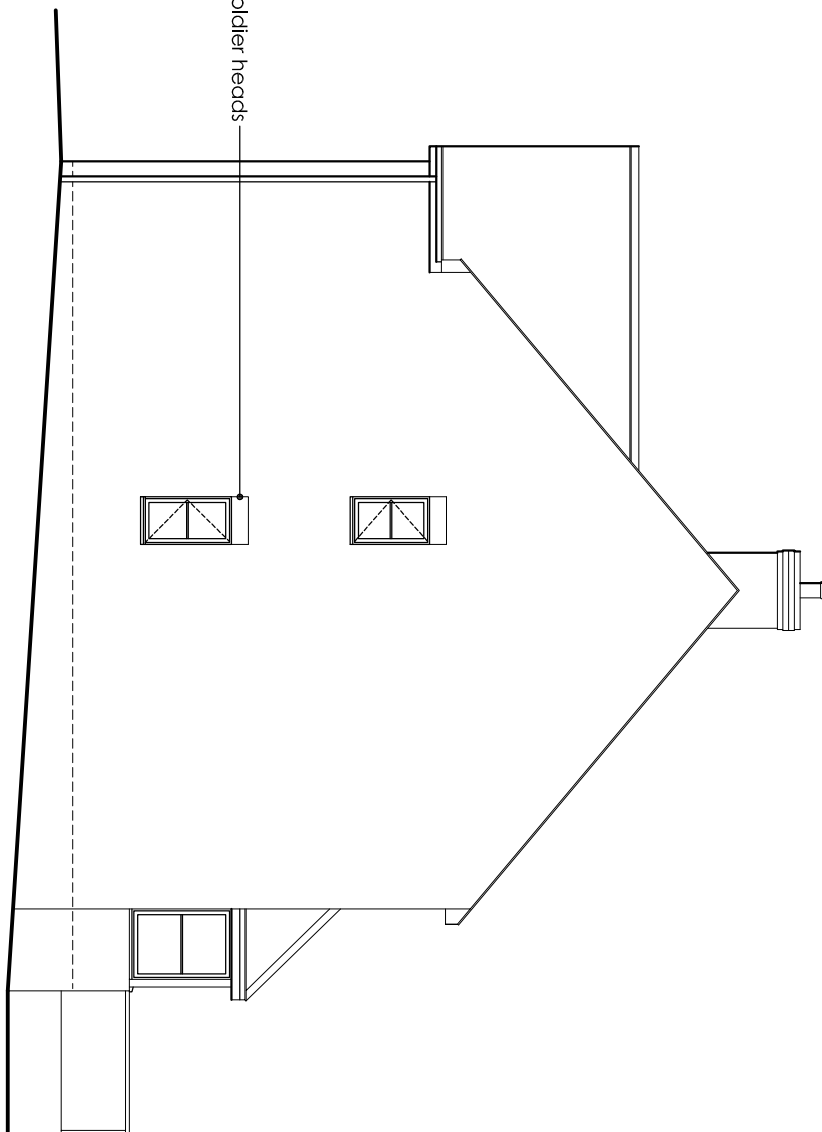


Side Elevation 1:100

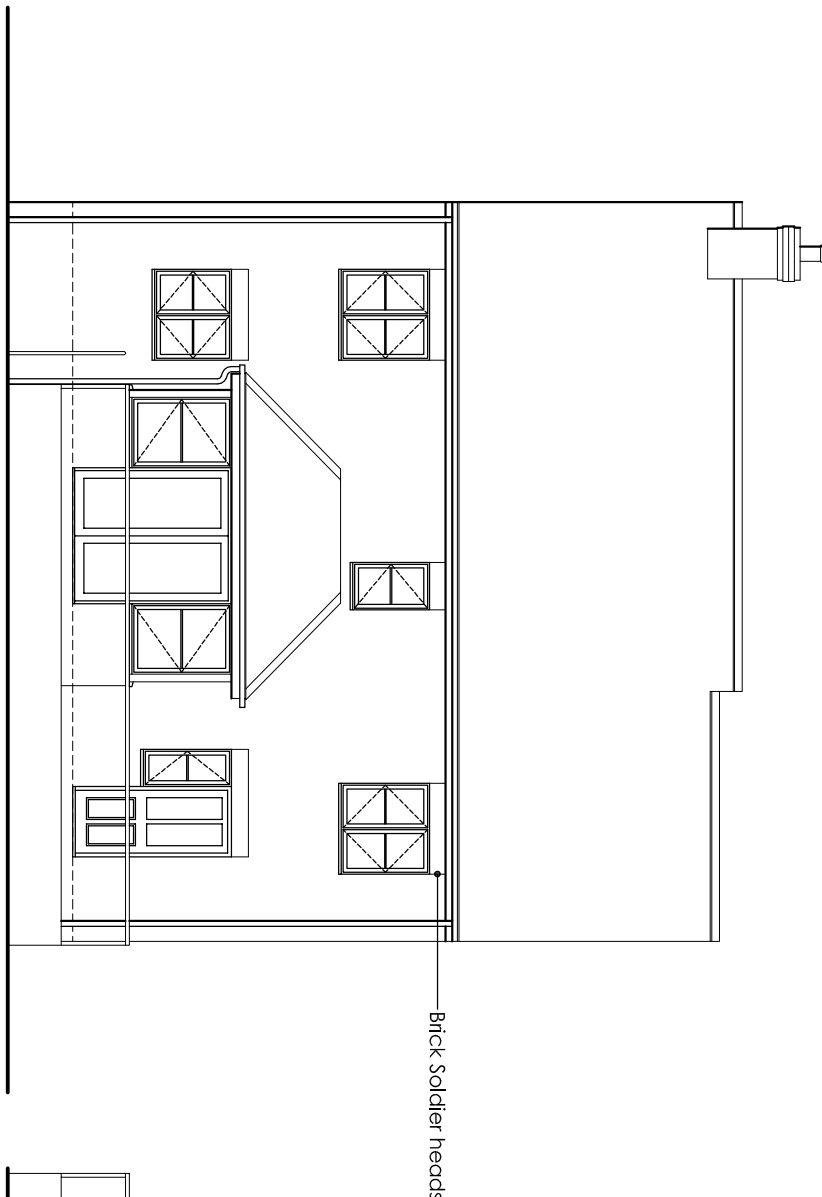


Rear Elevation 1:100

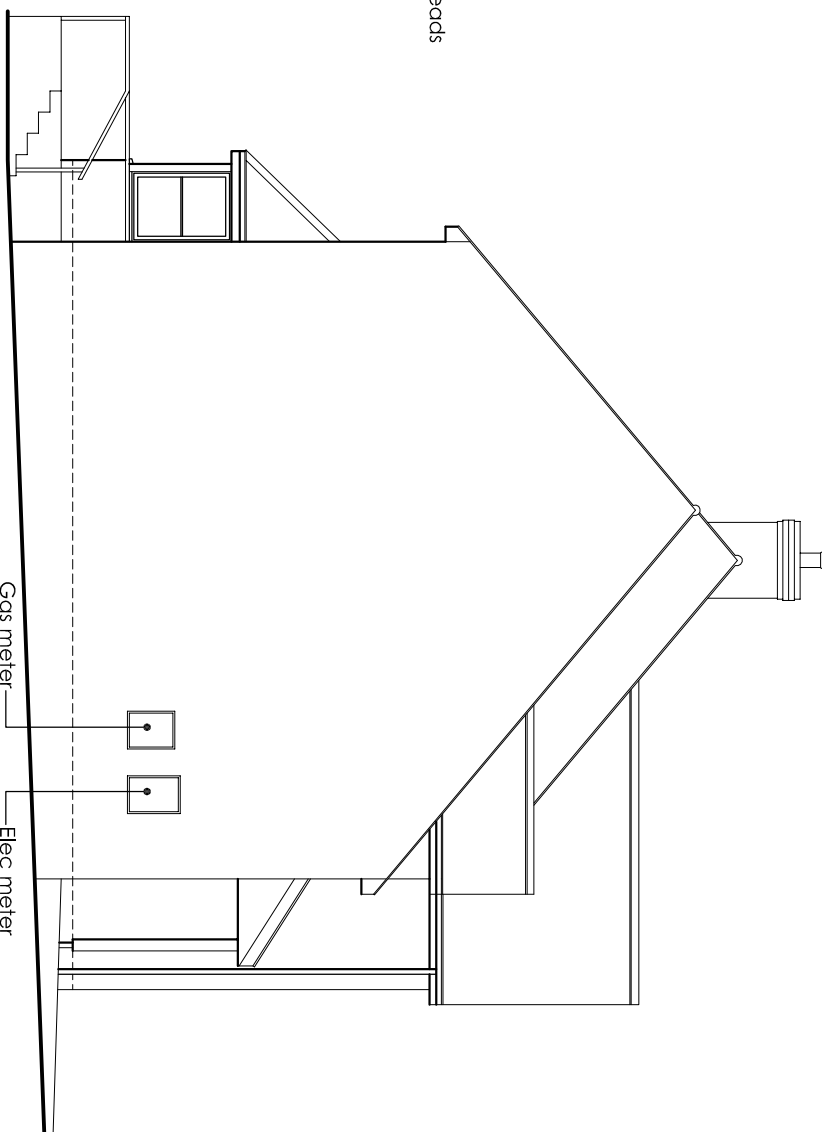

Side Elevation 1:100

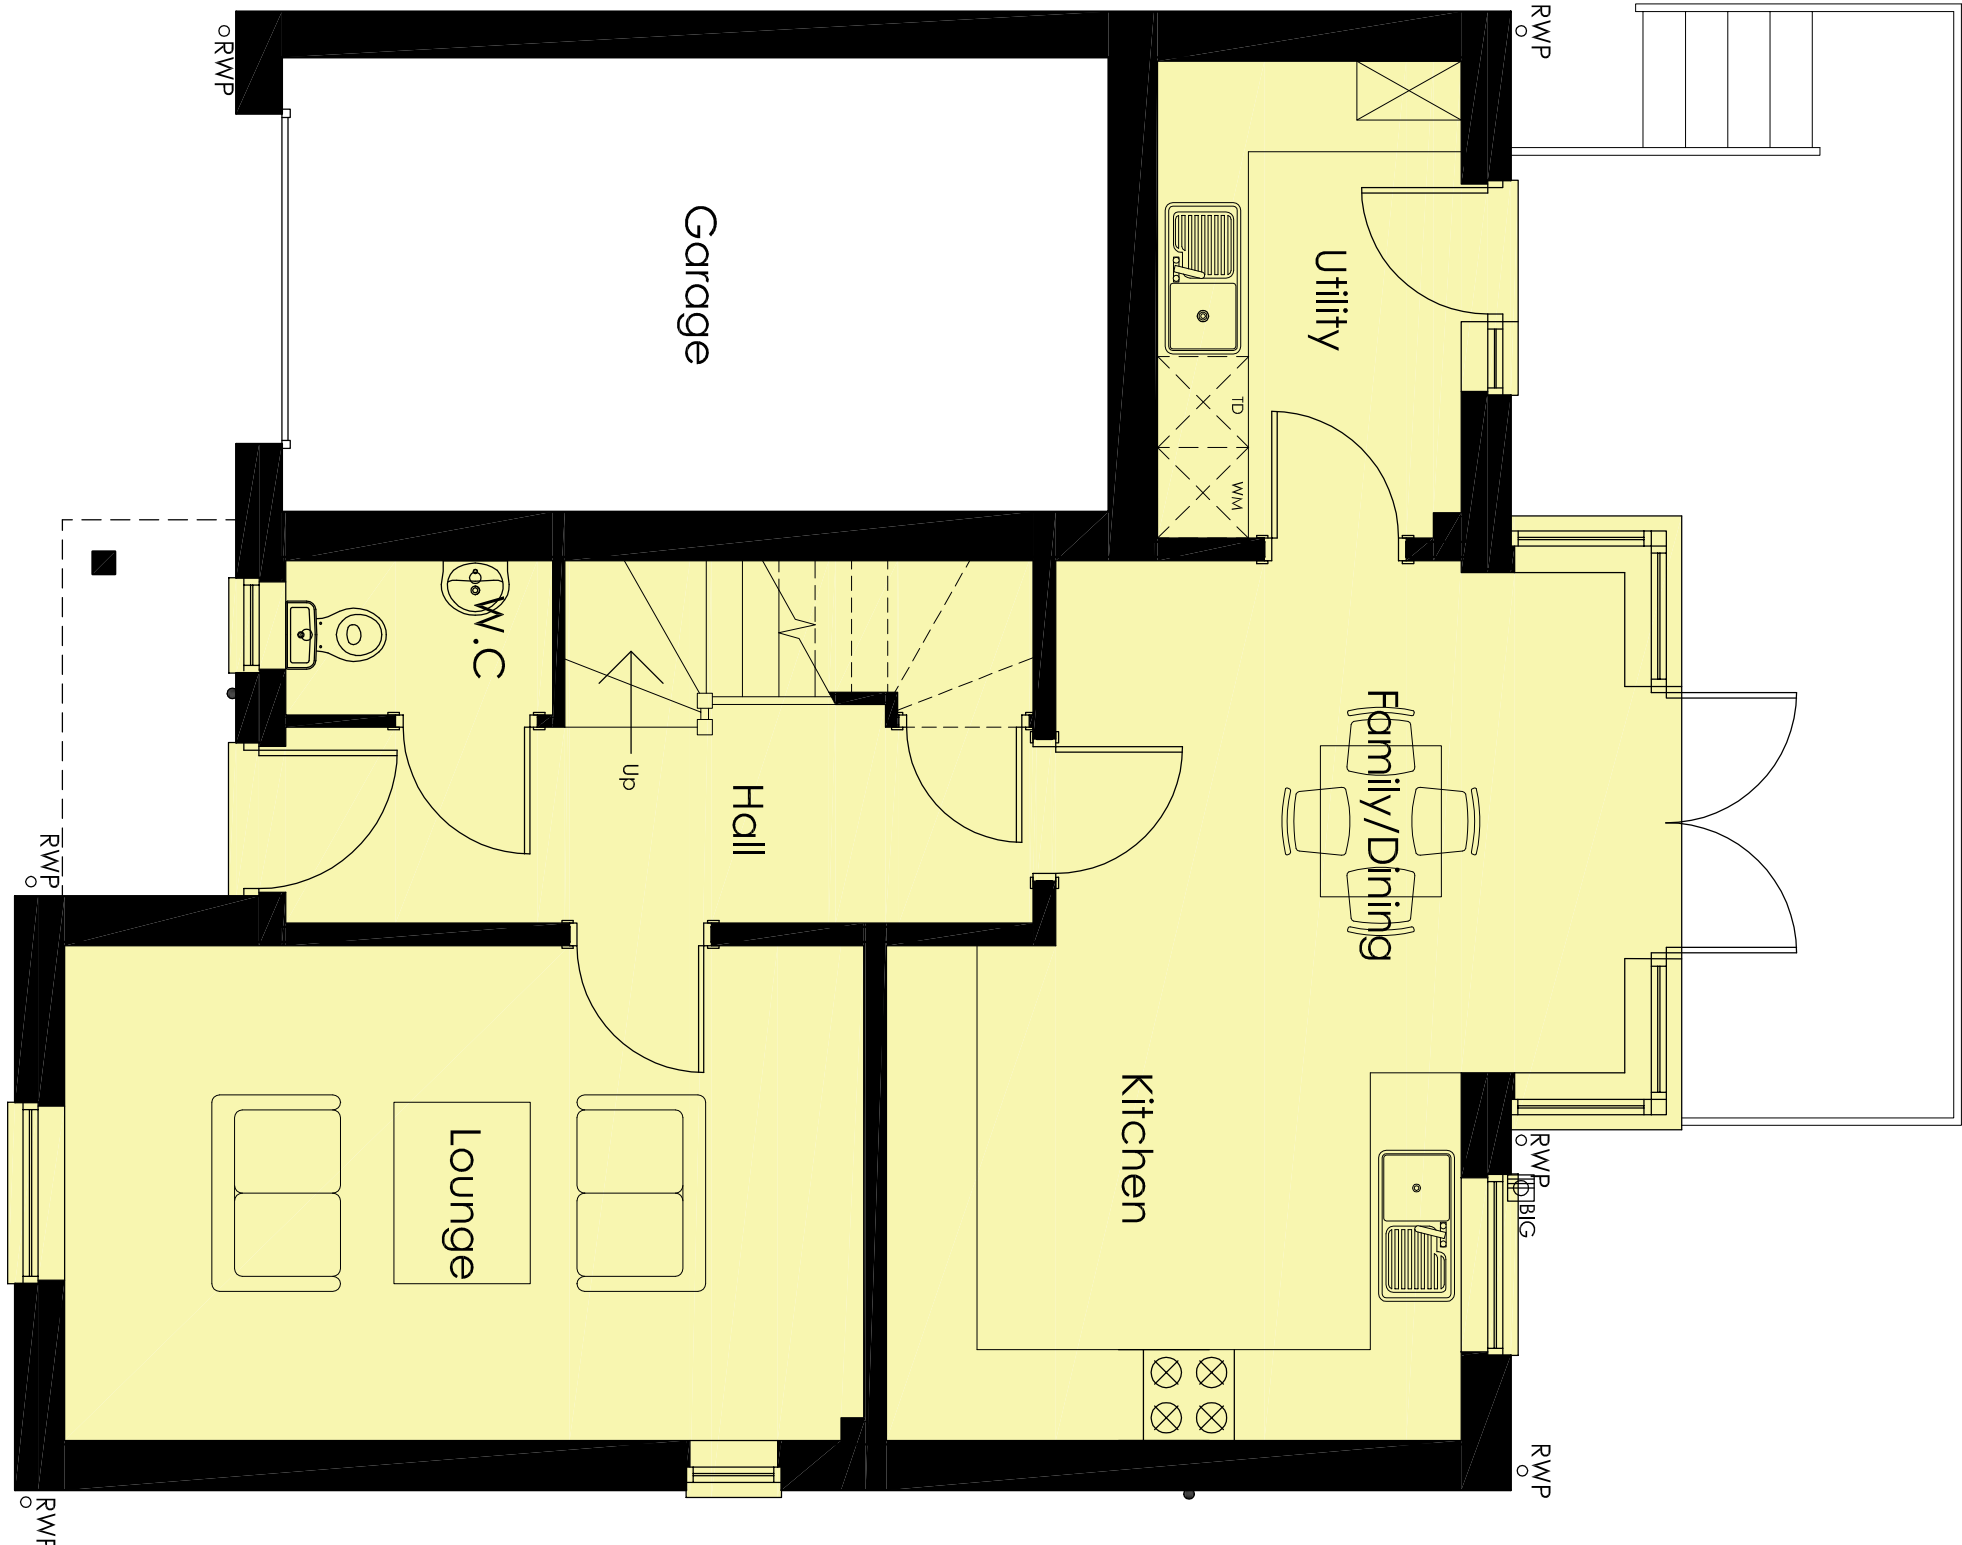

Ground Floor Plan 1:50

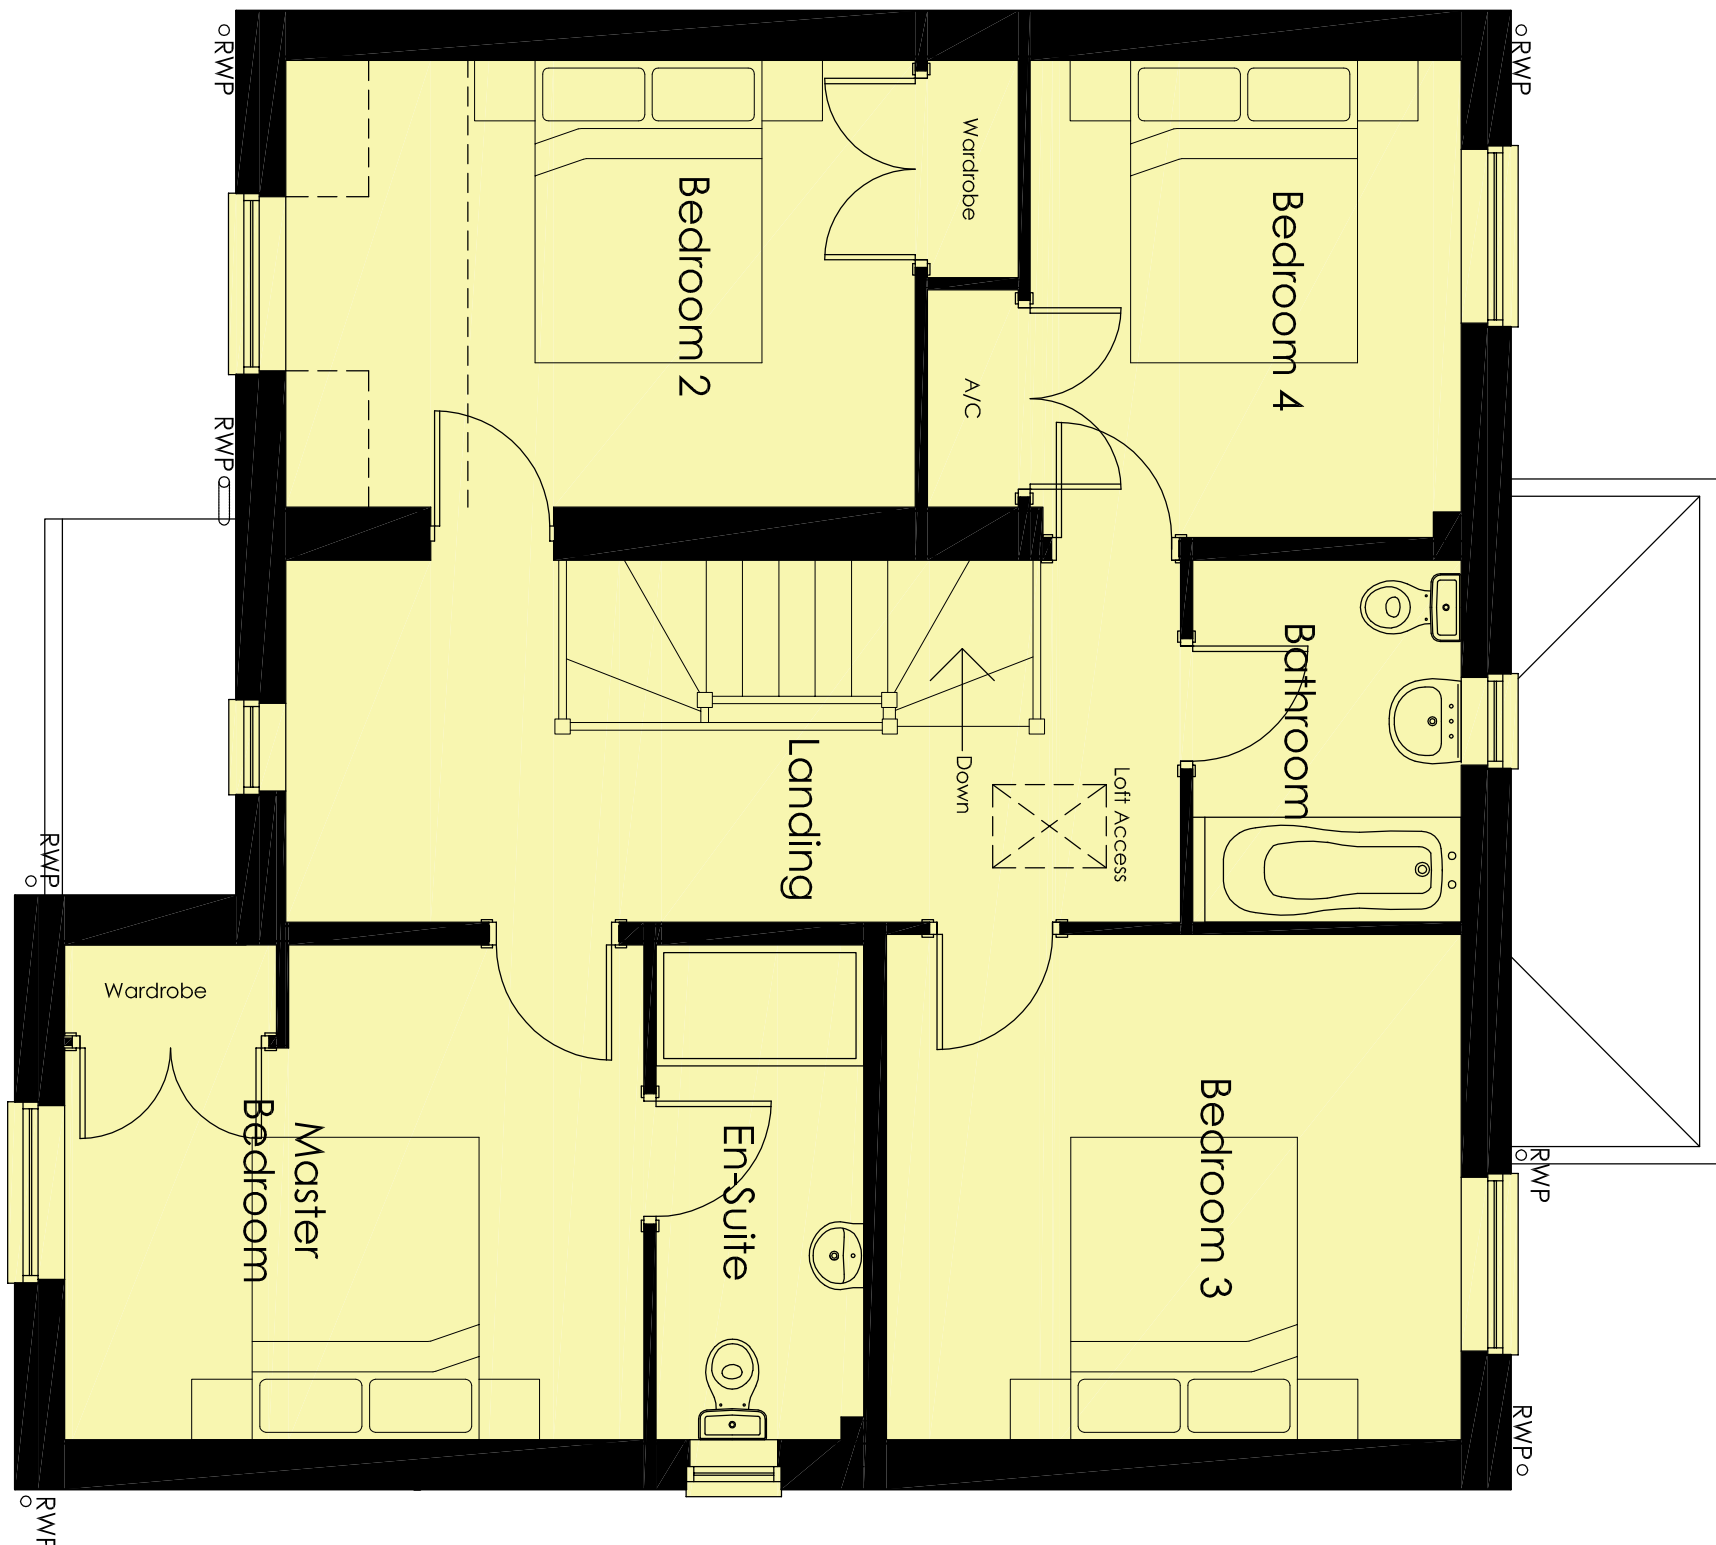

First Floor Plan 1:50


Do not scale directly from this drawing. All discrepancies are to be brought to the attention of the below office.

The copyright to this drawing is owned by Studio 11 Architecture.

A REVISION	28.01.2019 DATE	JMG DRAWN	Chimney position revised DESCRIPTION
---------------	--------------------	--------------	---

A REVISION	28.01.2019 DATE	JMG DRAWN	Chimney position revised DESCRIPTION
---------------	--------------------	--------------	---

A REVISION	28.01.2019 DATE	JMG DRAWN	Chimney position revised DESCRIPTION
---------------	--------------------	--------------	---

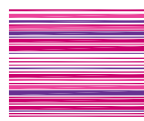STUDIO 11
architecture

THE BOATHOUSE, HARBOUR SQUARE
NENE PARADE, WISBECH,
CAMBRIDGESHIRE CB23 9AU

NENE PARADE, WISBECH,
CAMBRIDGESHIRE. PE13 3B

CAMBRIDGESHIRE. PE13 3B
T: 01045 47290

T: 01945 467339

E: design@studio1architecture.co.uk
W: www.studio1architecture.co.uk

CLIENT Seagate Homes Ltd

PROJECT
Residential Development of
Banbury Close, Spalding

DRAWING			
Plot 1, 2 & 3 - Floor Plans & Elevations			
DRAWN	PROJECT DESIGNER	PROJECT DIRECTOR	
BCP	JMG	KB	
DATE	SCALE	PAPER SIZE	
16.07.2018	1:100 & 1:50	A1	

Working in partnership with **Ralph Chorman Associates & Eleven Consultants**