SOUTH HOLLAND DISTRICT COUNCIL

Planning (Listed Buildings and Conservation Areas) Act 1990

Listed Building Consent

Reference: H16/0113/94 Received:14-MAR-94 Type:LISTED BUILDING

Name: Ayscoughfee Hall School
Welland Hall
London Road
Spalding
Lincs

Agent: Ayscoughfee Hall School
Welland Hall
London Road
Spalding
Lincs

Description: Installation of a burglar alarm

Location : Welland Hall London Road
Spalding Lincs

South Holland District Council hereby give notice that CONSENT HAS BEEN GRANTED for the works in accordance with the application and plans submitted, subject to the following condition(s):

1 The works must be begun not later than the expiration of five years beginning with the date of this consent.

Reason: As required by Section 18 of the Planning (Listed Buildings and Conservation Areas) Act 1990.

Director of Planning and Building Control Services
15-APR-94 H16/0113/94

This decision refers only to that required for the purposes of the Town and Country Planning Act and not for Building Regulations or any other legislation. See enclosed notes relating to rights of appeal.

BRIAN SMITH Dip TP MRTPI Director of Planning & Building Control Services

Planning & Building Control Department, Council Offices, Priory Road, Spalding, Lincolnshire. PE11 2XE (Tel: 0775 761161)

THREE COPIES REQUIRED

LISTED BUILDING
OR CONSERVATION AREA CONSENT
APPLICATION

For office use only
Application No. H16/0113/94
Date Registered 28 JAN 1994
Grid Reference

1. Please complete in block letters

NAME AND ADDRESS OF APPLICANT

AYSCOUGHFEE HALL SCHOOL.
WELLAND HALL
LONDON ROAD
SPALDING.

Tel. No. 0775 724733.

NAME AND ADDRESS OF AGENT
(if form completed by agent)

Tel. No.
(Personal contact name)

Please complete in block letters

FULL POSTAL ADDRESS OF THE APPLICATION SITE

WELLAND HALL
LONDON ROAD
SPALDING PE11 2TE.

Please complete in block letters

DESCRIPTION OF PROPOSED WORKS

FITTING OF BURGLAR ALARM WITH EXTERNAL SOUNDER ON FRONT ELEVATION AS SHOWN ON PLANS.

Please complete

Signed ..... Date 26/1/94

I attach *Three copies of all plans
*~~an ownership certificate~~

Please tick one or more boxes and answer the extra questions under that section.

2. TYPE OF APPLICATION

The application includes the following works:

Listed Buildings

Works of demolition	
Extensions	
Alterations	✓

The work relates to

The entire listed building	
Part of the listed building	
The interior of the listed building only	
Objects attached to the listed building	✓
A separate building in the grounds	
Objects in the grounds	

State application no. of any related planning permission or application for planning permission

State grade of listed building

I ☐ II* ✓ II ☐

Unlisted Buildings in a Conservation Area

Demolition of an entire building in a conservation area	
Partial demolition of a building in a conservation area	

OWNERSHIP CERTIFICATES

(For Listed Building or Conservation Area Consent applications)

1. **APPLICANT'S INTEREST**
Please state interest (e.g. owner, prospective purchaser) — owner

2. **OWNERSHIP OF THE SITE**

This certificate is to make sure that the owners of the land are aware of applications made on it.

If the applicant is the **sole owner of the whole site**, complete **Certificate A**.
In any other case (i.e. if the applicant is a prospective purchaser, or a tenant, or a joint owner, or the sole owner of only part of the site) then you must give notice to all other owners, and complete **Certificate B.**
You should use the notice at the bottom of the form to send to the owner. (An "owner" is a person having a freehold interest, or having a leasehold interest where seven years or more remains unexpired).
If you are unable to trace the owner, please contact the Planning Office.

Certificate A

No person other than the applicant was an owner of any part of the land to which the application relates at the beginning of the period of 20 days before the date of the accompanying application.

Signed ..... Date 26/1/94

Certificate B

The applicant has given the requisite notice to all persons other than the applicant who were owners of any part of the land to which the application relates at the beginning of the period of 20 days before the date of the accompanying application.

Name and address of owner: Date noticed served:

Signed ..... Date .....

Use the notice below to notify any other owner of the building where necessary.

NOTICE UNDER REGULATION 6 OF TOWN AND COUNTRY PLANNING (LISTED BUILDINGS AND BUILDINGS IN CONSERVATION AREAS) REGULATIONS 1987

TO BE COMPLETED BY APPLICANT OR HIS AGENT

Proposal to DEMOLISH / ALTER / EXTEND / VARY or DISCHARGE CONDITIONS (delete as appropriate)

at ..... (location)

Take notice that application is being made to South Holland District Council by ..... (name)

for listed building consent/conservation area consent/variation or discharge of conditions (delete as appropriate)

to ..... (description)

If you should wish to make representations about the application, you should make them in writing not later than 20 days from the date of service of this notice, to Director, of Planning and Building Control Services, South Holland District Council, Priory Road, Spalding, Lincolnshire.

Signed ..... Date .....

APPLICATION ASSESSMENT

Notes for Case Officer — Discuss with DM

Site Inspection

Accuracy :
Neighbours :
Boundaries :
Site Features :

See no great problem
Sts adjoins existing industrial
BT wires & Bracket.
Small Rad Box Below Sts
What a Pity.

Inspected by DL
Date 23/3

Site Notice posted by DL
Date
Expiry 23/3

Individual Resident Notices required:

Addresses to be sent to –	Addresses delivered to –

Telephone/Visitor Record

Date	Conversation with	Conclusion

Case Officer Conclusions

IAN SMITH Dip TP MRTPI
Director of Planning & Building Control Services
Planning & Building Control Department,
Council Offices,
Priory Road, Spalding,
Lincolnshire. PE11 2XE

Telephone: (0775) 761161
Fax: (0775) 710772

SOUTH HOLLAND DISTRICT COUNCIL

H16/0113/94
LISTED BUILDING

Applicant: Ayscoughfee Hall School
Tel: 0775 724733

Agent: Ayscoughfee Hall School
0775 724733

Description: Installation of a burglar alarm

Location: Welland Hall
London Road
Spalding
Lincs

Valid date:	14-MAR-94	Terminal date:	09-MAY-94
Target dates:		Target Committee:	19-APR-94
To case officer	21-MAR-94	Report deadline:	05-APR-94
Inspected by	28-MAR-94	Agreed TD Ext:	
Extra contacts	04-APR-94	Case Officer:	
Report if not clear by 18-APR-94		D J ROBERTS	

DEVELOPMENT/CONSTRAINTS

Size:
Category: Misc works
Listed building: GRADE II*
Conservation Area: SPALDING

Other Constraints:

CONSULTATIONS CARRIED OUT

	Sent	Expiry
Site/Press Advert SET	22-MAR-94	12-APR-94
Cllr G J Hawkins	14-MAR-94	21-MAR-94

L.C.C - No obs fr cS 17/3/94

Ayscoughfee Hall School Limited

Welland Hall
London Road
Spalding
Lincolnshire
PE11 2TE
Telephone 0775 724733

Headmaster:
B.G. Chittick, M.A. B.Ed.(Hons.)



Your Ref: DJR/SJS
H16/0113/94

South Holland District Council,
Planning Department,
Council Offices,
Priory Road,
SPALDING,
Lincs.
PE11 2XE

11th April, 1994


Dear Sirs,

Installation of Burglar Alarm - Welland Hall

With reference to your letter of 29th March, 1994, I would confirm that the fixture to which you refer is purely temporary in order to deter possible intruders until the burglar alarm is installed. This red box will be replaced by a white one as per the illustrations given to you, as soon as planning permission is granted.

Yours faithfully,

Headmaster

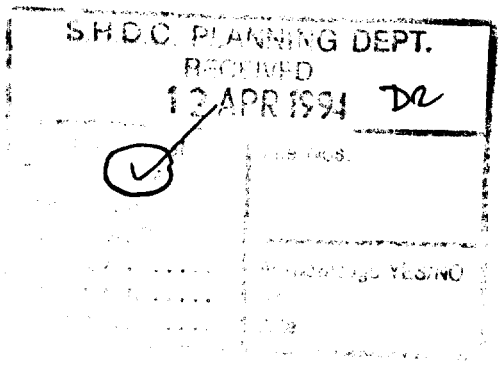

Ayscoughfee Hall School
Welland Hall
London Road
Spalding
Lincolnshire

D J Roberts

DJR/SJS
H16/0113/94

29 March 1994

Dear Sir

Installation of burglar alarm - Welland Hall

With reference to the above application. I note that there is an existing red metal box mounted on the front elevation of the building, immediately below the proposed location of the burglar alarm.

I would be grateful if you could advise me whether or not the existing box will be retained after installation of the burglar alarm.

I would be grateful for your comments within the next 14 days.

Yours faithfully

N R Midlen
Principal Planning Officer
(Development Control)

[redacted]

stival of Antiques,
ctables & Cl[illegible]oyance
IVY LE[illegible] CLUB
orney Road, Whittlesey
27th, 1994 10.00 am-5.00 pm
ission £1.00. Acc children Free
er details phone (0733) 265314 or 350805

6u4984

SPRINGFIELDS
AURANTS & SPALDING
TED FOOTBALL CLUB
present
'ORTSMANS EVENING
SUNDAY, APRIL 24, 1994
Featuring
LY BREMNER : PETER
ORIMER : COMEDIAN
Three course dinner
Tickets £25.00
7u5017
om EPH Supplies, Spalding 723546
MITED SEATS AVAIALBLE

PETERBOROUGH
ING INTERNATIONAL
ANTIQUE &
OLLECTORS FAIR
East of England Showground,
Peterborough
EDNESDAY 30 MARCH
Up to 750 dealers selling
everything collectable
lus practical antique furniture
Admission times:
Trade Tuesday 3.00 pm - 7.00 pm
£10 per person
Public Wednesday 7.00 am - 4.00 pm
£2.50 per person
ACCOMPANIED UNDER 16's FREE
I.A.C.F. Ltd
Telephone: (0636) 702326

13 High Street,
Long Sutton
Tel: 0406 362098
DSP5057

15c Southgate,
Sleaford
(0529) 302037
Open Sats until 4pm
Weekdays - please ring
DSP6984

SELL IT FAST! JUST RING SPALDING 725484

CONTRACT SERVICES
REFUSE COLLECTION
EASTER AND SPRING BANK HOLIDAY ARRANGEMENTS

Householders are advised to note the following changes to the normal collection service.

Double Collection		No Collection
Friday, April, 8, 1994	(in lieu of)	Friday, April 1, 1994
Monday, April 11, 1994	(in lieu of)	Monday, April 4, 1994
Monday, May 9, 1994	(in lieu of)	Monday, May 2, 1994
Monday, June 6, 1994	(in lieu of)	Monday, May 30, 1994

NB: Collections commence at 7.30 am.

6u4873

SOUTH HOLLAND DISTRICT COUNCIL

SOUTH HOLLAND DISTRICT COUNCIL
Local Government Finance Act 1992
1994/95 Council Tax

E IS HEREBY GIVEN that on March 9, 1994 the Council, in accordance with 30 of the Local Government Finance Act 1992, set the following amounts as the s of Council Tax for the financial year 1994/95 for each of the categories of gs shown below:

the 's area	Valuation Band A	B	C	D	E	F	G	H
	£	£	£	£	£	£	£	£
	369.78	431.41	493.04	554.67	677.93	801.19	924.45	1,109.34
ıd	380.42	443.83	507.23	570.63	697.44	824.25	951.06	1,141.27
g St Nicholas	370.64	432.42	494.19	555.97	679.51	803.06	926.61	1,111.93
ton	373.14	435.33	497.52	559.71	684.09	808.47	932.85	1,119.42
	366.82	427.95	489.09	550.22	672.50	794.77	917.04	1,100.45
	369.45	431.03	492.60	554.18	677.33	800.48	923.63	1,108.36
Hill	367.60	428.87	490.14	551.40	673.94	796.47	919.01	1,102.81
ton	367.28	428.50	489.71	550.93	673.35	795.78	918.21	1,101.85
ch	375.73	438.35	500.97	563.59	688.84	814.08	939.32	1,127.19
utton	369.01	430.51	492.01	553.51	676.51	799.51	922.51	1,107.02
utton	369.63	431.24	492.84	554.45	677.66	800.87	924.08	1,108.89
	373.45	435.70	497.94	560.18	684.66	809.15	933.63	1,120.36
n	366.43	427.50	488.57	549.65	671.79	793.93	916.08	1,099.29
ck	363.26	423.80	484.34	544.89	665.97	787.06	908.14	1,089.77
ng	364.44	425.18	485.92	546.66	668.15	789.63	911.11	1,093.33
g	377.65	440.59	503.53	566.48	692.36	818.24	944.13	1,132.95
t	367.06	428.24	489.42	550.60	672.95	795.31	917.66	1,101.19
Bridge	376.10	438.78	501.47	564.15	689.52	814.88	940.25	1,128.30
St Edmund	363.47	424.05	484.63	545.21	666.36	787.52	980.68	1,090.41
St James	370.60	432.37	494.14	555.91	679.44	802.98	926.51	1,111.81
Mary	370.91	432.73	494.55	556.37	680.00	803.64	927.28	1,112.73
	366.17	427.20	488.23	549.26	671.32	793.38	915.44	1,098.52
ode	363.15	423.67	484.19	544.72	665.77	786.82	907.86	1,089.44

R. COLE,
Director of Administration.

PLANNING APPLICATION

NOTICE IS HEREBY GIVEN that application has been made to the Council in respect of the following proposals:

H14/0251/94 Messrs Warmerhome UK Ltd FULL
Proposed new offices, extend existing buildings to form factory for UPVC windows and double glazed units.
Wardentree Lane, Pinchbeck, Spalding, Lincs.

H16/0231/94 P. A. Bowman Produce FULL
Erection of agricultural store.
Springfield Nursery Roman Bank, Spalding, Lincs.

H16/0234/94 Mr S. Humphreys FULL
Erect 3 polytunnels, construct hard surface to existing entrance, construct loading/unloading area and access.
Swindlers Drove, Spalding, Lincs.

H20/0239/94 F. C. Ellis & Son FULL
Erection of glasshouse.
Poplar Farm, Old Fen Dyke, Sutton St James, Spalding, Lincs.

The following application(s) do not accord with the provisions of the relevant Development Plan.

H13/0238/94 Tinsley Foods Ltd FULL
Change of use from use classes B1 and B2 to B1, B2 and B8.
Guys Farm (A17), Moulton Marsh, Spalding, Lincs.

H14/0226/94 Mr and Mrs M. Woolsey FULL
Replacement dwelling and change of use of part of site to builders yard.
Northgate, West Pinchbeck, Spalding, Lincs.

H17/0223/94 Mrs E. Garner S73A
CONTINUATION
Retention of dwelling without complying with agricultural occupancy clause.
Cheal House Farm Cottage, Saltfleet Lane, Surfleet, Spalding, Lincs.

H23/0056/94 Mr and Mrs G. Fletcher S73A
CONTINUATION
Retention of dwelling without complying with agricultural occupancy condition.
Treetops, Millgate Road, Whaplode St Catherines, Spalding, Lincs.

The following proposals involve, or affect the setting of, a building listed by the Secretary of State for the Environment as a building of special architectural or historic interest, and/or affect the character of a Conservation Area.

H05/0194/94 Mr and Mrs R. H. Coole LISTED BUILDING
Alterations of existing store to form shop extension.
Land adjacent "The Laurels", Old Main Road, Fleet Hargate, Spalding, Lincs.

H11/0228/94 Godfrey Construction Ltd CONS AREA CONSENT
Installation of new windows including bay window.
30-32 London Road, Long Sutton, Spalding, Lincs.

H14/0224/94 Mr E. Fragale FULL
Change of use to form take-away fish and chip shop.
27 Church Street, Pinchbeck, Spalding, Lincs.

H16/0[illegible] Ayscoughfee Hall School LISTED BUILDING
Installation of a burglar alarm.
Welland Hall, London Road, Spalding, Lincs.

H16/0243/94 Elderkin & Son (Gunmakers) Ltd FULL
Extend shop.
17 Broad Street, Spalding, Lincs.

H16/0244/94 Elderkin & Son (Gunmakers) Ltd LISTED BUILDING
Extension of shop.
17 Broad Street, Spalding, Lincs.

H16/0245/94 Andrea Borwell ADVERTISEMENT
Double sided projecting sign (non-illumination).
28 Red Lion Street, Spalding, Lincs.

Applications and plans showing the above proposals can be inspected at the Planning Department, Priory Road, Spalding during normal office hours. Any comments should be sent to me within 21 days of this notice, quoting the relevant reference number.

B. Smith
Director of Planning and Building Control Services
March 22, 1994.

6u©WVN 1981 187/507 LF22-3

SOUTH [redacted]

D. F. P. 22 March 1994

good educational background, cor
computer skills. Minimum salary at
£4,288.
Application forms are available fro
returned to the Headteacher, H
Primary School, Boston Road, Holb
7LZ. Enclose SAE.
Applicants for the recent Clerical As
school who wish to be considered
not re-apply, but must inform
CLOSING DATE 7 APRIL

LINCOLNSH
COUNTY COUN

elgro

We are currently looking
personnel in the followi
our Vegetable Packl

Collation Operative (Afte
Responsible for stacking an
orders.

Fork Lift Truck Driver (D
To work within the Packho

Line Feeders (Day Shift)
Responsible for feeding tra
material onto production li
certain amount of stock c

Factory Operatives (Day
Twilight Shift)
General prepacking and ov
duties.

Applicants should apply in
telephone for an applicati

Ms W. Fairweather, East
Lincolnshire Growers Li
Firs, Kirton, Boston, Linc
Telephone: 0205 722666

ap Accountancy

FINANCI/
CONTROI

Spalding

Warmerhome l

The Organisation
Warmerhome (UK) Ltd., is
manufacturer and installer of P
conservatories and porches.
covering the Eastern sector
Lincolnshire to the South Coas
continue. This growth has led
following high profile role.

The Role
You will assume control of the
the finance function. Key respo
* Preparation of monthly mana
* Maintaining job costing syste
* Preparation of regular ad hoc
* Preparing and monitoring buc
* Developing the scope an
computer systems

The Person
Probably qualified and under
commercial expertise an
awareness. Necessary skills a
* A high degree of computer li
PC based systems
* An active and agile mind
demands of a fast moving anc
* A hands on approach com
make a significant contri
development of the company
Your ultimate career aim
Directorship and this is achi
with determination, commi
succeed.

This position is being har

PLANNING APPLICATION

Notice is hereby given that application has been made to the Council in respect of the following:

SETTING OF LISTED BUILDING

The proposal affects the setting of a building which is listed by the Secretary of State for the Environment as a building of special architectural or historic interest.

Reference No: H16/0113/94
Description: Installation of a burglar alarm

Location: Welland Hall
London Road
Spalding
Lincs

Applications and plans showing the proposal(s) may be seen during office hours at the Planning Department, Council Offices, Priory Road, Spalding. Any observations should be sent to me by 12-APR-94 quoting the above reference number.

B Smith
Director of Planning and Building Control Services

22-MAR-94

SOUTH HOLLAND DISTRICT COUNCIL

AN SMITH Dip TP MRTPI
Director of Planning & Building Control Services
Planning & Building Control Department,
Council Offices,
Priory Road, Spalding,
Lincolnshire. PE11 2XE
Telephone: (0775) 761161
Fax: (0775) 710772

SOUTH HOLLAND DISTRICT COUNCIL

Application no: H16/0113/94

Applicant: Ayscoughfee Hall School
Welland Hall
London Road
Spalding
Lincs

Agent: Ayscoughfee Hall School
Welland Hall
London Road
Spalding
Lincs

Description: Installation of a burglar alarm

Location: Welland Hall
London Road
Spalding
Lincs

Type: LISTED BUILDING

Date received: 28-JAN-94

14-FEB-94

Dear Sir/Madam

PLANNING (LISTED BUILDINGS AND CONSERVATION AREAS) ACT 1990
REQUIREMENT FOR ADDITIONAL INFORMATION ETC

Your submission for the above has been received, but I regret that it cannot be dealt with as it stands.

The Council is of the opinion that the information contained in the application is insufficient to describe adequately the effect of the proposed work on the character of the building. Under the provisions of Section 10 of the above Act, you are therefore requested to supply the following:

Four copies of detailed drawings (or photographs) of proposed alarm.

If you have been seen a Notice of Receipt, the time limit for determining the application should be ignored as this will have to be recalculated from the date when I receive the above. If you wish to contact the department at any time, the officer dealing with the application at present is D J ROBERTS .

Yours faithfully

Principal Planning Officer

SMITH Dip TP MRTPI
...ctor of Planning & Building Control Services
Planning & Building Control Department.
Council Offices,
Priory Road, Spalding.
Lincolnshire. PE11 2XE

Telephone: (0775) 761161
Fax: (0775) 710772

SOUTH HOLLAND DISTRICT COUNCIL

Application no: H16/0113/94

Applicant: Ayscoughfee Hall School
Welland Hall
London Road
Spalding
Lincs

Agent: Ayscoughfee Hall School
Welland Hall
London Road
Spalding
Lincs

...D.C.
...1994
REF Valid

Description: Installation of a burglar alarm

Location: Welland Hall
London Road
Spalding
Lincs

Type: LISTED BUILDING

Date received: 28-JAN-94

01-FEB-94

Dear Sir/Madam

NOTICE THAT APPLICATION IS INVALID
Requirement for additional information, fees etc

Your submission for the above has been received, but I regret that it cannot be dealt with as it stands. Please provide the following:

Three copies of a 1:2500 site location plan with site edged red and any adjoining land in blue.

Please return the additional copy of this letter with your reply.
If I do not hear from you within the next 14 days it will be assumed that you have no wish to continue with the application. It will then be filed away and any fee already received will be reimbursed.
If you wish to contact the department at any time, please ask for Mrs Lowe quoting the above reference.

Yours faithfully

Principal Administrative Officer

position of proposed alarm sounder marked in red - positioned beside existing brackets for incoming BT cables



Drwg no	Scale
105 / 5	1:100
Date	**Drawn by**
Oct 1992	NCC

Neil Clarke + Associates
38 New Road
Spalding
Lincs PE 11 1DW


Tel 0775 711344 Fax 0775 722800

SOU[illegible]ND D.C.
[illegible]T.
28 JAN 1994
REF 0113/94

regalsafe

BEWARE OF CHEAP IMITATIONS

ALARM BOX WILL BE DIMENSIONS AND COLOUR AS 'A' BUT FEATURES STROBE AS IN 'B'

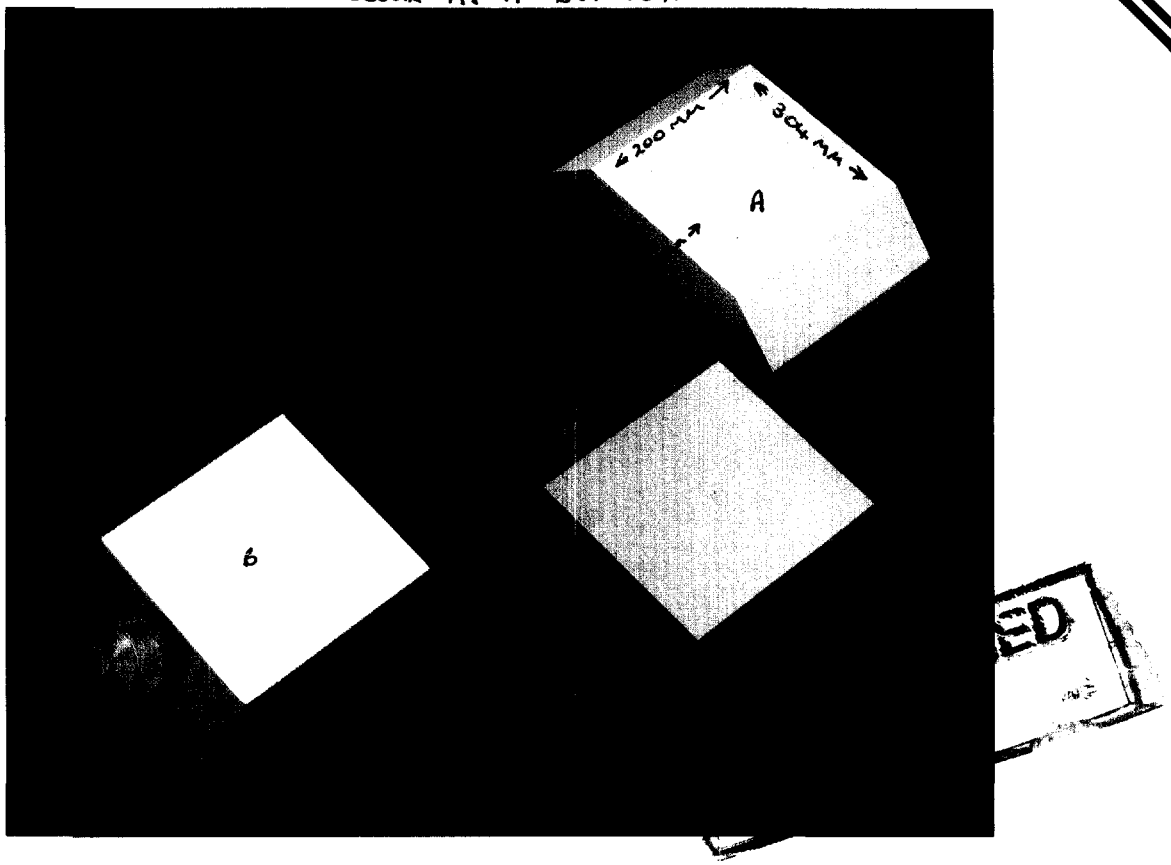

THE ORIGINAL REGALSAFE S/A SIREN

Available with Nicad (Mk1) or charger for 12 volt Sealed Accumulator (Mk2)

- ZINC COATED STEEL — for physical strength and corrosion protection.
- BAKED POLYESTER PAINT FINISH — for smart appearance and durability.
- UNIQUE SHAPE WITH AMPLE FLAT LOGO SPACE — for company identity.
- LOUVRELESS DESIGN — for improved resistance to foaming.
- PRE-ASSEMBLED WITH EASY STROBE FIXING — for faster installation.
- FRONT AND BACK TAMPERED — for extra security.
- HIGH SOUND OUTPUT (typically 105/110db) — for attracting attention.
- ELECTRONICS DIP COATED — for water resistance.
- SIREN CUT OFF TIMER — to meet the 1992 Environmental Act
- CHOICE OF COLOURS — RED, WHITE, YELLOW and STAINLESS STEEL

AVAILABLE AS A COMPLETE BOX — COMPLETE BOX & STROBE and DUMMY BOX

TECHNICAL SPECIFICATION

	NICAD MK1	GEL MK2
Panel feed volts	11v - 14v	13.5v - 14.5v
Panel feed standby	10mA	10 - 100mA
Panel feed sounding	350mA	10 - 100mA
Battery drain sounding	N/A	- 900mA
Battery drain self-act	180mA	- 900mA
Cut off timer	Nominal 20 mins.	Nominal 20 mins.

Dimensions — Metric Length 304mm Width 200mm Depth 88mm

SOUTH HOLLAND D.C.
PLAN DEPT
09 MAR 1994
REF 113/94

Regalsafe Limited, St. Elizabeth Park, Grey Street, DENTON, M34 3RU. Tel: 061 335 0068. Fax: 061 335 0049

Regalsafe reserve the right to change specifications without prior notice due to their policy of continuous improvement.
DESIGNED AND MANUFACTURED IN BRITAIN

RECOMMENDATION/DECISION

NON-DETERMINATION

Permitted Dev (or equiv) .....
Non Development (or equiv) .....
Non Response after Direction .....

Senior Officer confirmed .....

Withdrawn .....

COMMITTEE

Confirmed as agenda .....

SUB-COMMITTEE

Confirmed as agenda .....

DPBCS AUTHORISED

Decision Issue confirmed .....

DELEGATED DECISION

Case Officer

Approve (or equiv) ✓ Refuse (or adverse)

Signed ..... Date...13/4

Notes:

	Disabled
	Prev conditions
	Amended plans – Dwg no: Received:

CONDITIONS/REASONS:

Condition monitoring:

non-std expiry .....
prior submission
prior siteworks

Determined plans indicated ✓

Departure approval confirmed

Flag for on-site review

A[illegible]N RECORD SHEET

Initial

Submitted Fee £NIL

Receipt No

Date first Rec'd 28 JAN 1994

Registration

Reference H16/0113/94

Cross-Ref

Date 31-JAN-94 JAC

Validation

TYPE LB

Site area
No of dwellings
Floorspace

Earlier permission – Ref:
New/Redevelop/Use/Ext/Alt/Works

Description to be recorded: Installation of a Burglar Alarm

Invalid
Site plans ☐
Certificate ☐
Fee ☐
Fee (not free) ☐
Inaccurate ☐
Incomplete ☐
Unclear ☐

Fees
Correct fee £NIL
Nil fee ☐
Discounted ☐
Previous app – ref:
Type of app
Reason:

Additional £
Refund £
Receipt No
Voucher No
Date
Date

Information

Index sheet 201
Grid ref 524700
OS Plots 3[illegible]20

Ward P
Parish SPALDING

Inside IBD YES
Inside LP area YES

Constraints:

CA Cons Area 4
LB Listed – Grade: II* 4
ARC Archaeology
AM Ancient Mon
SSI Special Int


Hazards –
Dist Bound
Other:

TR Rural
BP TR proposed 67m
LC Level Cross
FP Footpath
TPO Tree Pres
HAZ Site
AIR Safeguard
LIN Elect
PIP Pipe
CON Waste/contamin

Linked to site Ref
Linked to property Ref 0198709

Planning Records:
Earlier apps
456/93
1253/92
595-98/92
1459-63/59
1225/92

B Reg Records:
Already submitted – Ref:
Request needed
Requested

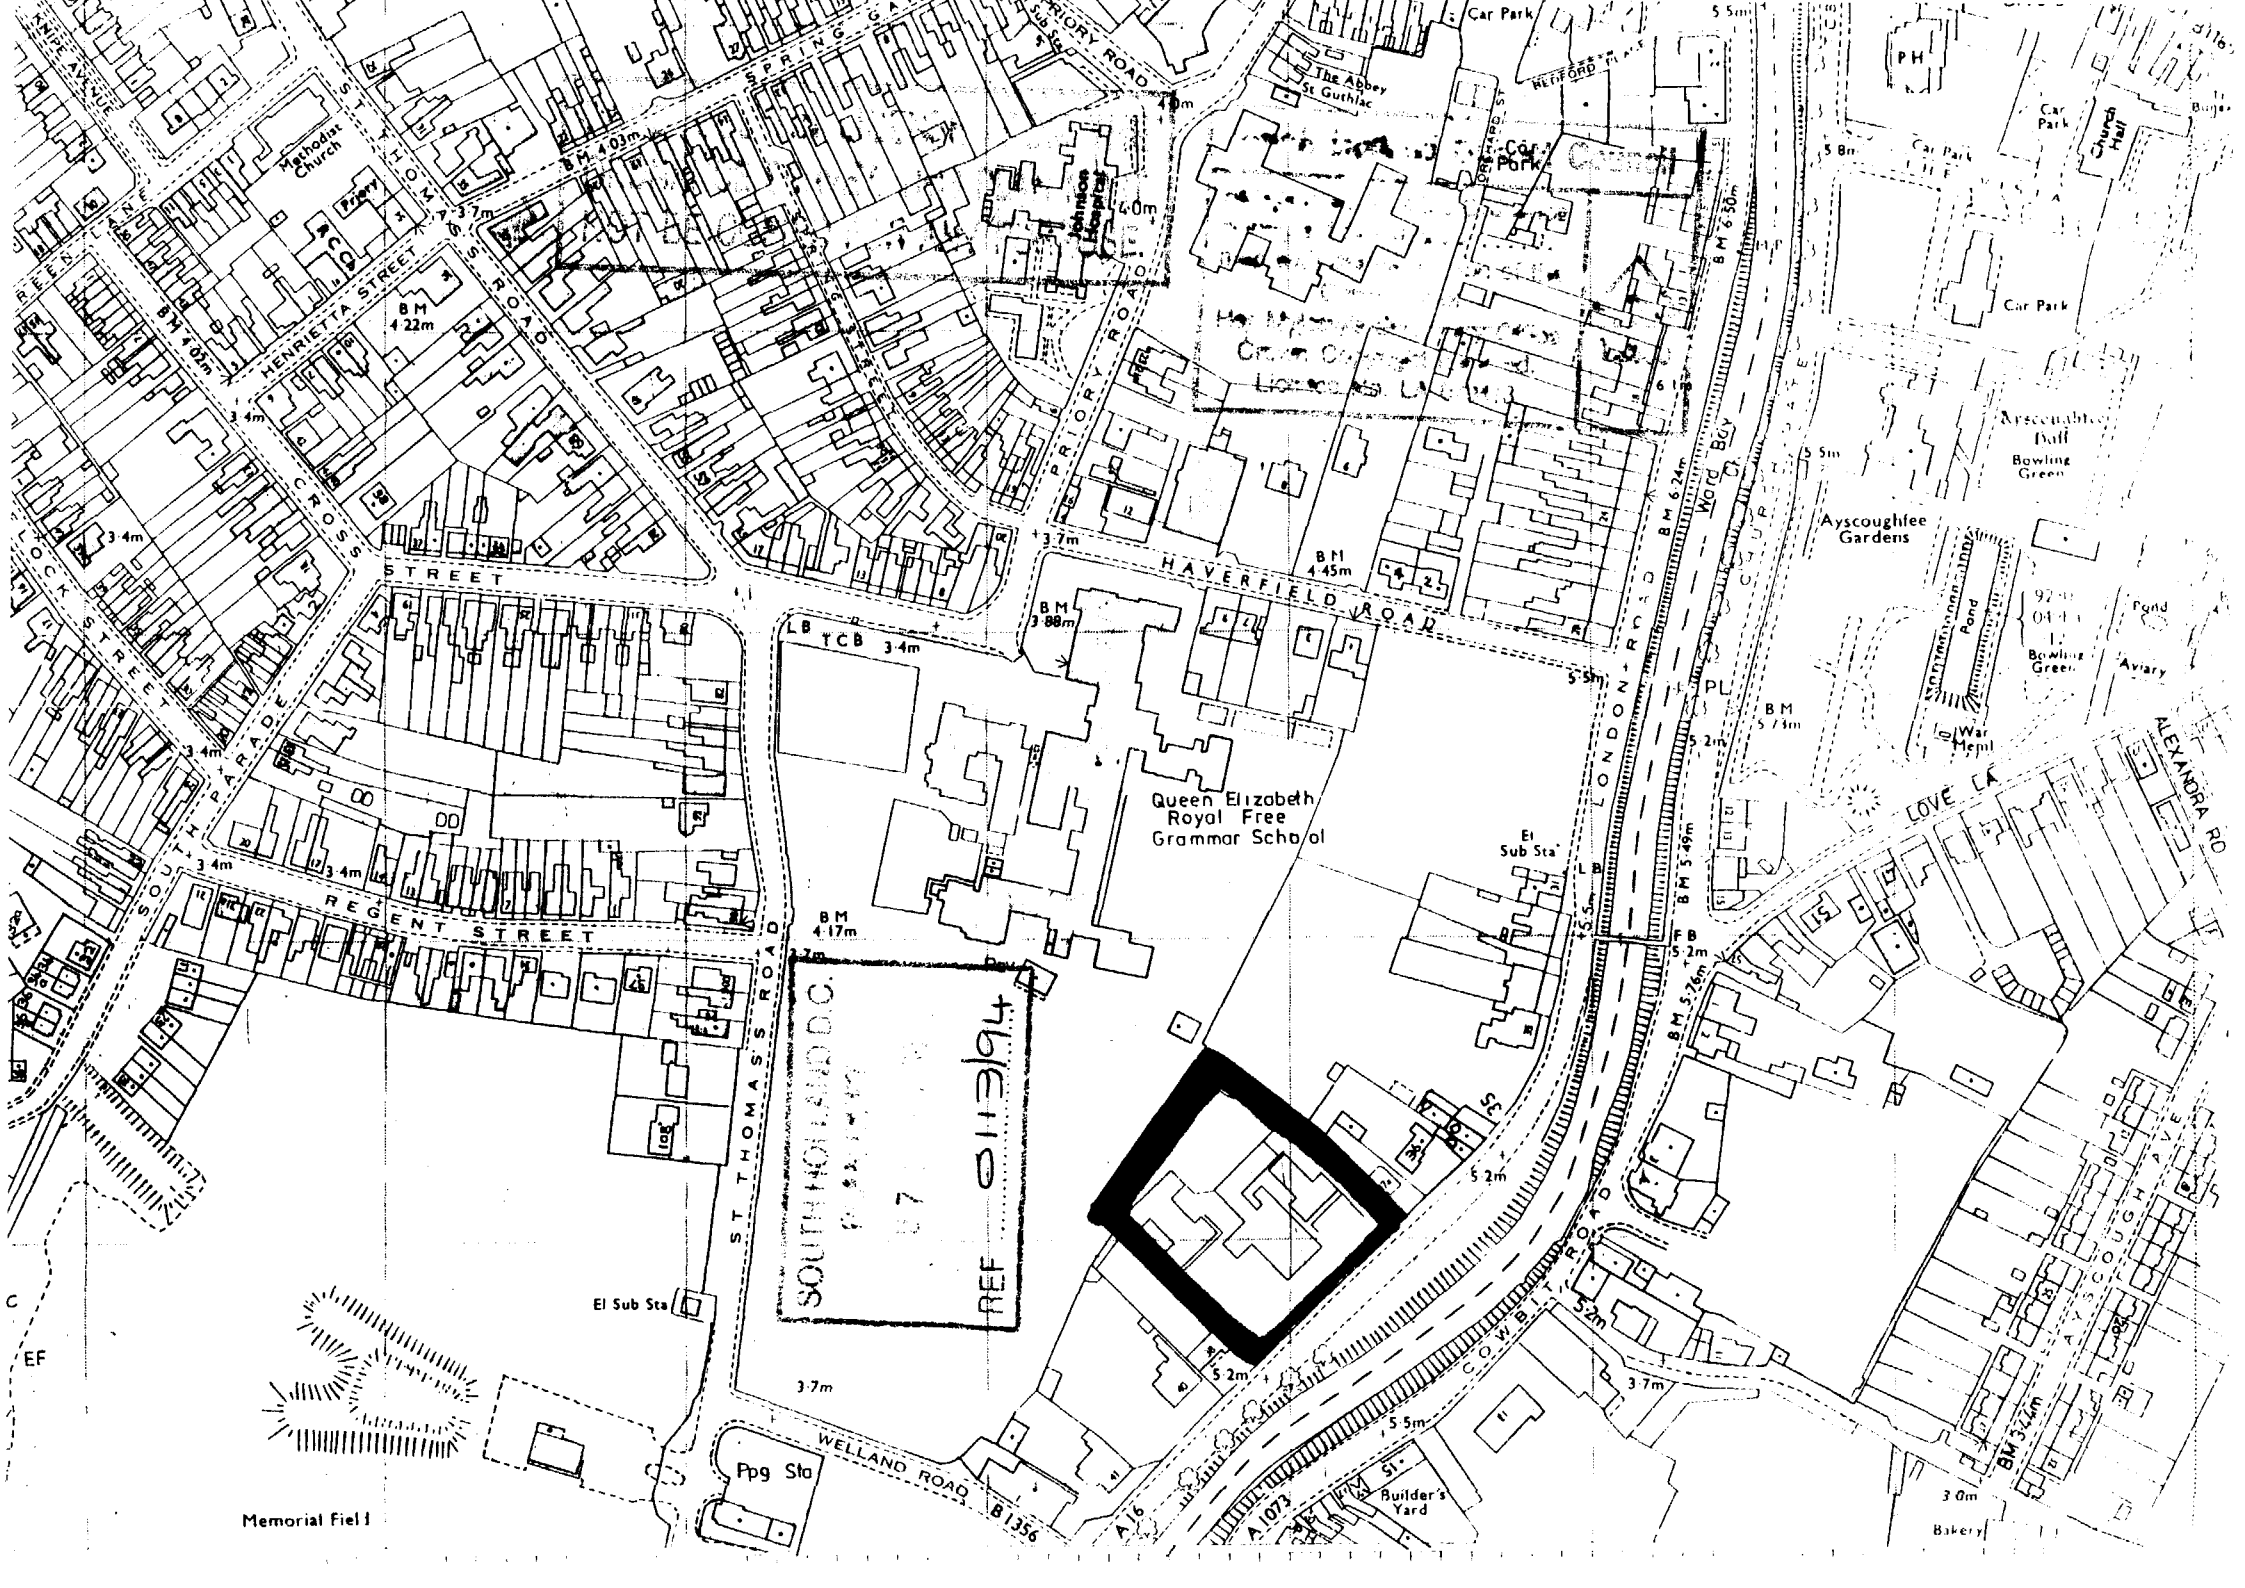
Queen Elizabeth
Royal Free
Grammar School
HAVERFIELD ROAD
PRIORY ROAD
HENRIETTA STREET
REGENT STREET
ST THOMAS'S ROAD
WELLAND ROAD
COWBIT ROAD
LONDON ROAD
Methodist Church
Priory
Johnson Hospital
The Abbey
St Guthlac
Car Park
Ayscoughfee Hall
Bowling Green
Ayscoughfee Gardens
Pond
Aviary
War Meml
Church Hall
Ward Boy
LB TCB 3·4m
BM 4·45m
BM 3·88m
BM 4·17m
BM 4·22m
BM 4·03m
BM 4·05m
BM 6·24m
BM 5·49m
BM 5·26m
BM 5·74m
FB 5·2m
El Sub Sta
Ppg Sta
Memorial Field
Builder's Yard
Bakery
A16
A1073
SOUTHOLLAND D.C.
REF 01/3194

Town and Country Planning Act etc

DRAFT PERMISSION

Reference: H16/0113/94 Received:14-MAR-94 Type:LISTED BUILDING

Name: Ayscoughfee Hall School
Welland Hall
London Road
Spalding
Lincs

Agent: Ayscoughfee Hall School
Welland Hall
London Road
Spalding
Lincs

Description: Installation of a burglar alarm

Location : Welland Hall London Road
Spalding Lincs

South Holland District Council hereby give notice
that permission has been granted (or equiv)
on the following condition(s):

1 The works must be begun not later than the expiration of five years beginning with the date of this consent.

Reason: As required by Section 18 of the Planning (Listed Buildings and Conservation Areas) Act 1990.

14-APR-94 AD check.....14/4

Authorised to issue (inc Delegation)....14/4....

DC INSTRUCTION SHEET

APPLICATION REF: H16|0113|94

Directions

Art 7 ☐ RM checklist

	Sit	Des	Ext	Acc	Land
Previous					
Current					
Required					

EA ☐ Reg4 – ☐ Scale dwg: Highway S/W: Agric appraisal:

LB ☑ Advt ☐

Details needed: (Non-std only) Re. supply detailed drawings (or photographs) of typical flame.

Other.....

Direction authorised by Senior Officer. DC Date 14/2

Revalidation after Direction

Complete

Information satisfactory Signed DC Date 14/2

Valid date:

Amended description

Superseded plans indicated ☐

Unsatisfactory – Further direction:
Signed.....
Senior Off.....

Precise details:

Extra Consultations/Publicity Required

☐ None identified initially (Pan 4-2)

RECONSULTS (revalidated) ☐ All

	Publicity: >>	Consultations:	
Departure	.....	County	.....
Setting of LB	.....	E Heritage	.....
Public Right of Way	.....	Societies	..... G ROW
Discretionary	.....		

Press
PC
WM
Residents

Extra Consultations:

WP Note –
G Group available
G* Group essential (longer expiry)

Transport	D/Transp A15	..... G* T15	
TRA	D/Transp A18	.....	
	B Rail	.....	
Environment/ Drainage	Env Services	.....	
	NRA	.....	
WAT	IDB	.....	
	Env Assess	☐ G ENV (See separate sheet)	
Conservation LB	LB Demolish	..... G* DEM	
	Archaeology	..... G ARC Specify:	
	Eng Heritage	.....	
	Consultant	..... Order No:	
	Other	..... Specify:	
Hazards	HSC Group	..... G* HAZ	
	Specific	..... Specify:	
Other PLA		..... Specify:	

Case Officer : DC

Senior Officer Confirmed 10/3 Date DC Recorded DC....

THREE COPIES REQUIRED

LISTED B
OR [illegible]
APPLICAT

1 Please complete in blac
NAME AND ADDRES

Applicant's Name

Tel. No. 7775

Please complete in block
FULL POSTAL ADD

Please complete in block
DESCRIPTION OF

Please complete

Signed .....

Date

Please tick one or more
2. TYPE OF APPLICA

This application includes:

Listed Buildings
Works of demolition
Extensions
Alterations

The work relates to
The entire listed buil
Part of the listed bui
The interior of the li
Objects attached to
A separate building
Objects in the groun

Unlisted Buildings in a
Demolition of an ent
Partial demolition of

Please answer the following questions either Yes or No

Is the proposed work in a Conservation Area?

Yes ✓ No

Is the proposed work in a Conservation Area?

Yes No

[redacted]

Certificate A No person other than the applicant was an owner of any part of the land to which the application relates at the beginning of the period of 20 days before the date of the accompanying application.

Signed ..... Date 26/1/94

Certificate B The applicant has given the requisite notice to all persons other than the applicant who were owners of any part of the land to which the application relates at the beginning of the period of 20 days before the date of the accompanying application.

Name and address of owner: Date noticed served:

Signed ..... Date .....

Use the notice below to notify any other owner of the building where necessary.

[redacted]

TO BE COMPLETED BY APPLICANT OR HIS AGENT