


DRG Nº. CAW 1.

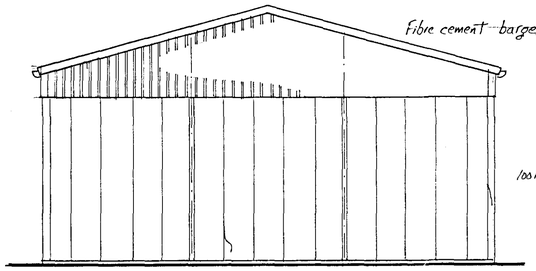


END ELEVATION

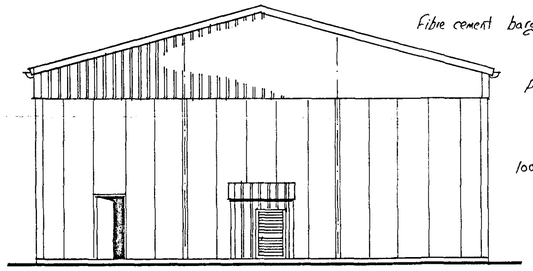

END ELEVATION

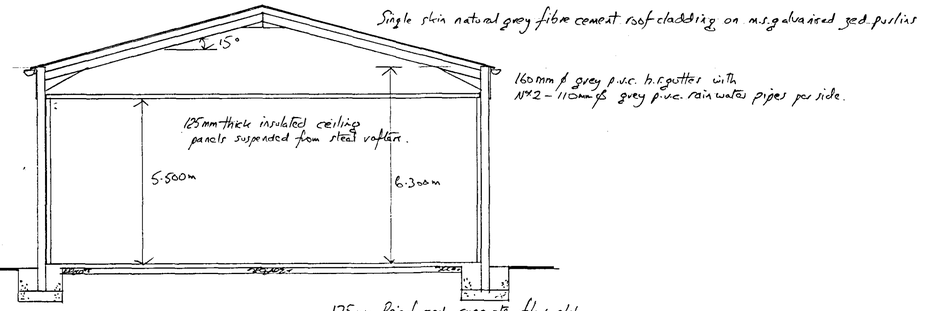


SECTION THRO'

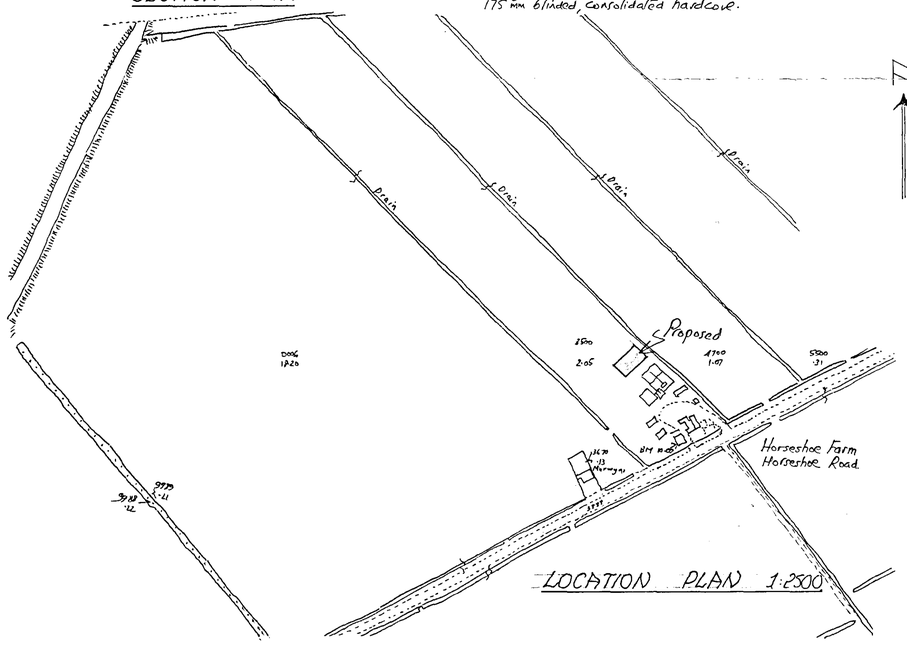

LOCATION PLAN 1:2500

Plastisol box profile vert cladding 'Goosewing grey'.

Single skin natural grey fibre cement roof cladding

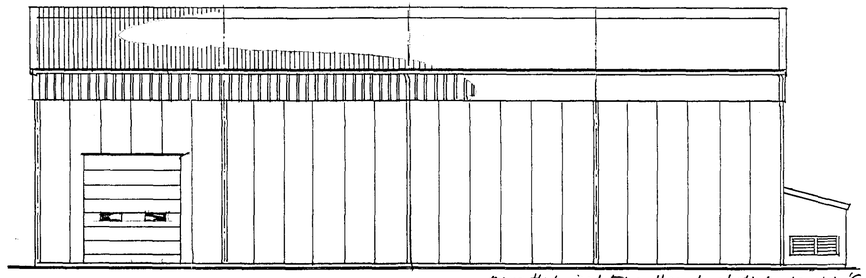


100mm thick insulated wallpanels, plastisol outer skin 'Goosewing grey'.

SIDE ELEVATION


Plastisol box profile vert cladding 'Goosewing grey'.

Single skin natural grey fibre cement roof cladding

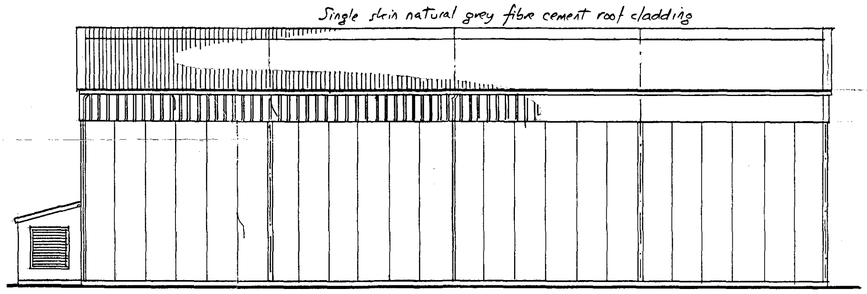

100mm thick insulated wallpanels, plastisol outer skin 'Goosewing grey'.

SIDE ELEVATION

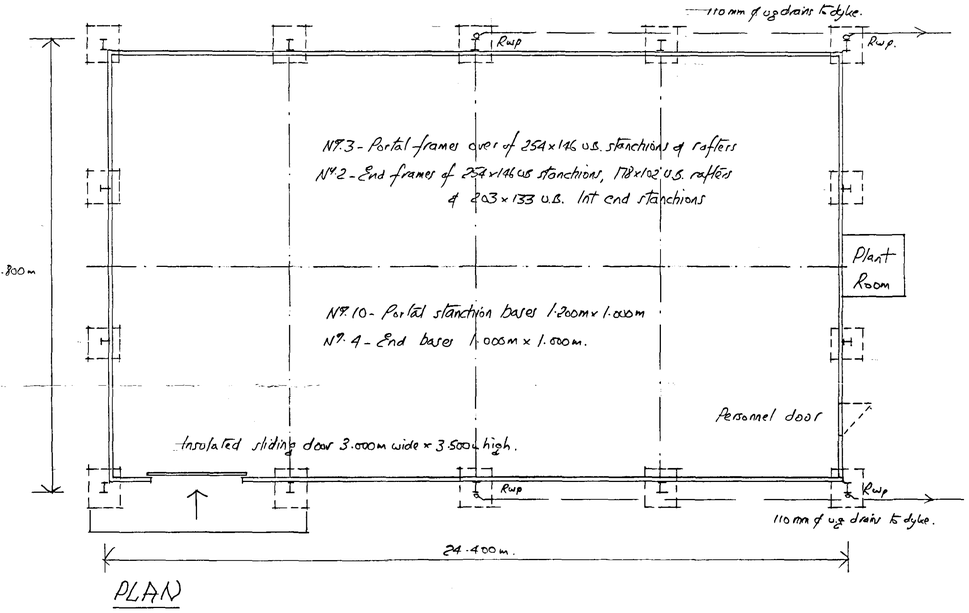

PLAN

PROPOSED GENERAL PURPOSE & POTATOE STORE AT HORSESHOE FARM, HORSESHOE ROAD, SPALDING, LINCS. FOR C. A. WRIGHT & SON.

Date: Jan '06 Scale: 1:100 Drawn: R.W.

Planning & Development
27 JAN 2006
Ref: 0114/06

DETERMINED PLAN