


EXISTING FRONTAGE

PROPOSED DESIGN DRAWINGS & NEW SIGN

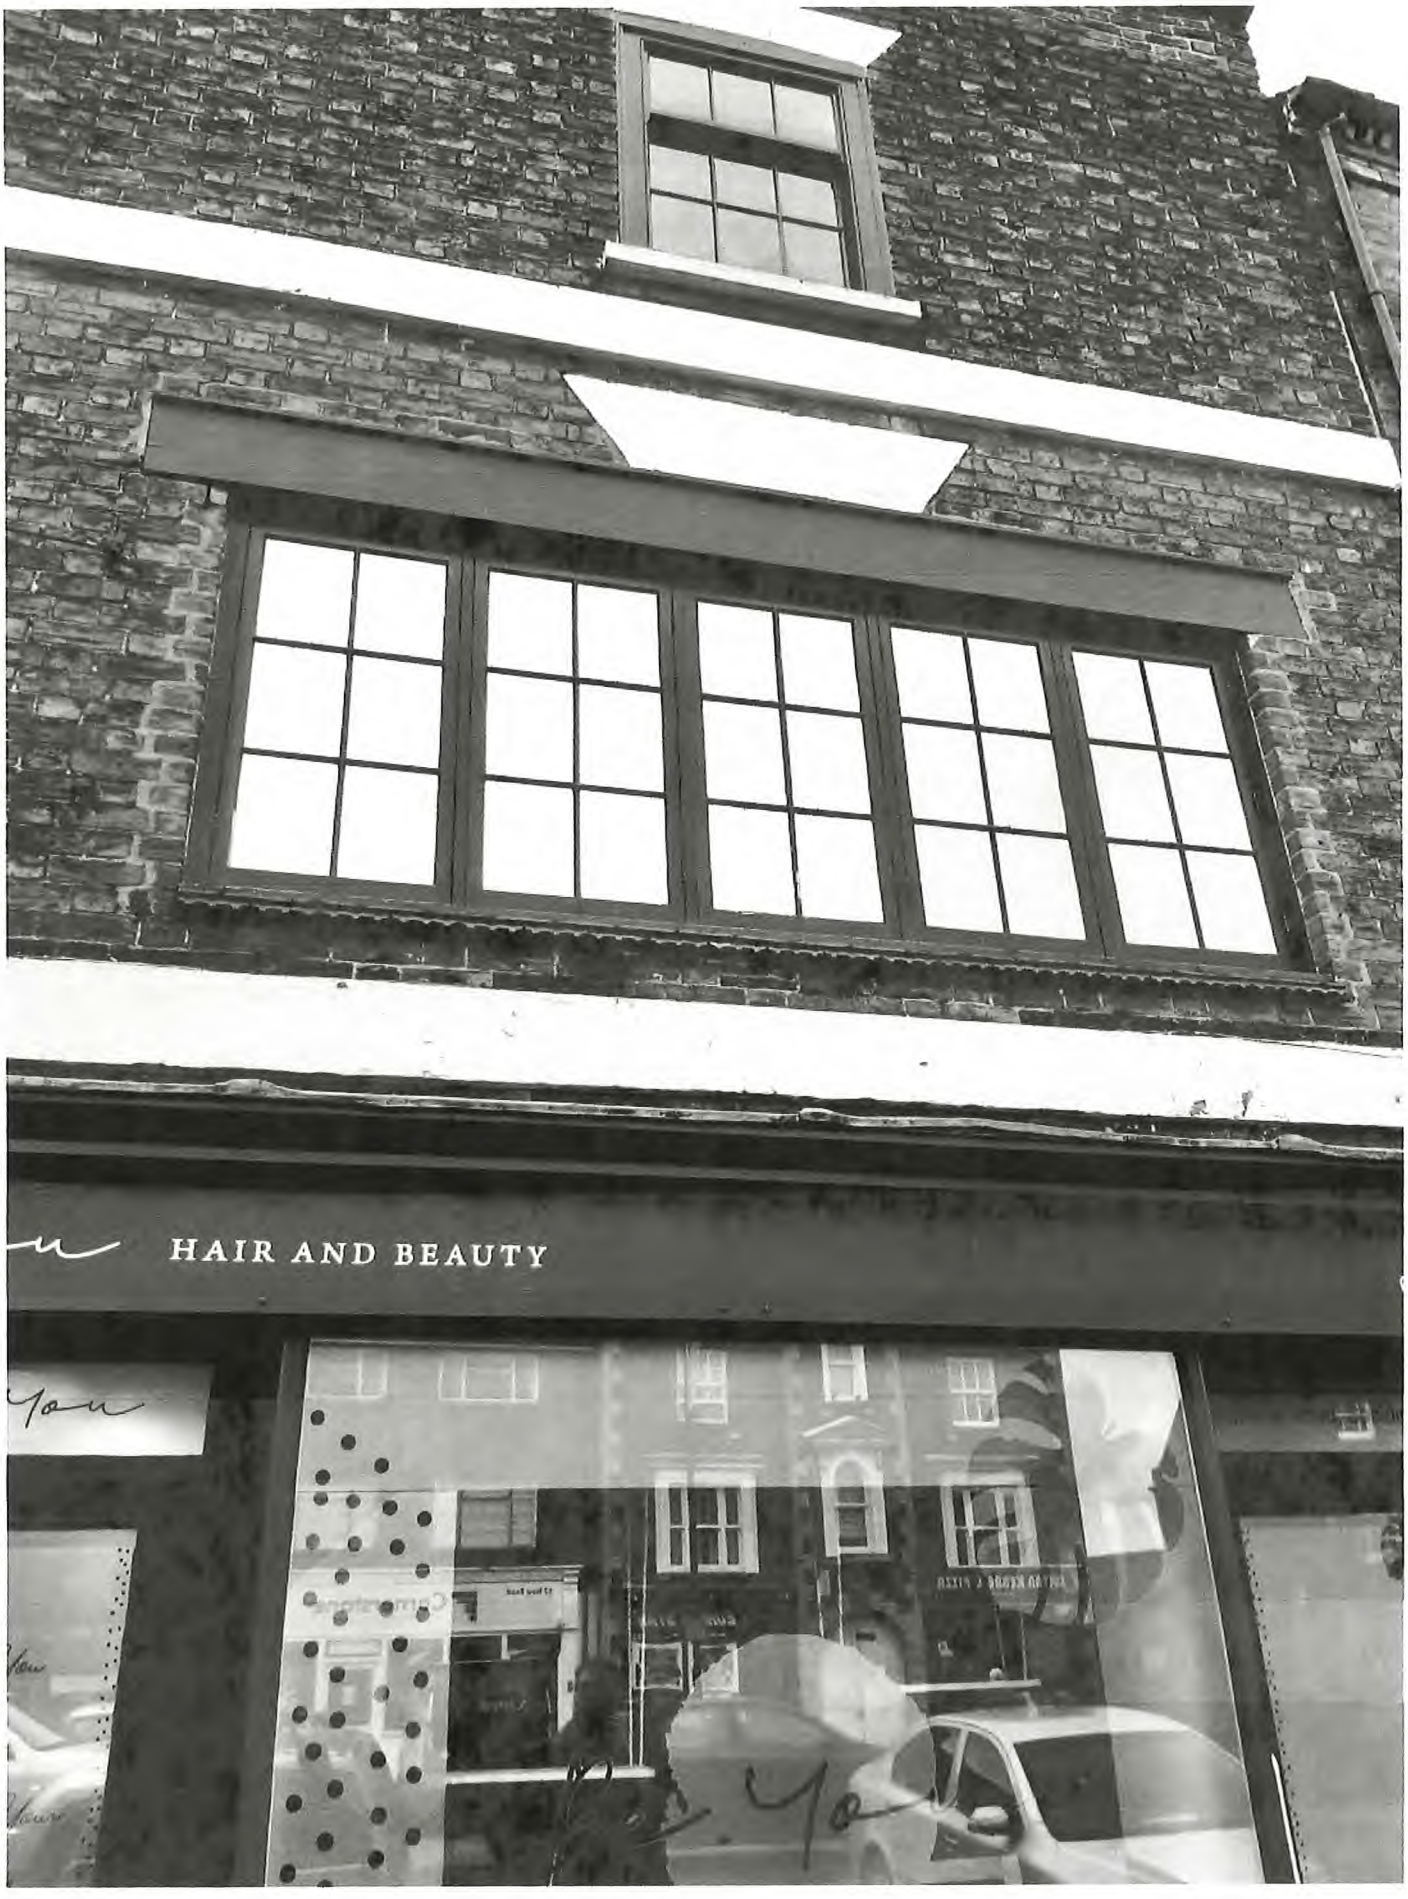

EXISTING FRONT ELEVATION