


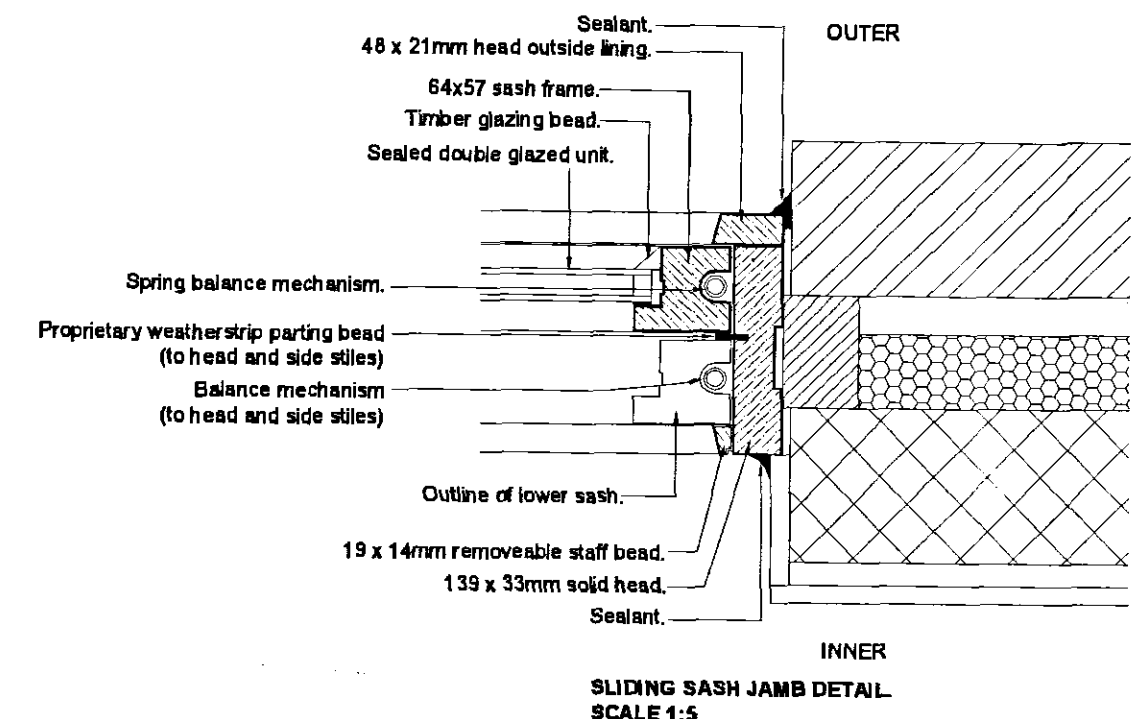
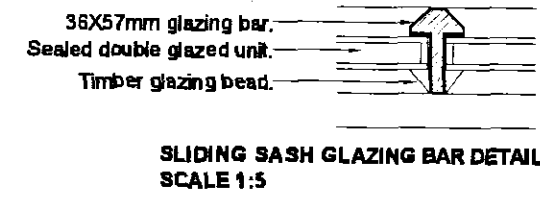
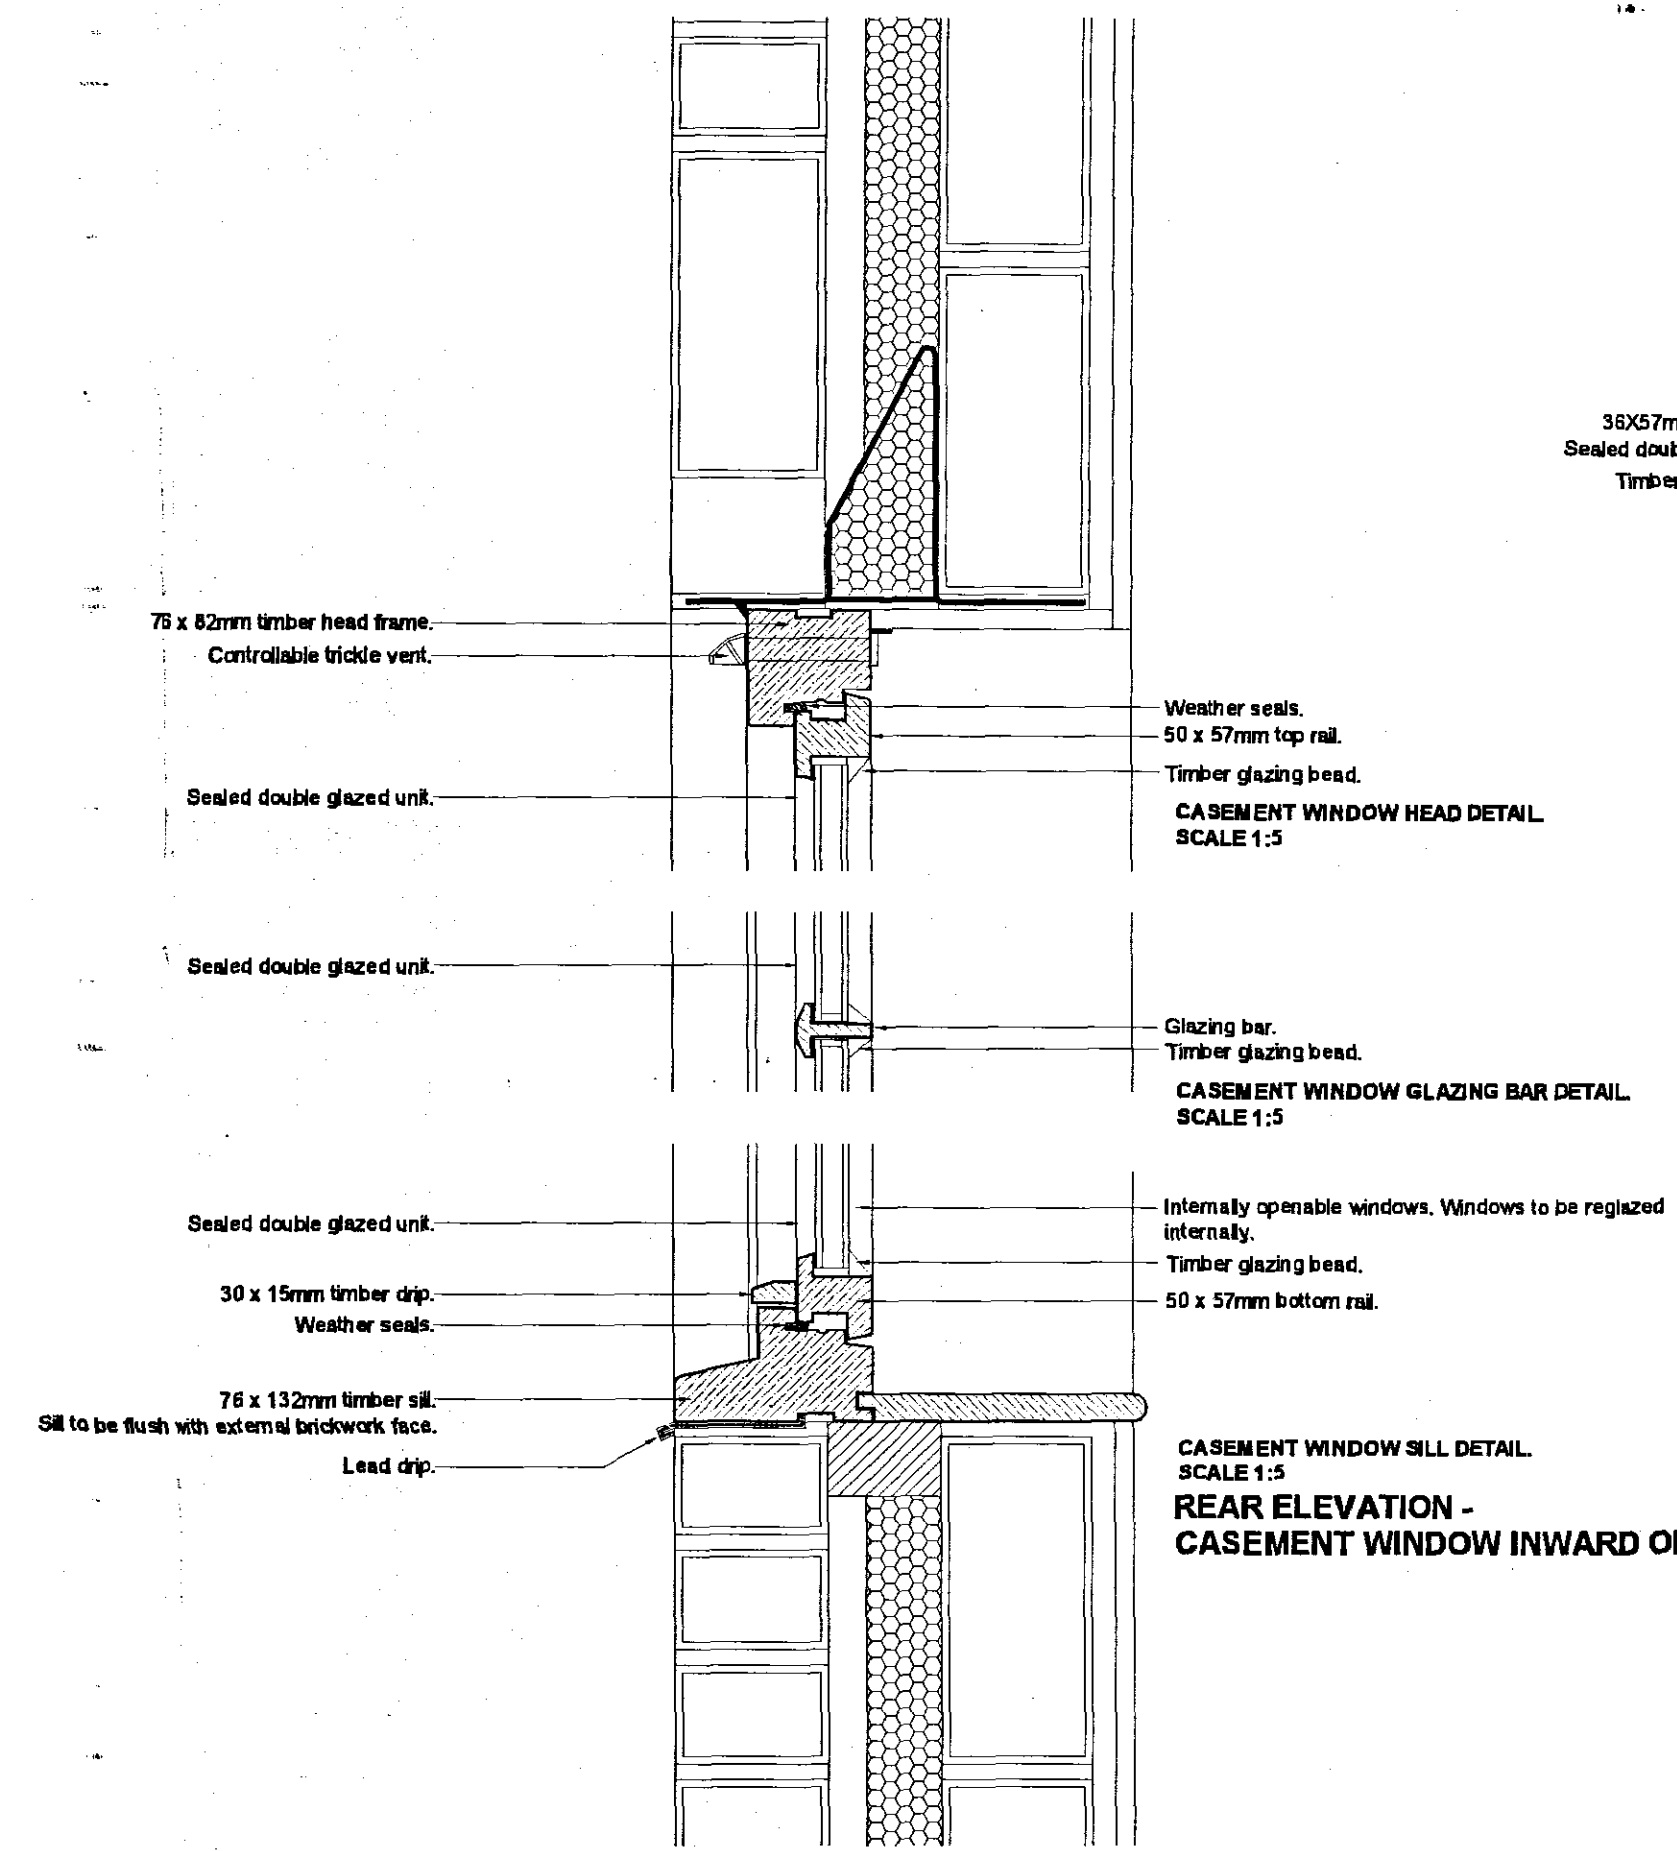
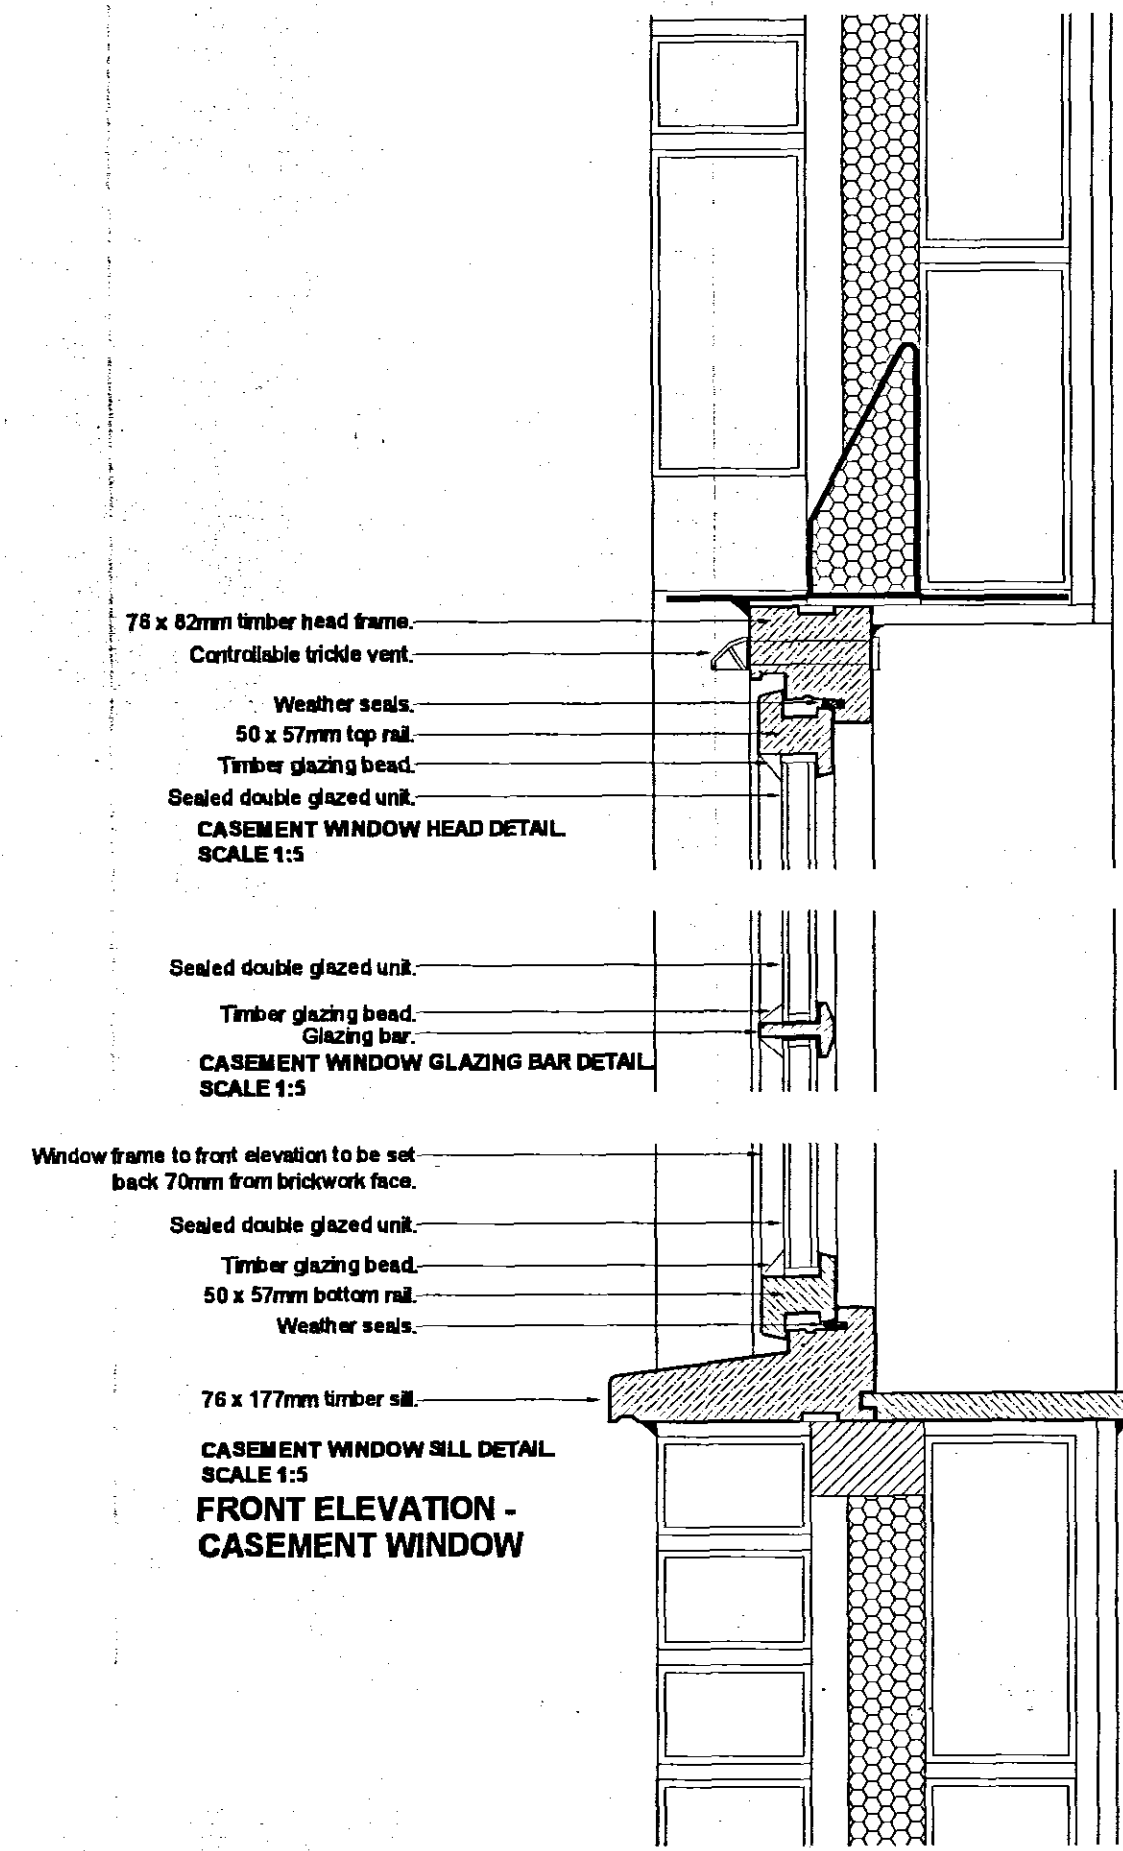


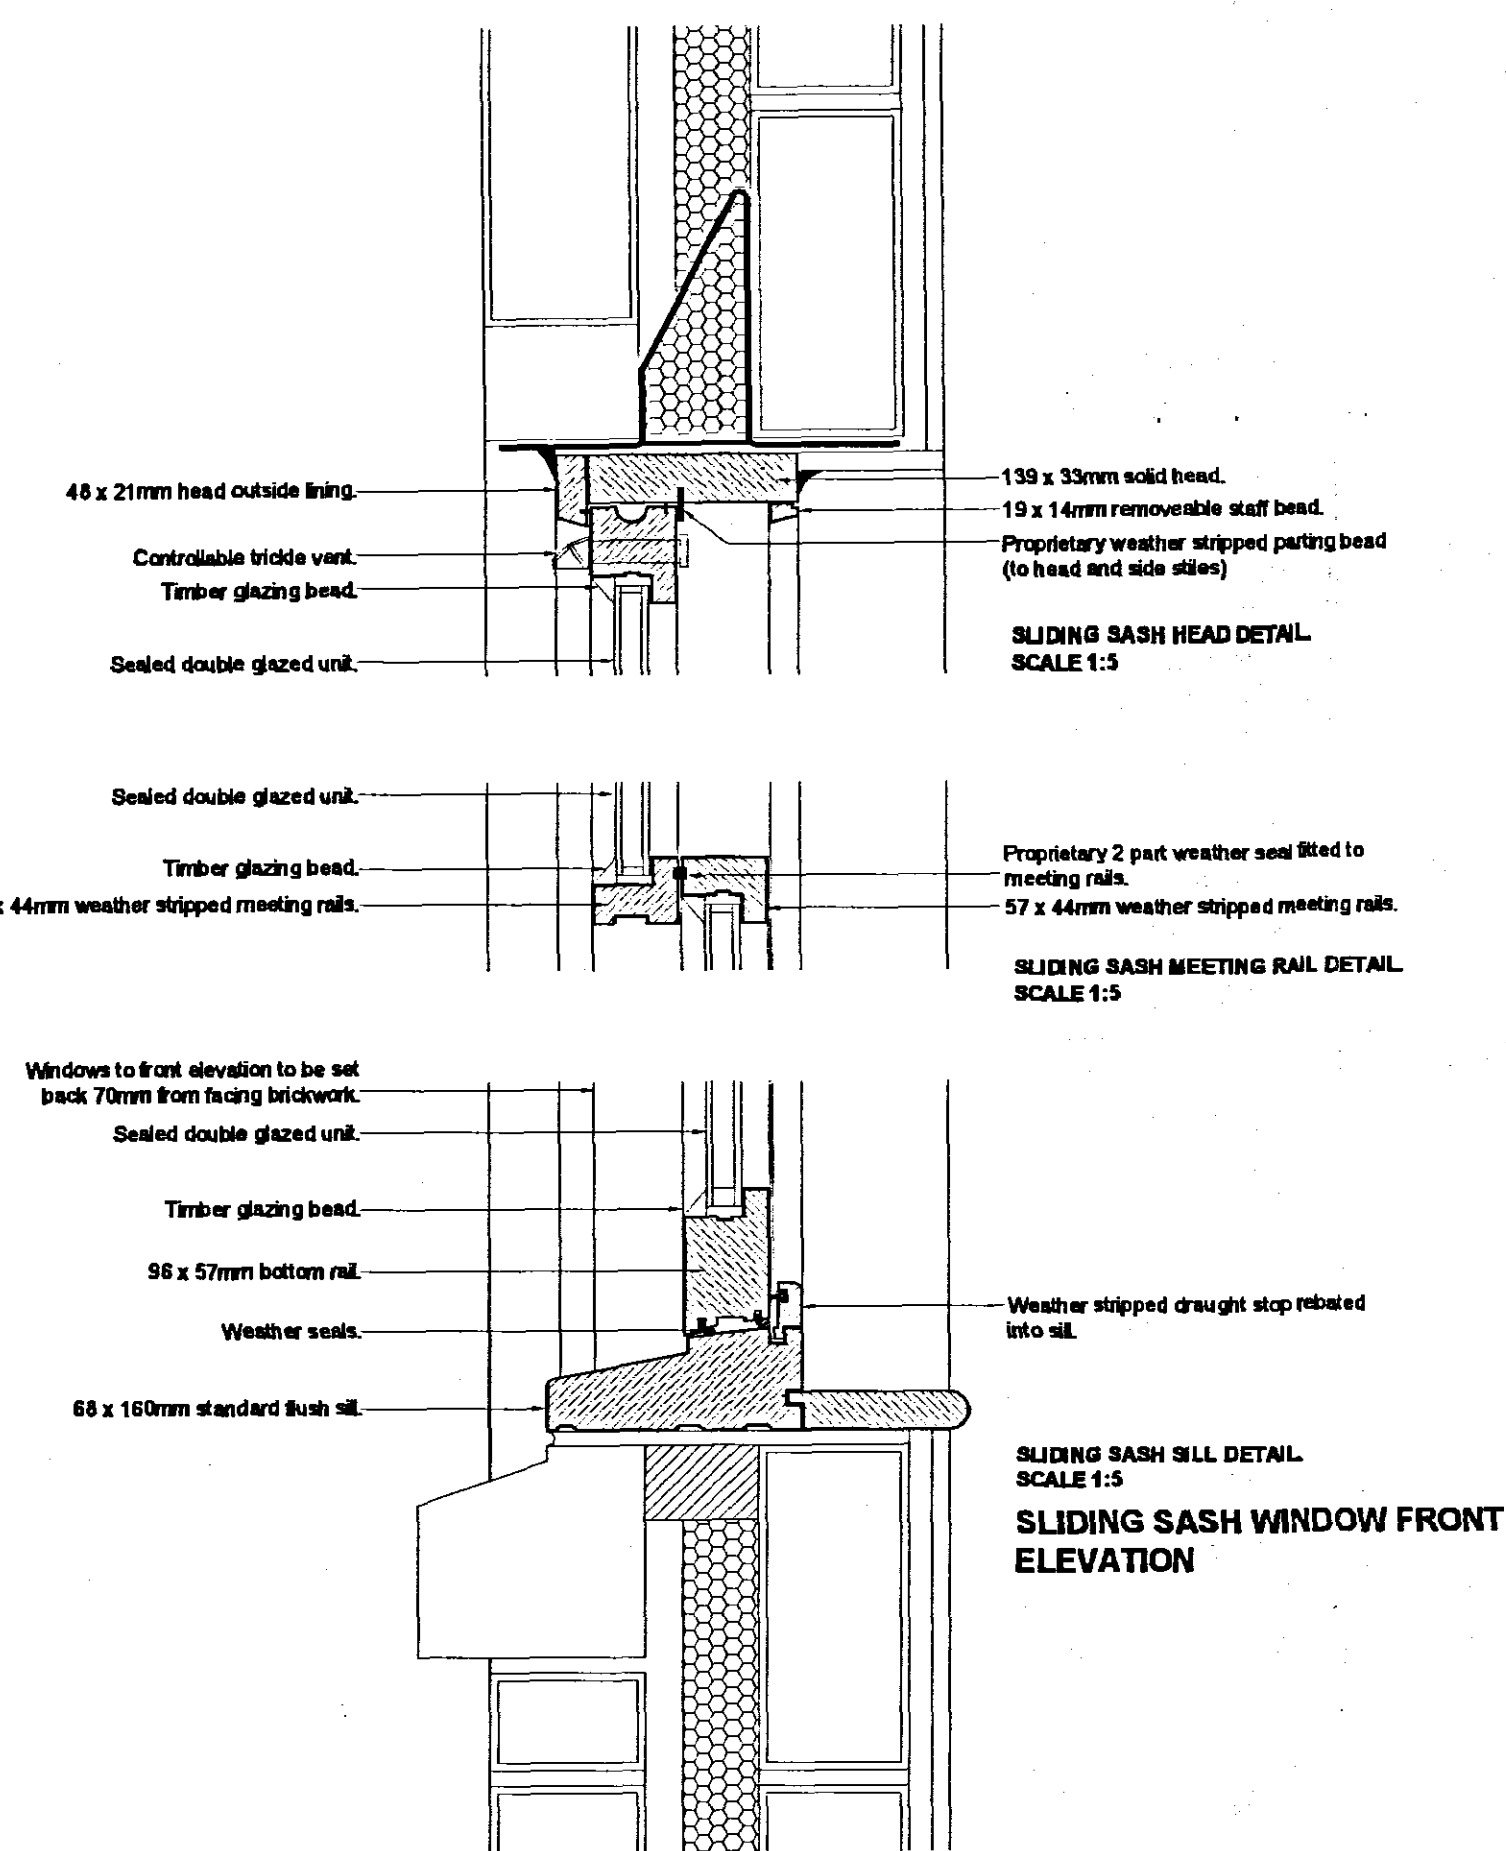

DO NOT SCALE THIS DRAWING. THE DIMENSIONS SHOWN ARE TO BE USED TO CHECK ALL DIMENSIONS ON SITE AND REPORT ANY DISCREPANCIES TO OGLESBY & LIMB LTD. THE CONTENTS OF THIS DRAWING ARE COVERED BY COPYRIGHT AND REMAIN THE PROPERTY OF OGLESBY & LIMB LTD. WRITTEN APPROVAL MUST BE OBTAINED FROM OGLESBY & LIMB LTD. PRIOR TO DUPLICATION OR REPRODUCTION OF THIS DRAWING OR ITS CONTENTS. ANY DIMENSIONS NOT SHOWN ARE TO BE CHECKED AND AGREED WITH OGLESBY & LIMB LTD.

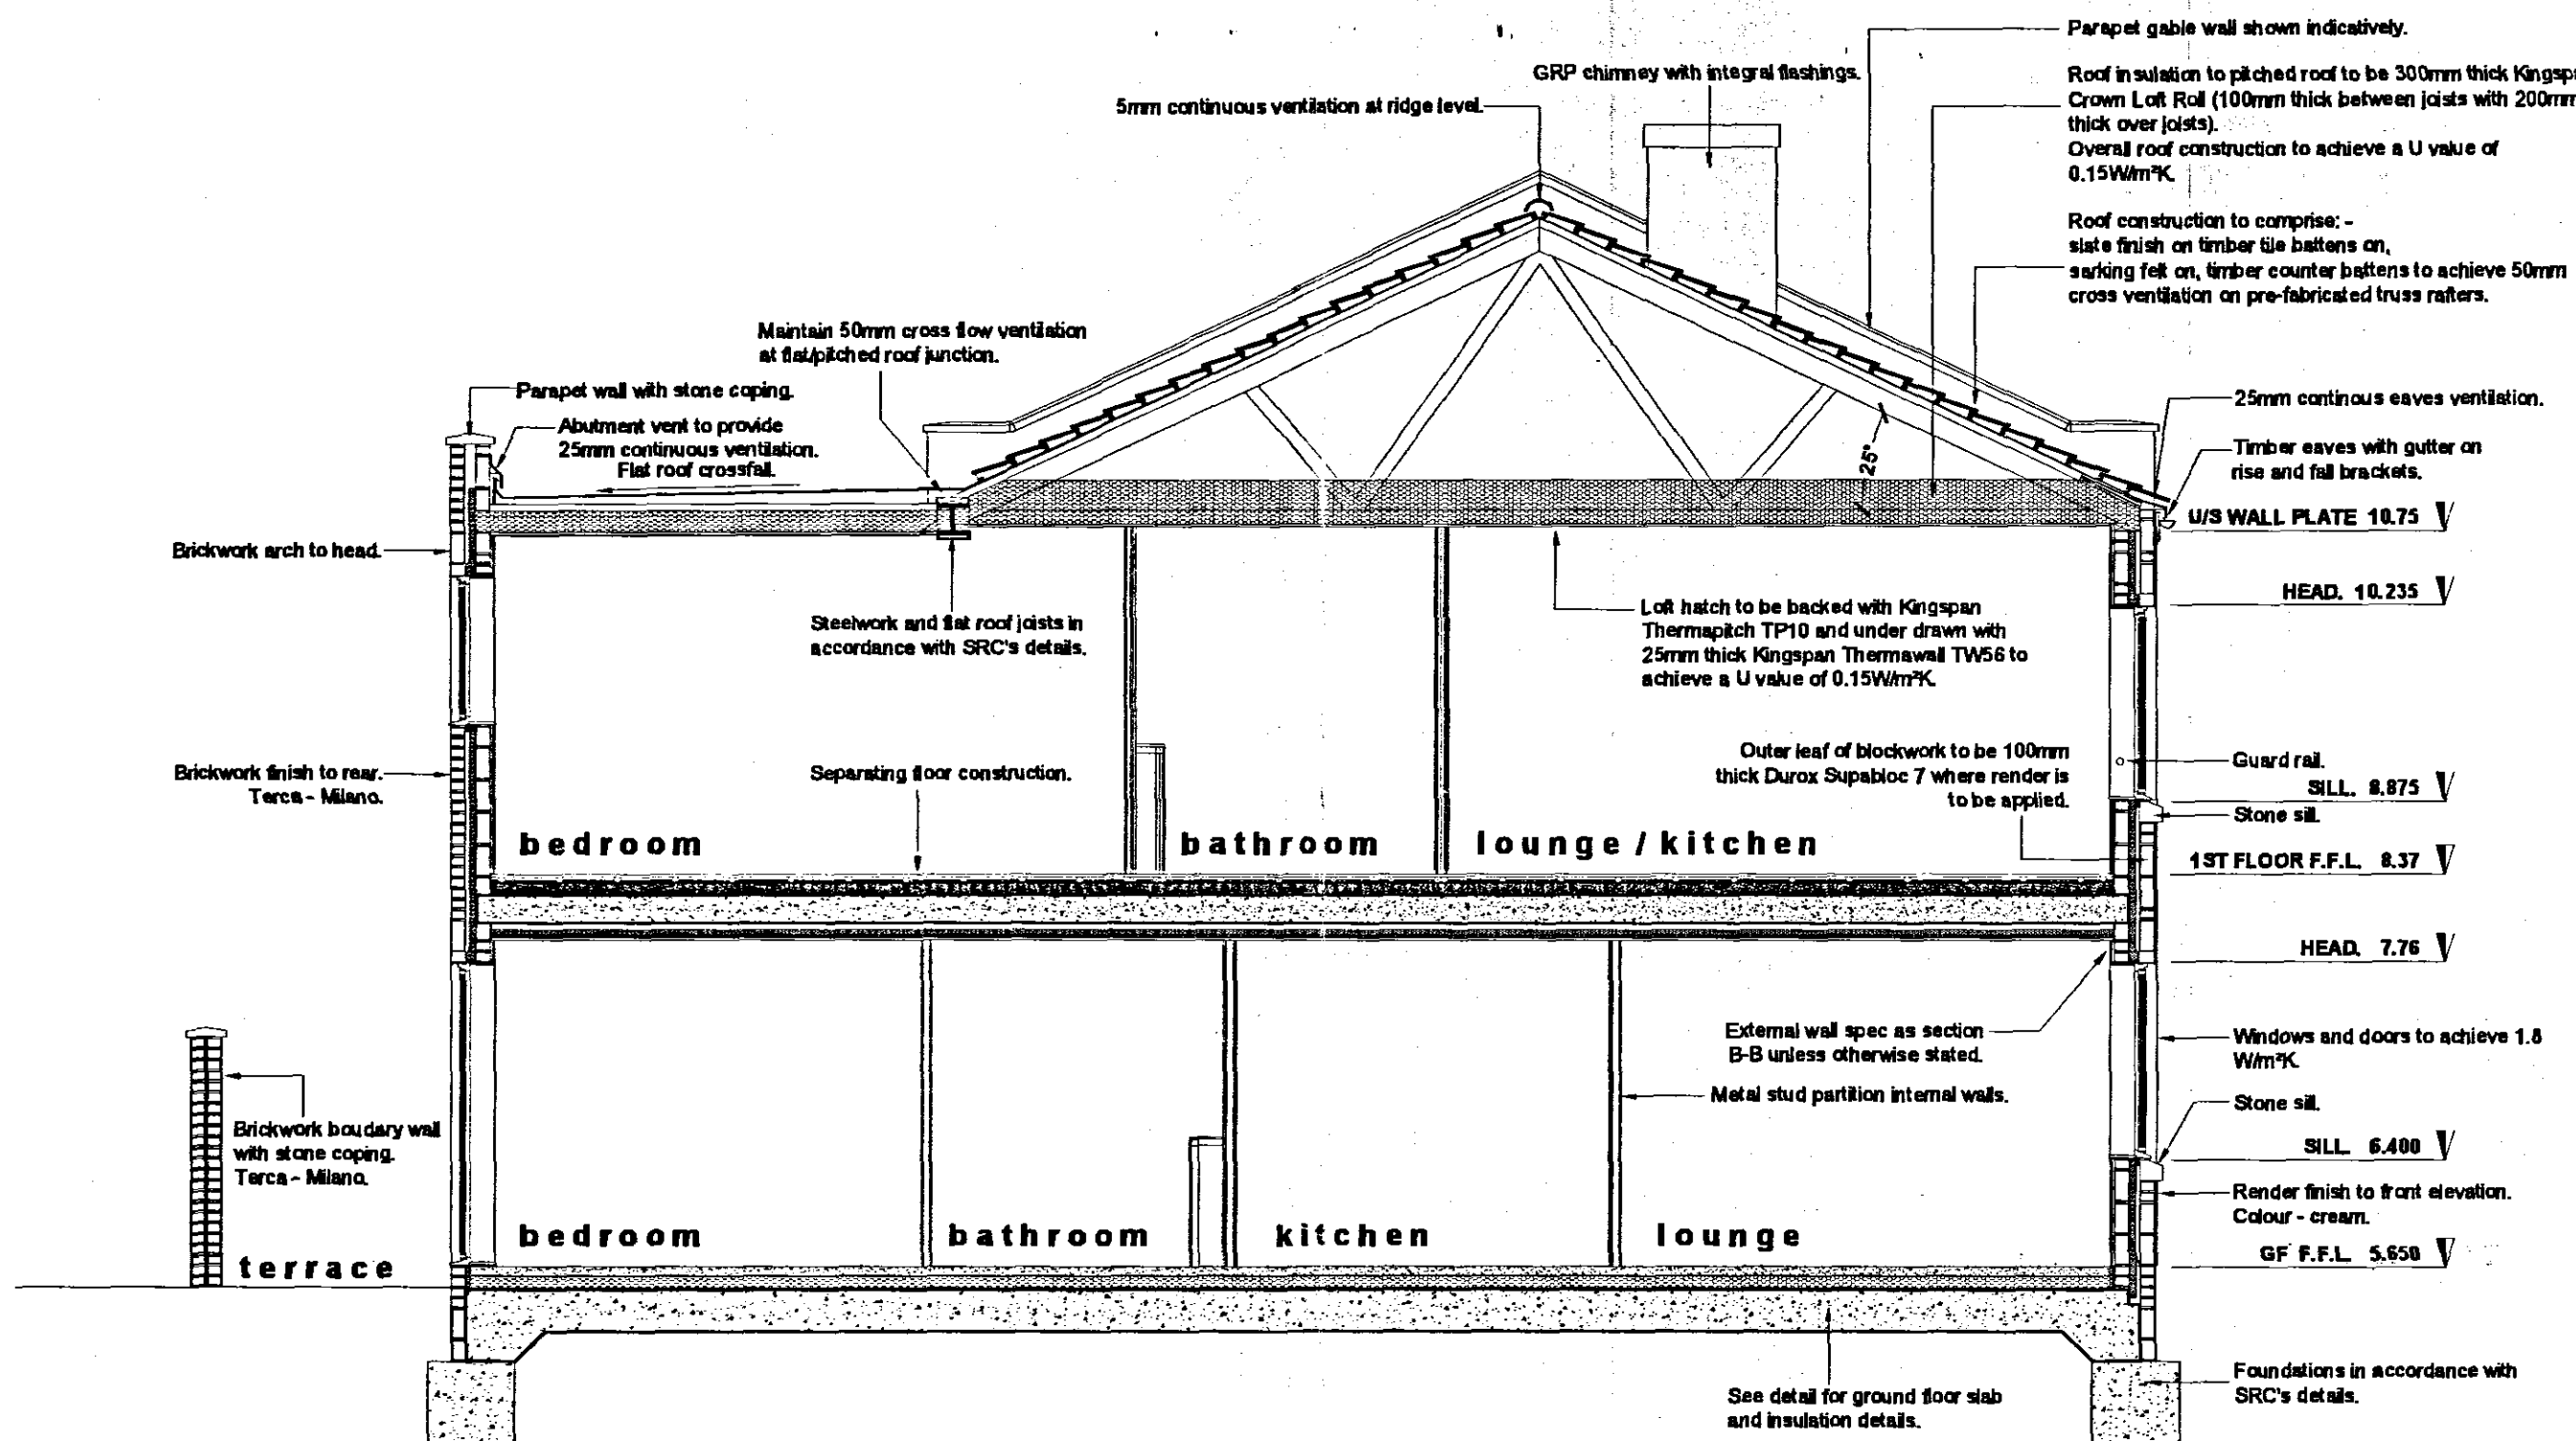

section a - a

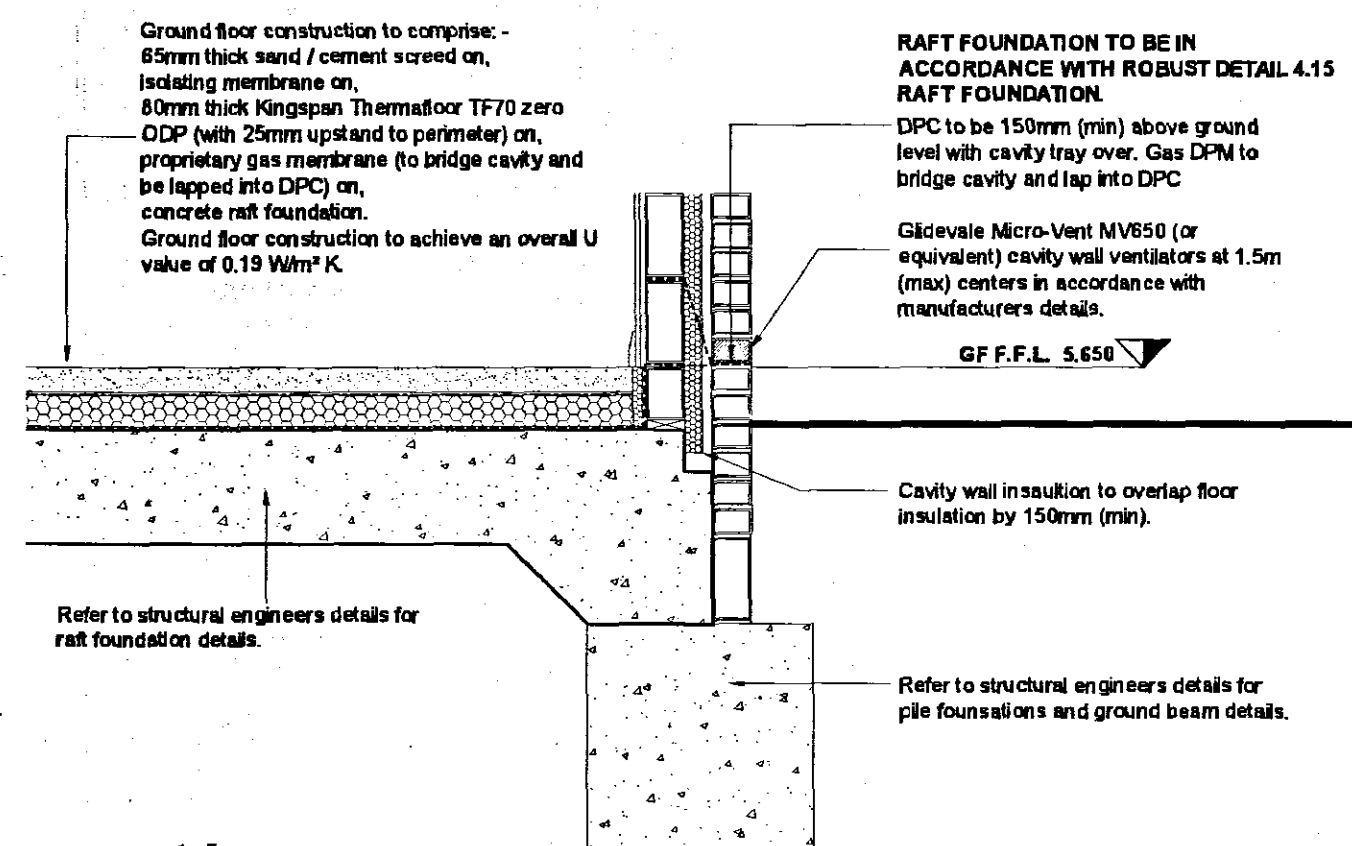

section a - a
raft foundation
detail

REV B BUILDING REGULATION ISSUE
GROUND FLOOR CONSTRUCTION AMENDED TO 0.19W/m²K 08.01.07
RCW
REV A BUILDING REGULATION ISSUE
DOOR AND WINDOWS U VALUE AMENDED. 12.12.08 RCW

Oglesby & Limb Ltd
Chartered Architects
and Building Surveyors
67 London Road
Newark, Notts
NG24 1RZ
Tel: 01636 702030
Fax: 01636 703740
e-mail: design@o-l-ltd.co.uk

Client:
DGM Properties Ltd

Project:
Proposed Residential Development
Double Street
Spalding.

Drawing Title:
Affordable Units
Section A-A & Window Details

BUILDING REGULATIONS ISSUE

Date: **December 2006** Scale: **1:50 1:20 1:5 @ A1**
Drawn by: **RCW** Checked by: **AJO**

Drawing Number: **A0619-401** Rev: **B**

DETERMINED
PLAN

PLANNING DEVELOPMENT
24 JAN 2007
Ref: 0115/07