


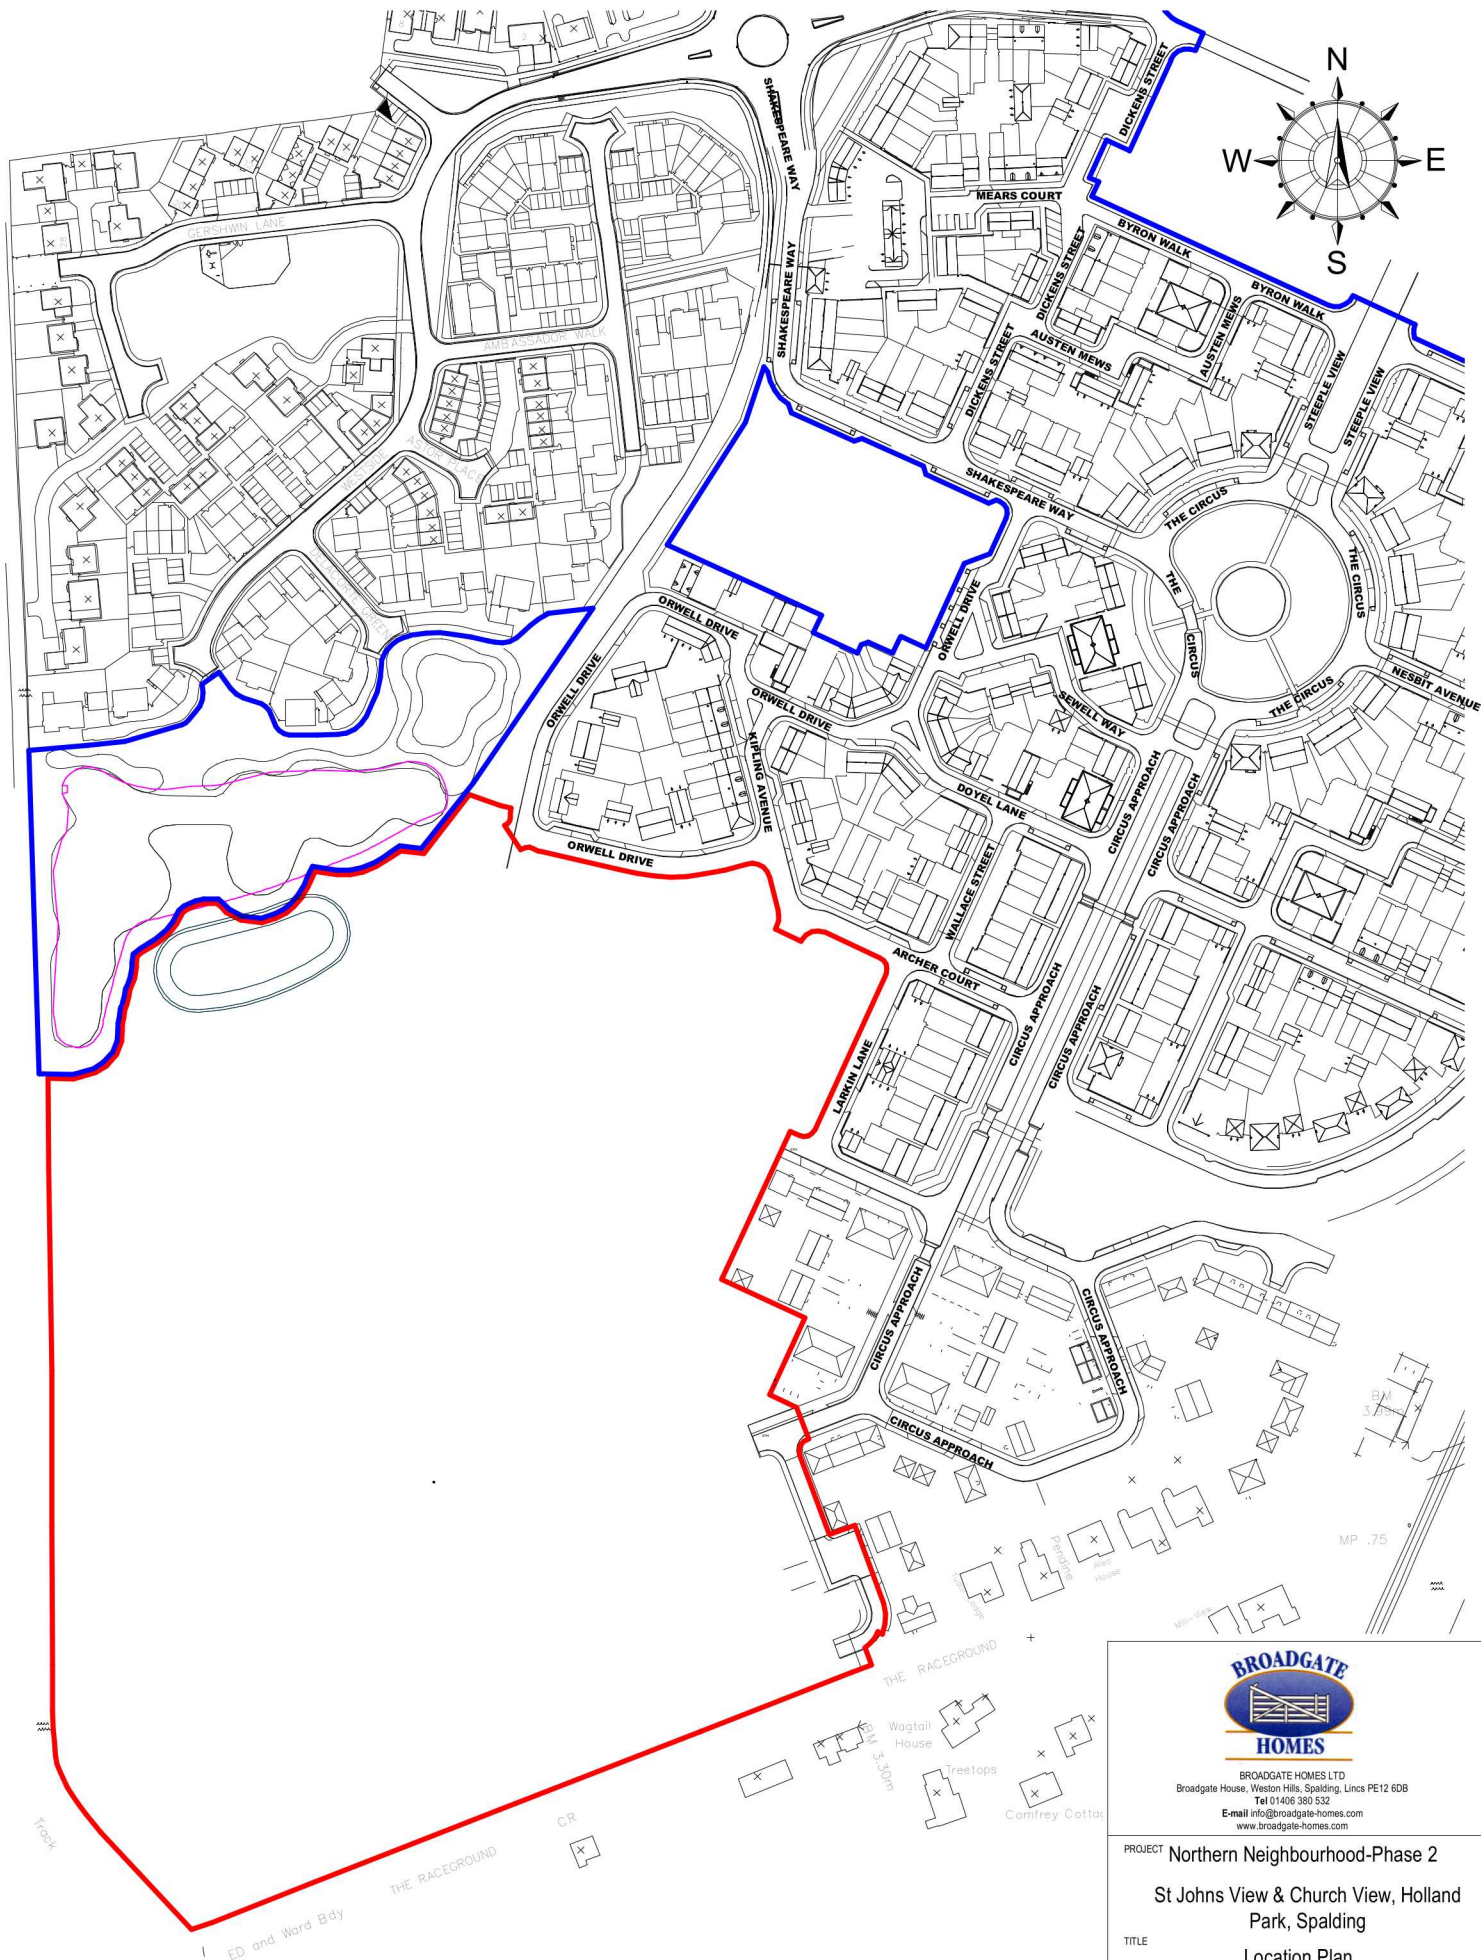

Location Plan1-2500

Site Area		
Name	Acres	Hectares
Application Area		



BROADGATE HOMES LTD
Broadgate House, Weston Hills, Spalding, Lincs PE12 6DB
Tel 01406 380 532
E-mail info@broadgate-homes.com
www.broadgate-homes.com

PROJECT Northern Neighbourhood-Phase 2

St Johns View & Church View, Holland
Park, Spalding

TITLE
Location Plan

DRAWN BY PM DATE Nov 2021

SCALE (@ A4) PROJECT NUMBER

1 : 2500 2101

DRAWING NUMBER

2101-RM-P2-LP

REV A

19/07/2022 13:43:11