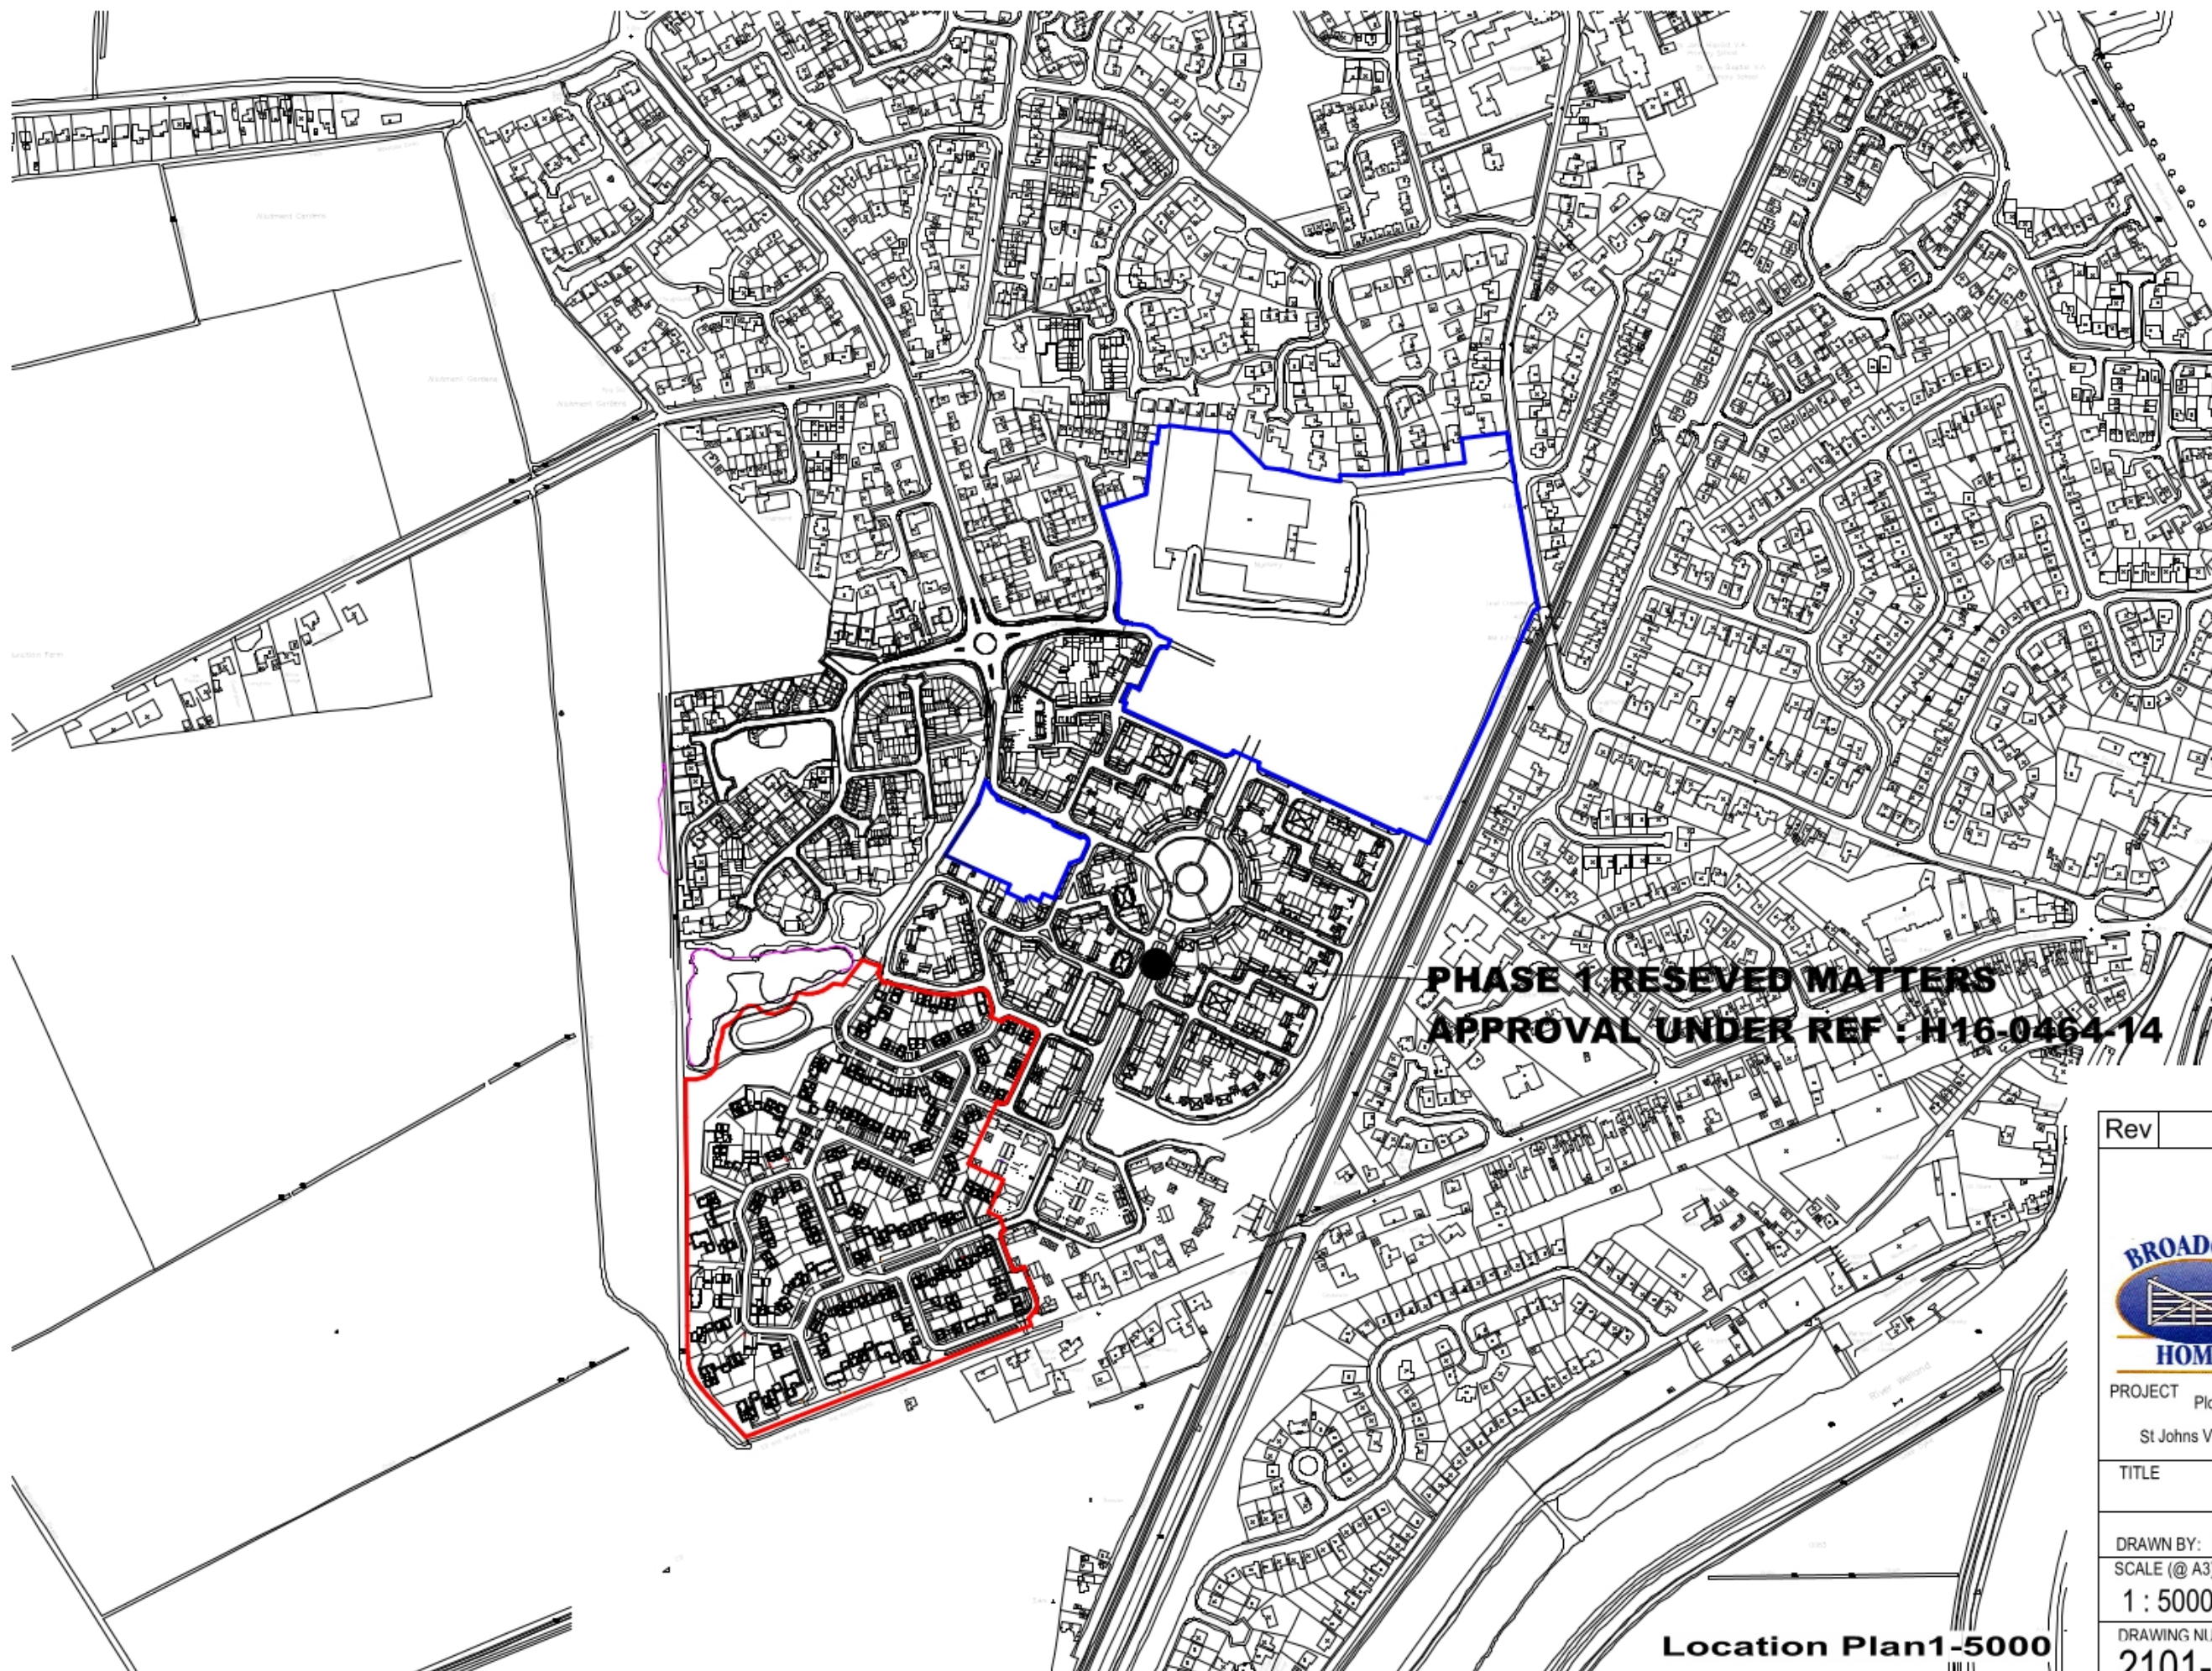


**PHASE 1 RESEVED MATTERS
APPROVAL UNDER REF : H16-0464-14**

Location Plan 1-5000

Rev	Description	Date
BROADGATE HOMES BROADGATE HOMES LTD Broadgate House, Weston Hills, Spalding, Lincs PE12 6DB Tel 01406 380 532 E-mail info@broadgate-homes.com www.broadgate-homes.com		
PROJECT PlotNorthern Neighbourhood-Phase 2 St Johns View & Church View, Holland Park, Spalding		
TITLE Location Plan with scheme insert		
DRAWN BY: PM		DATE: Dec 2021
SCALE (@ A3) 1 : 5000		PROJECT NUMBER 2101
DRAWING NUMBER 2101-RM-P2-LPSI		REV A

19/07/2022 14:40:40