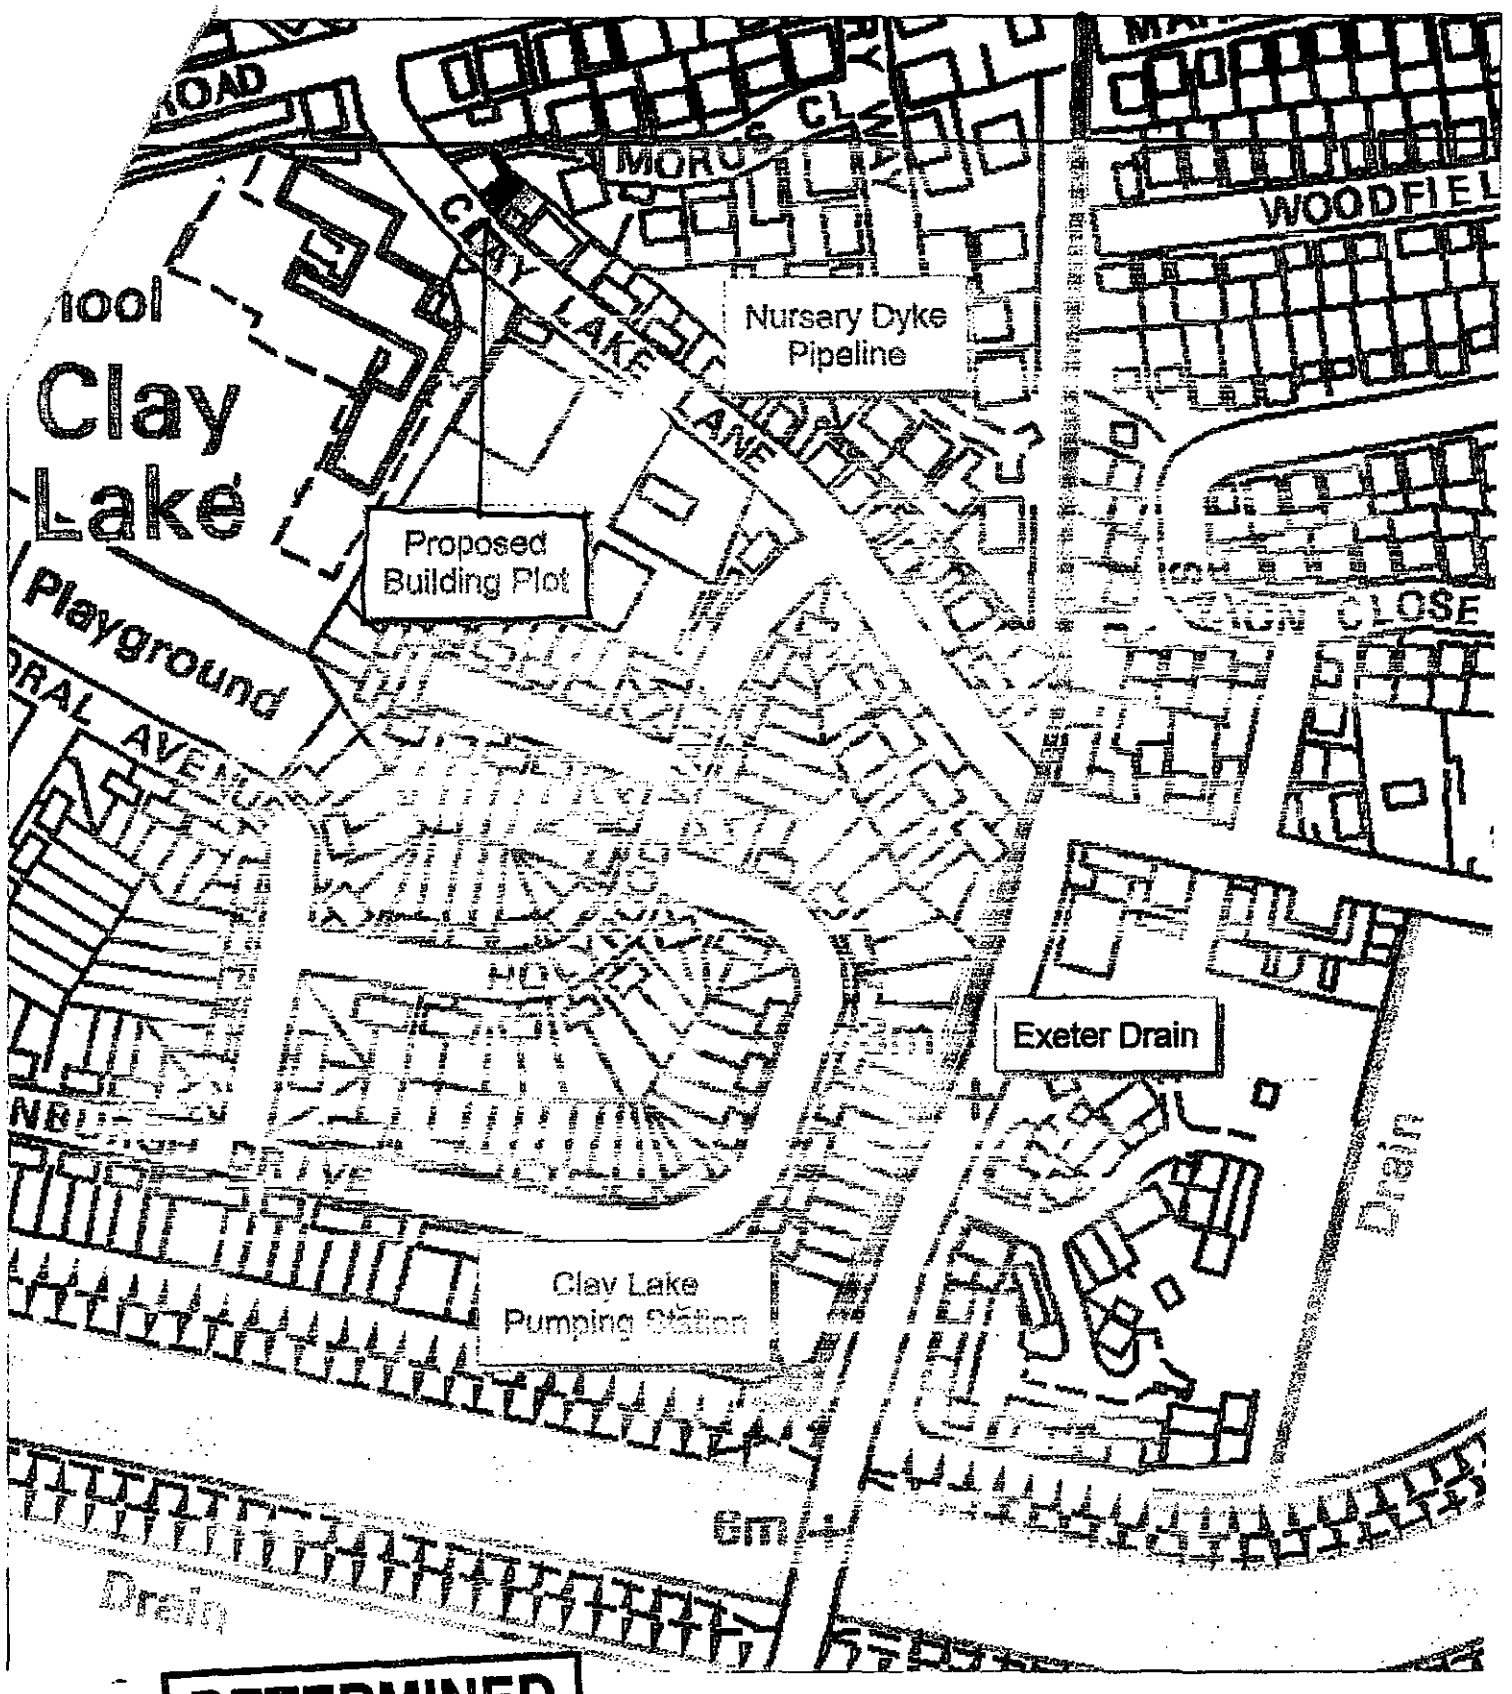
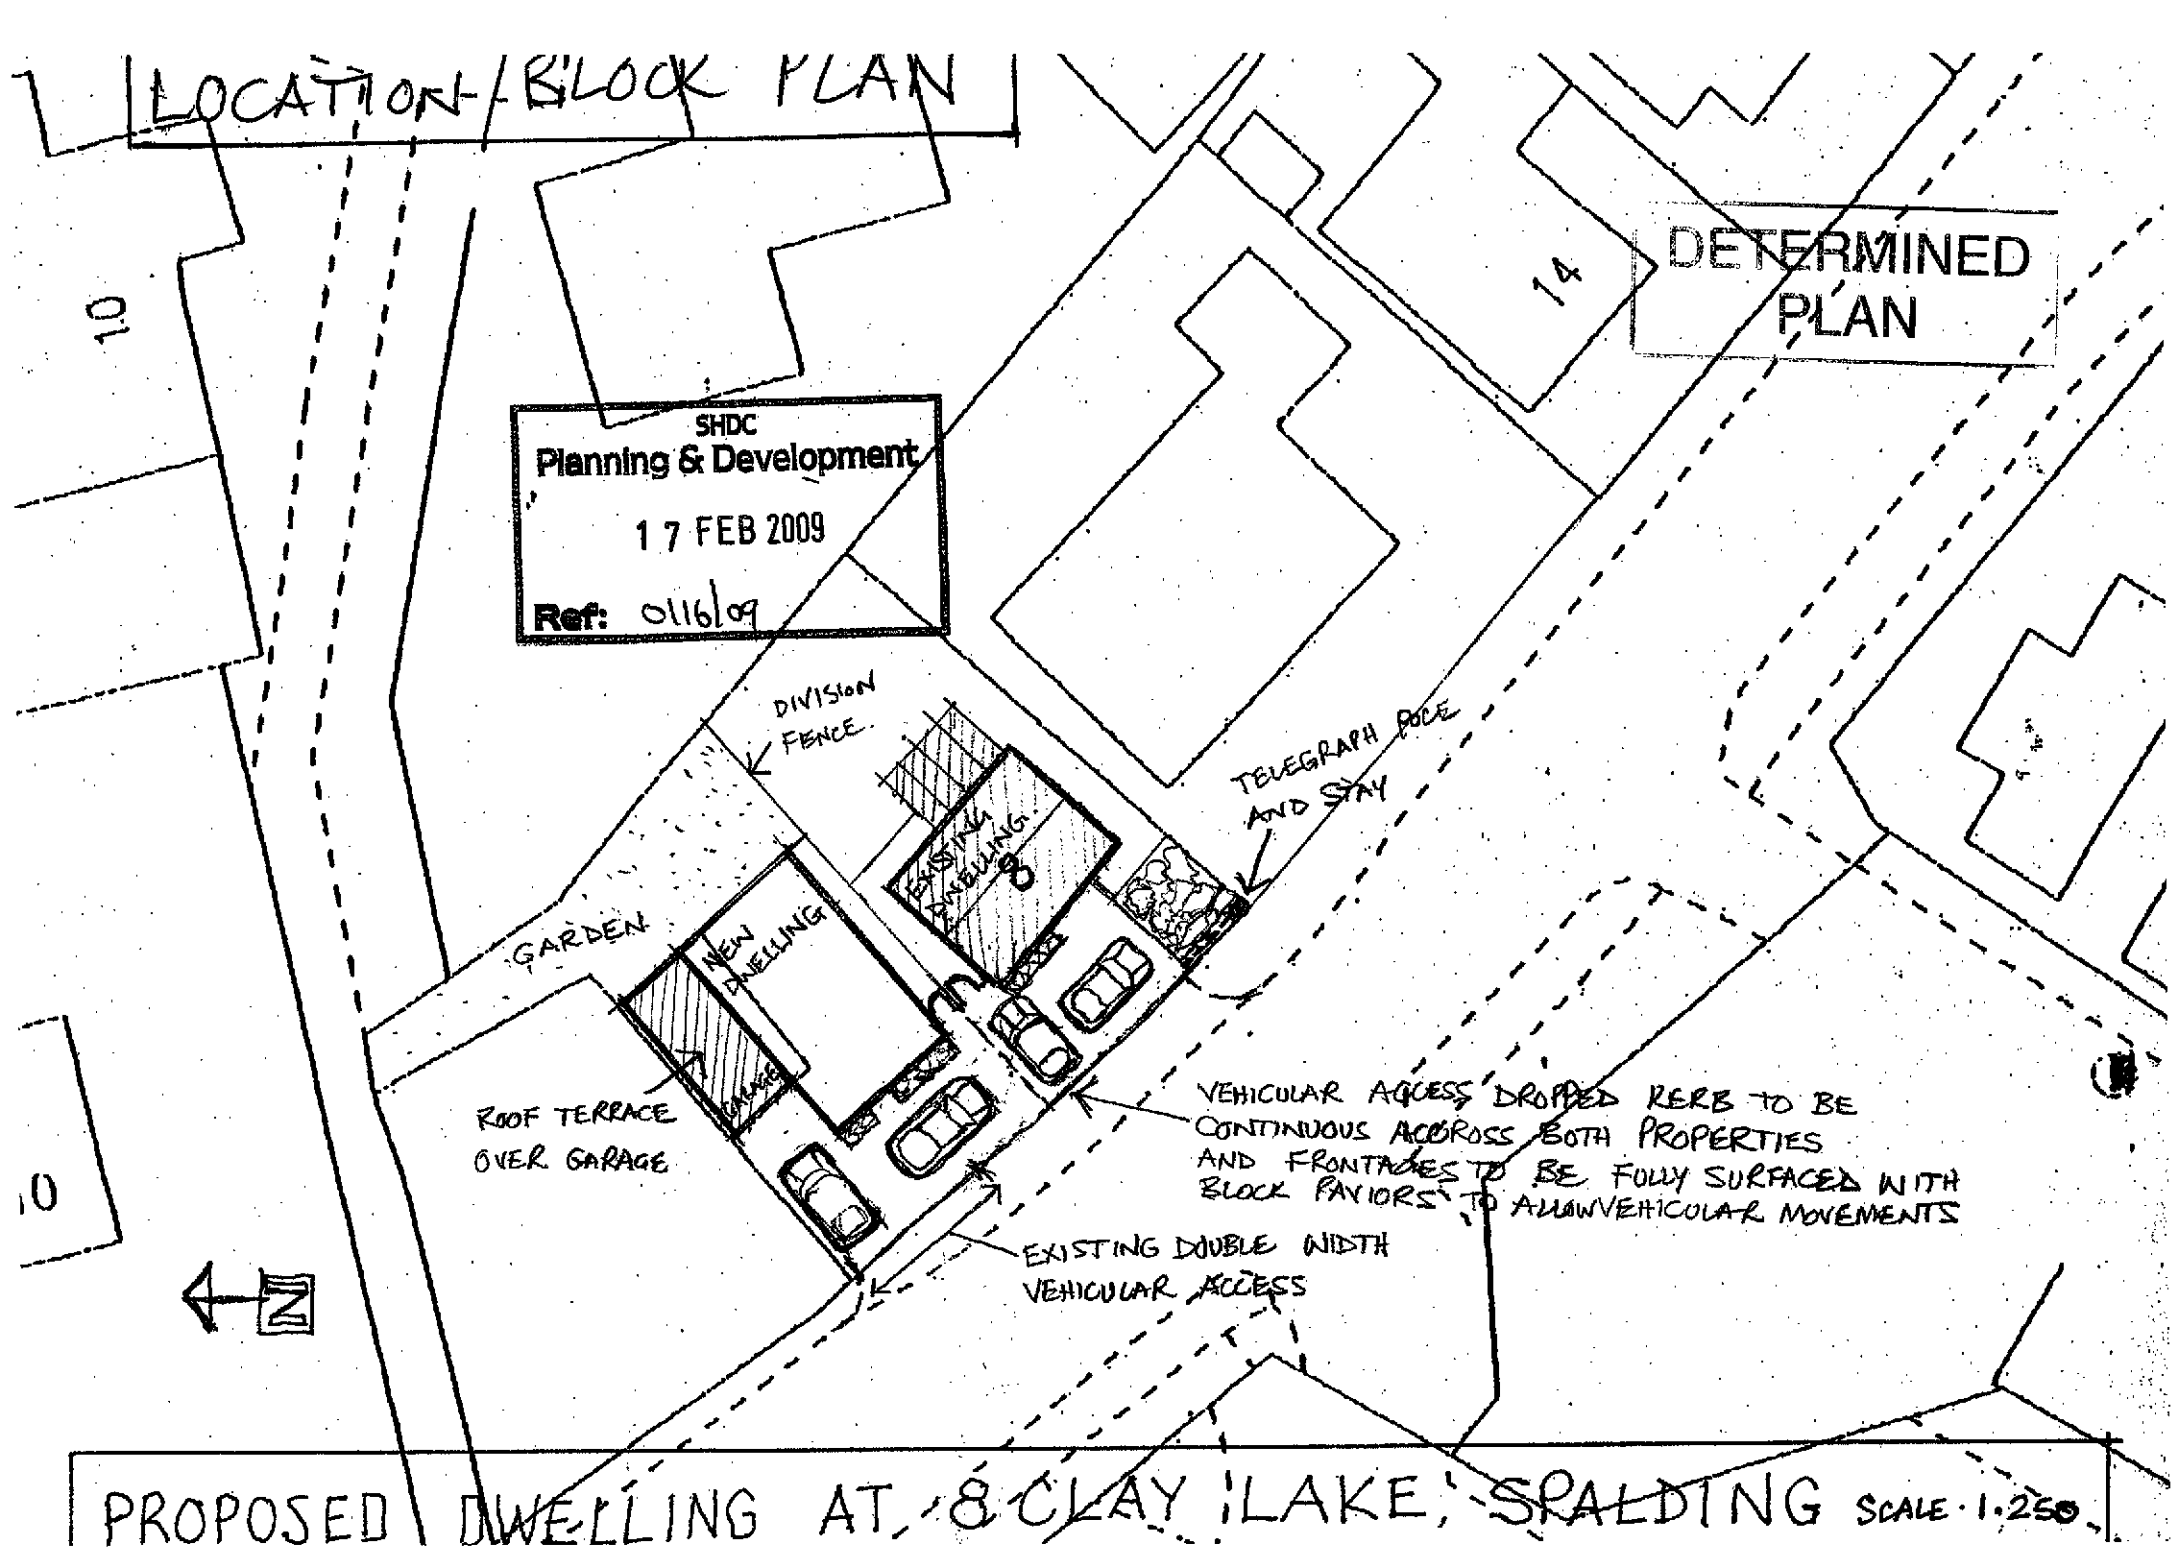


DETERMINED PLAN

LOCATION PLAN 1:2500

DWELLING ADJACENT TO
8 CLAY LAKE. SPALDING.

SHDC
Planning & Development
17 FEB 2009
Ref: 0116/09


LOCATION / BLOCK PLAN
10
14
DETERMINED PLAN
SHDC
Planning & Development
17 FEB 2009
Ref: 0116/09
DIVISION FENCE
TELEGRAPH POLE AND STAY
EXISTING DWELLING 8
NEW DWELLING
GARDEN
ROOF TERRACE OVER GARAGE
VEHICULAR ACCESS DROPPED KERB TO BE CONTINUOUS ACCROSS BOTH PROPERTIES AND FRONTAGES TO BE FULLY SURFACED WITH BLOCK PAVIORS TO ALLOW VEHICULAR MOVEMENTS
EXISTING DOUBLE WIDTH VEHICULAR ACCESS
N
PROPOSED DWELLING AT 8 CLAY LAKE, SPALDING SCALE 1:250

PROPOSED DWELLING ADJACENT TO 8 CLAY LAKE SPALDING

STREET SCENE.

SCALE · 1:250

DETERMINED PLAN

SHDC
Planning & Development
17 FEB 2009
Ref: 0116/09




SHDC
Planning & Development
17 FEB 2009
Ref: 0116/09


DETERMINED
PLAN

PROPOSED DWELLING ADJACENT TO 8 CLAY LAKE SPALDING


SCALE : 1:50 DECEMBER 2008 (REV. 02/09) #B.

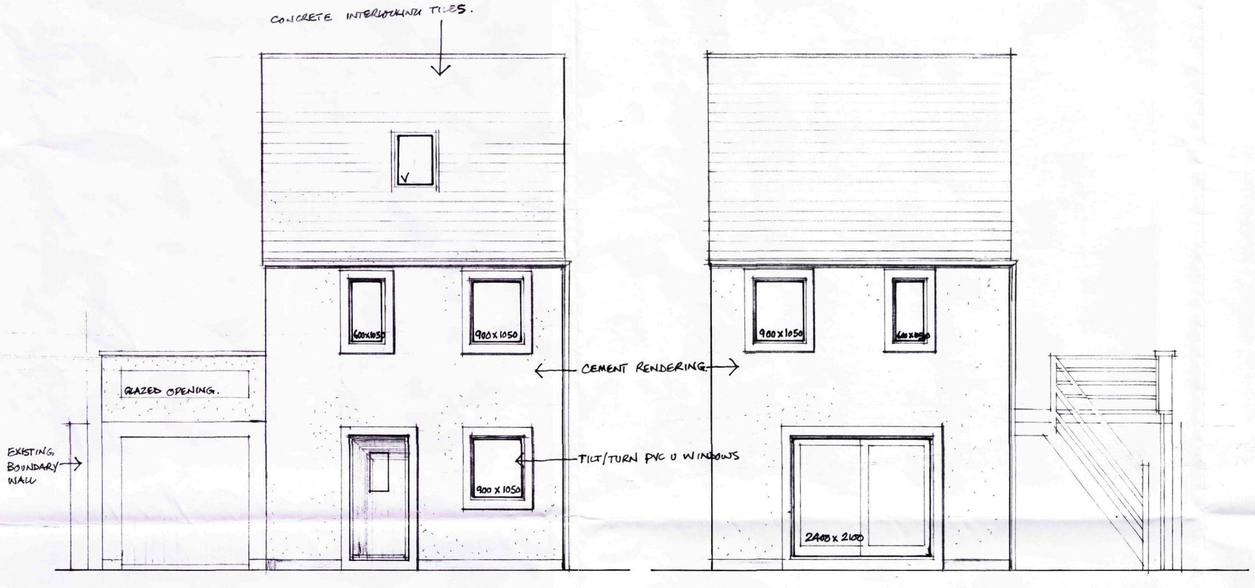


WEST EAST

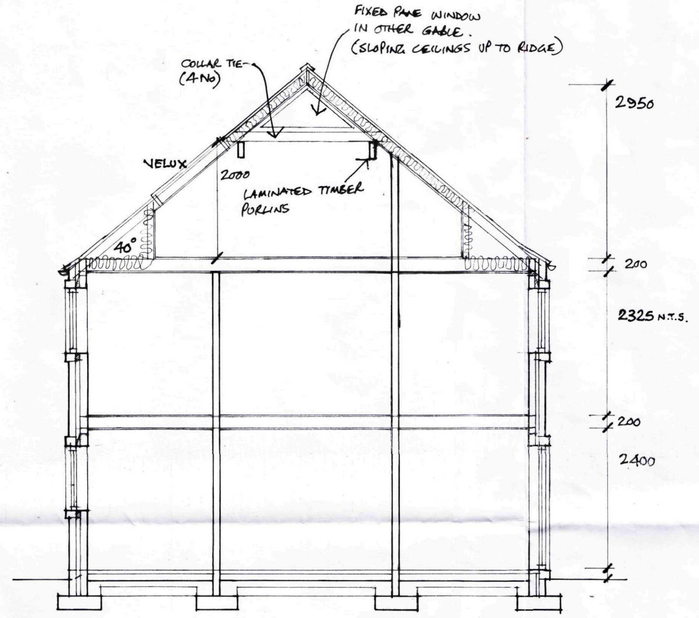


SECTION

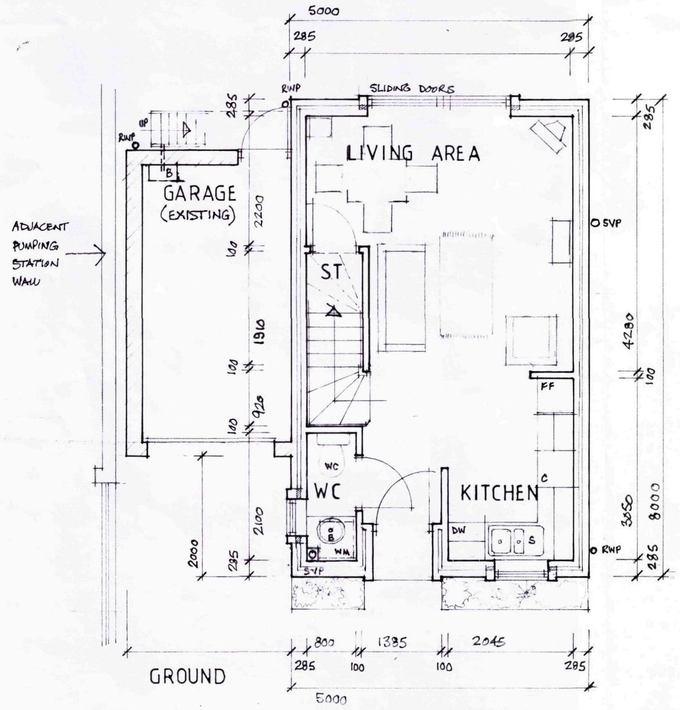


GROUND

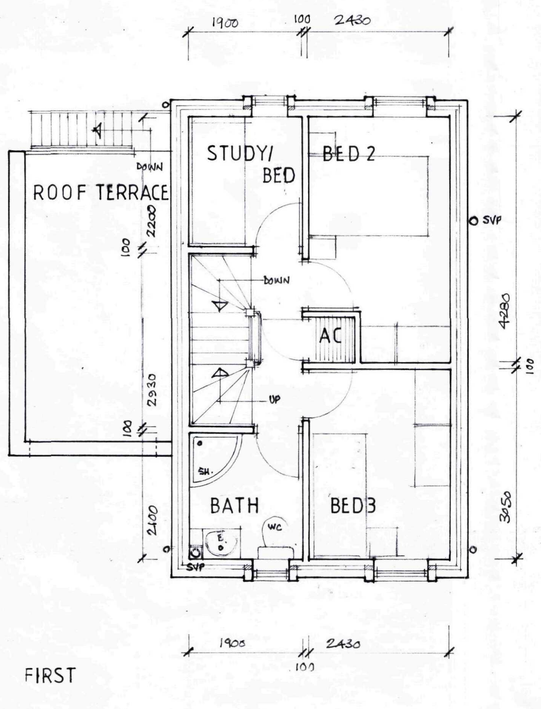


FIRST

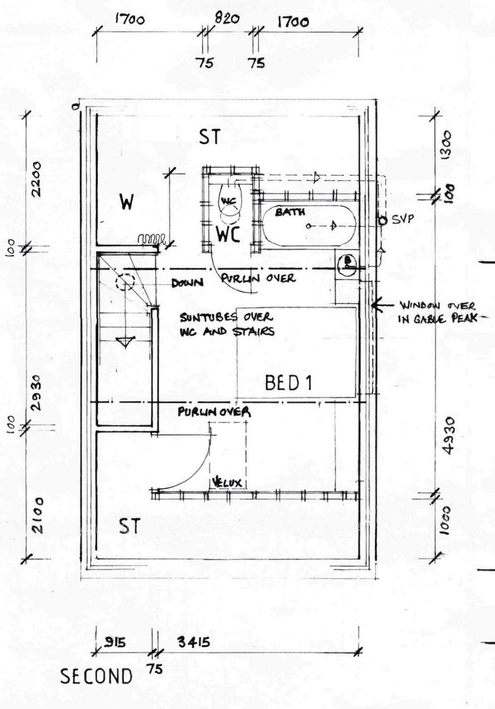

SECOND

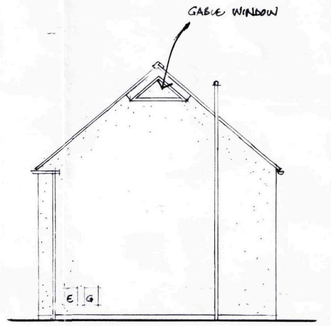

SOUTH 1:100

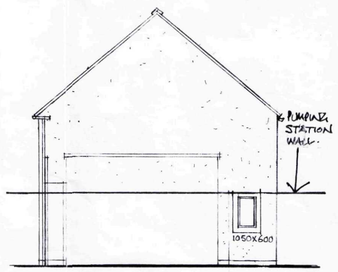

NORTH 1:100