| CATEGORY AND DEFINTION | |
|---|---|
| Trees unsuitable for retention | |
| Category U | Trees in such condition that they cannot realistically be retained as living trees in the current land use for longer than 10 years |
| Trees to be considered for retention | |
| Category A | Trees of high quality with an estimated remaining life expectancy of at least 40 years |
| Category B | Trees of moderate quality with an estimated remaining life expectancy of at least 20 years |
| Category C | Trees of low quality with an estimated remaining life expectancy of at least 10 years, or young trees with a stem diameter below 150mm |

"The original of this drawing was produced in colour - a monochrome copy should not be relied upon"

The position, condition, and dimensions of the trees are based on a site survey undertaken on 20/03/13


| Rev: | Date: | By: | Revisions: |
|---|---|---|---|
| - | 04/04/14 | KFJ | Based on Cooper Architecture Design Drawing 1303-06-12 |


Scale 1:500

0m 5m 10m 15m 20m 25m

0m 2m 4m 6m 8m 10m

Scale 1:200

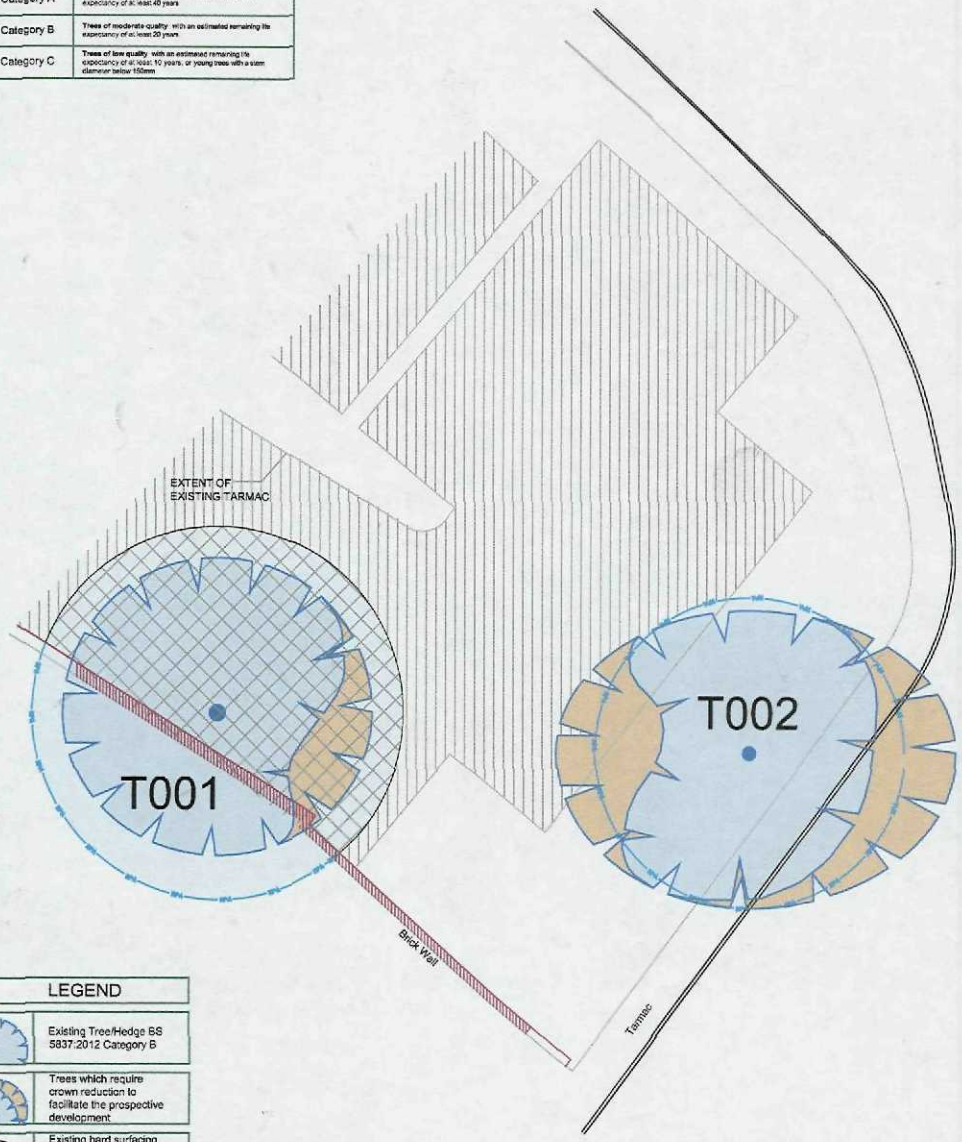

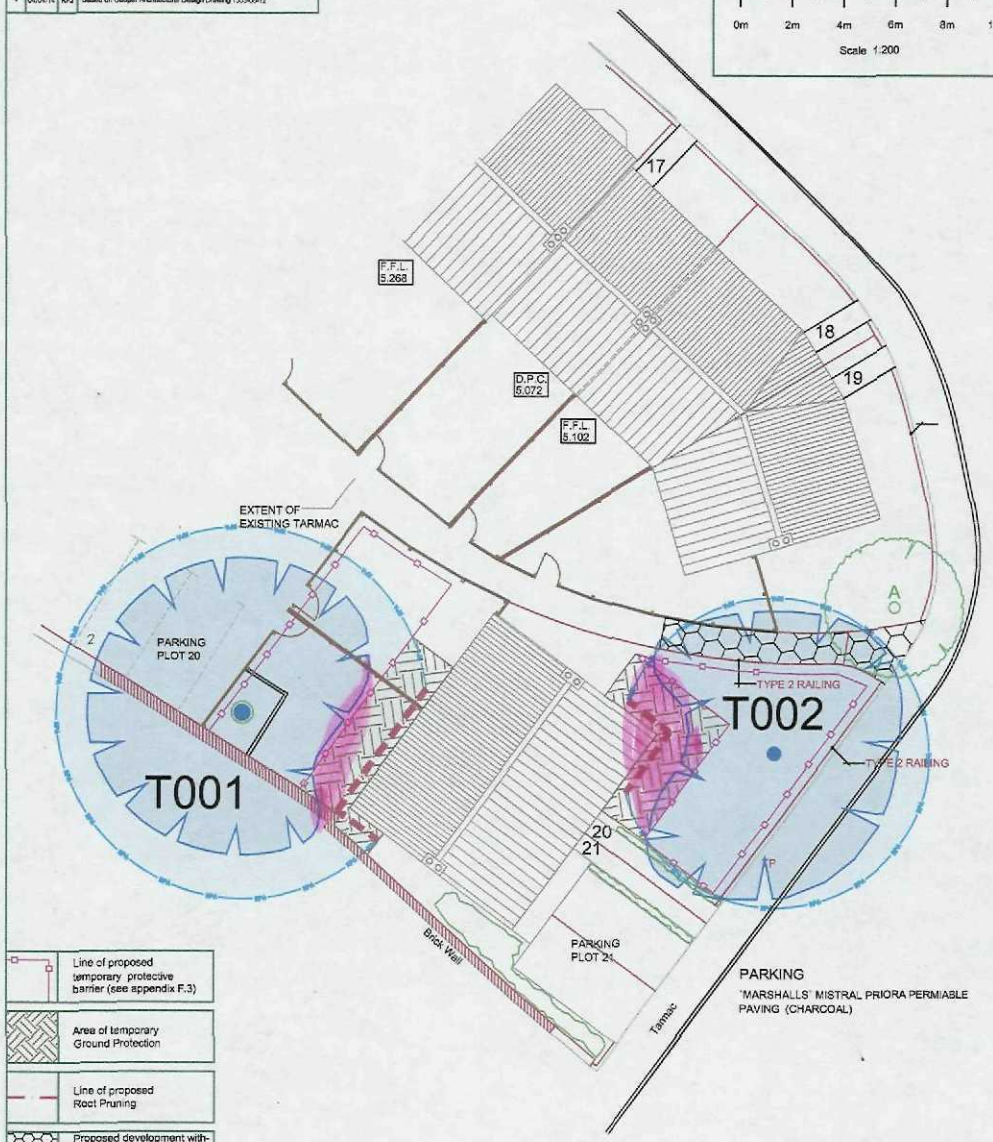
| LEGEND | |
|---|---|
| | Existing Tree/Hedge BS 5837:2012 Category B |
| | Trees which require crown reduction to facilitate the prospective development |
| | Existing hard surfacing within the Root Protection Area to be lifted by hand/top dressed as required |
| | Line of proposed temporary protective barrier (see appendix F.3) |
| | Area of temporary Ground Protection |
| | Line of proposed Root Pruning |
| | Proposed development within & close to the RPA to be constructed following the 'No Dig' Specification |

Do Not Scale

HAYDEN'S Arboricultural Consultants

5 Moseleys Farm Business Centre
Fornham All Saints
Bury St Edmunds
Suffolk, IP28 6JY
Tel: 01284 755391
Mobile: 07850 167400
Twitter: @treesurveyors
Email: info@treesurveys.co.uk
Web Page: www.treesurveys.co.uk

©HAYDEN'S 2014

| Client: | Drawing No: | Drawing Title: | Date: | Scale: @ A3 |
|---|---|---|---|---|
| Mr. John Cooper | 4054-D | TS & AIA | 04/04/14 | 1:200 |
| **Site:** | **CAD File Ref:** | **Drawn By:** | **Checked By:** | **REV:** |
| Govenment House, High Street, Spalding, Lincolnshire | Cli/Pro/4054-D | KFJ | SB | - |