
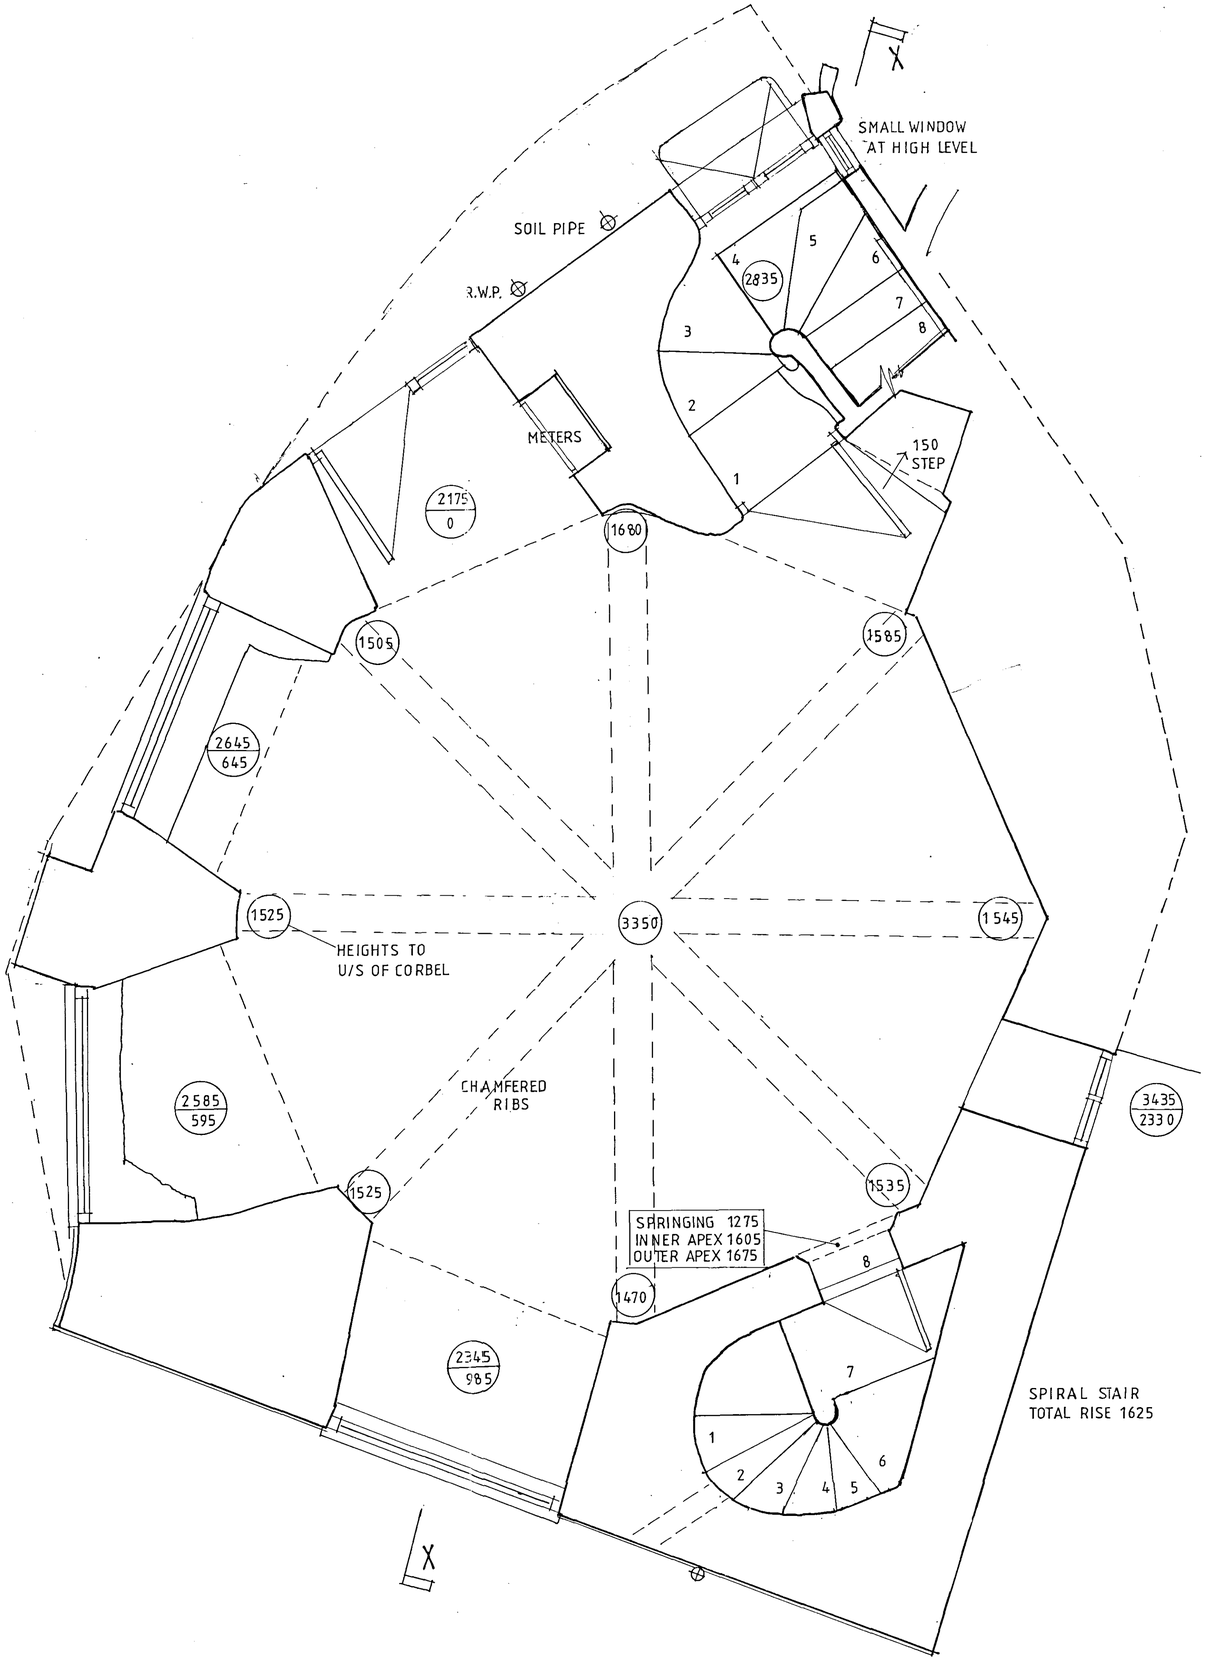


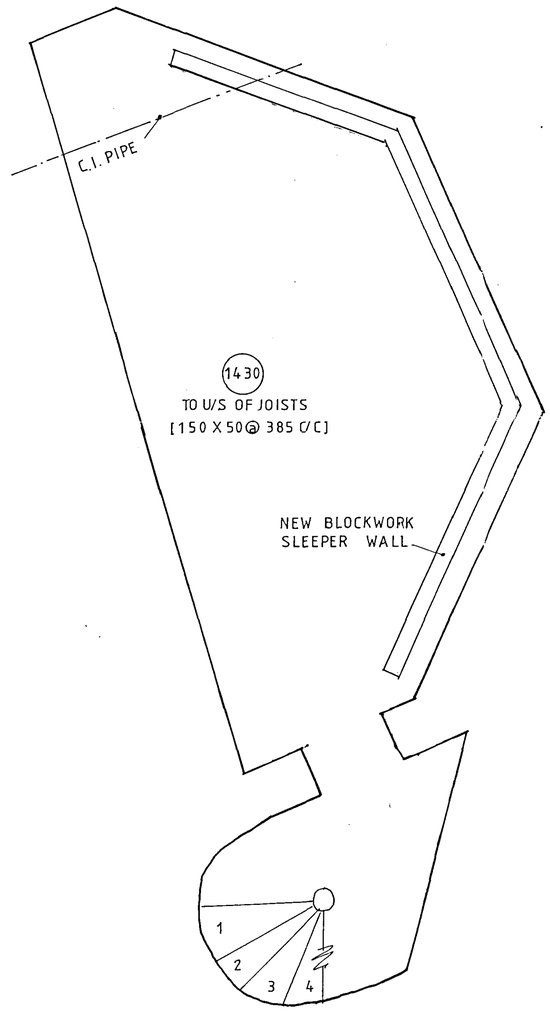

DETERMINED PLAN
Ref 0119/04

The copyright of this drawing is retained by the Architects. It is not to be reproduced without permission.
All levels and dimensions to be checked on site by general contractor before work is put in hand.

client
RODI PROPERTY COMPANY LIMITED.

job
THE PRIOR'S OVEN SPALDING.

drawing
GROUND FLOOR & BASEMENT PLANS

D B Lawrence & Associates
Architects

30 Handley Street
Sleaford
Lincs
NG34 7TQ

Tel: 01529 302541
Fax: 01529 413960
Email: dbla@eliteuk.net

date	drawn	checked	scale
DEC '03	JLA		1:20

drawing no.
R139.01