
Rev	Date	Description	Drawn

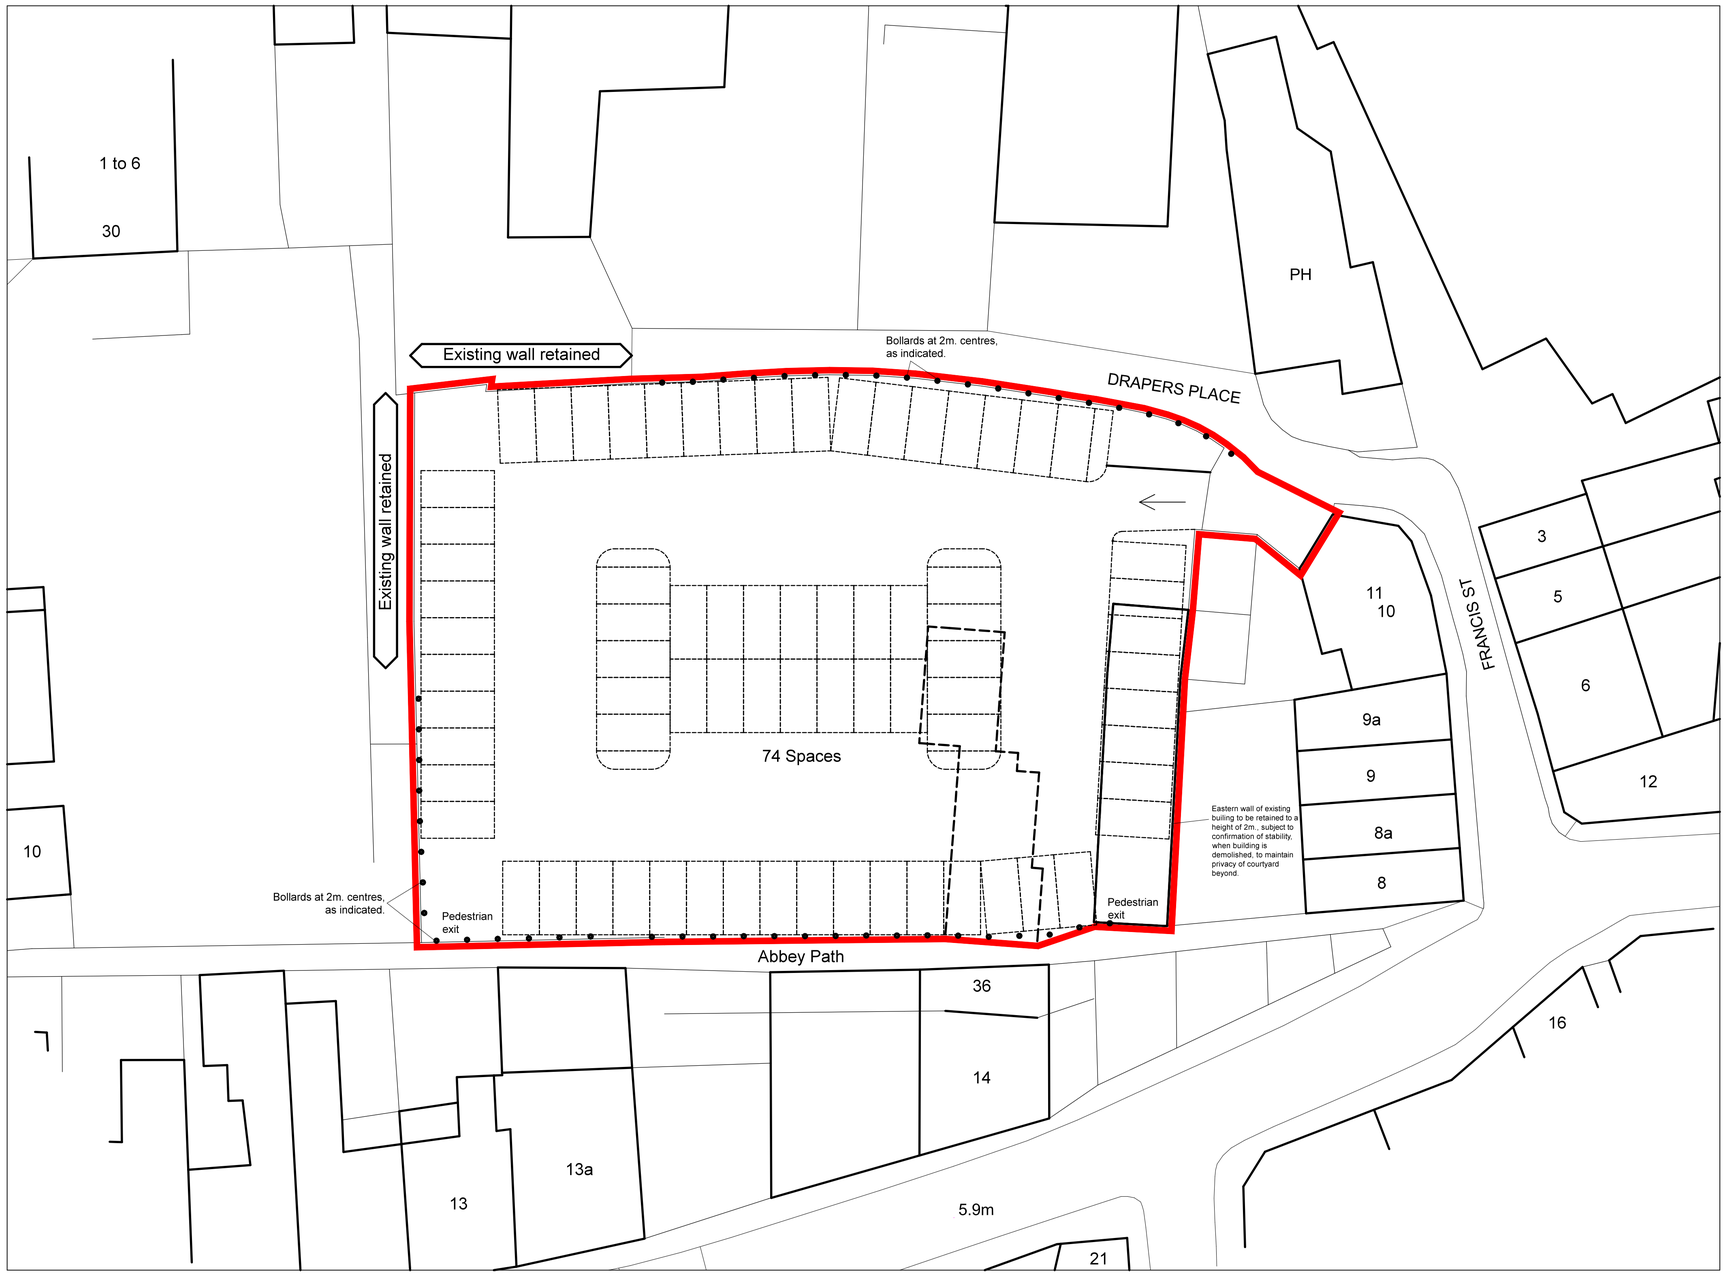

DRAFT

SENSUS
www.sensusarchitecture.co.uk
tel. 01485 211224
email: info@sensusarchitecture.co.uk

Client: Lincolnshire Trading and Management Limited

Project: Drapers Place
Spalding

Drawing: Proposed Parking Layout

Drawn:	HKM/MAS
Date:	January 2020
Scale:	1:200 @ A1

Drawing No. 20001-001-02

Rev. A