

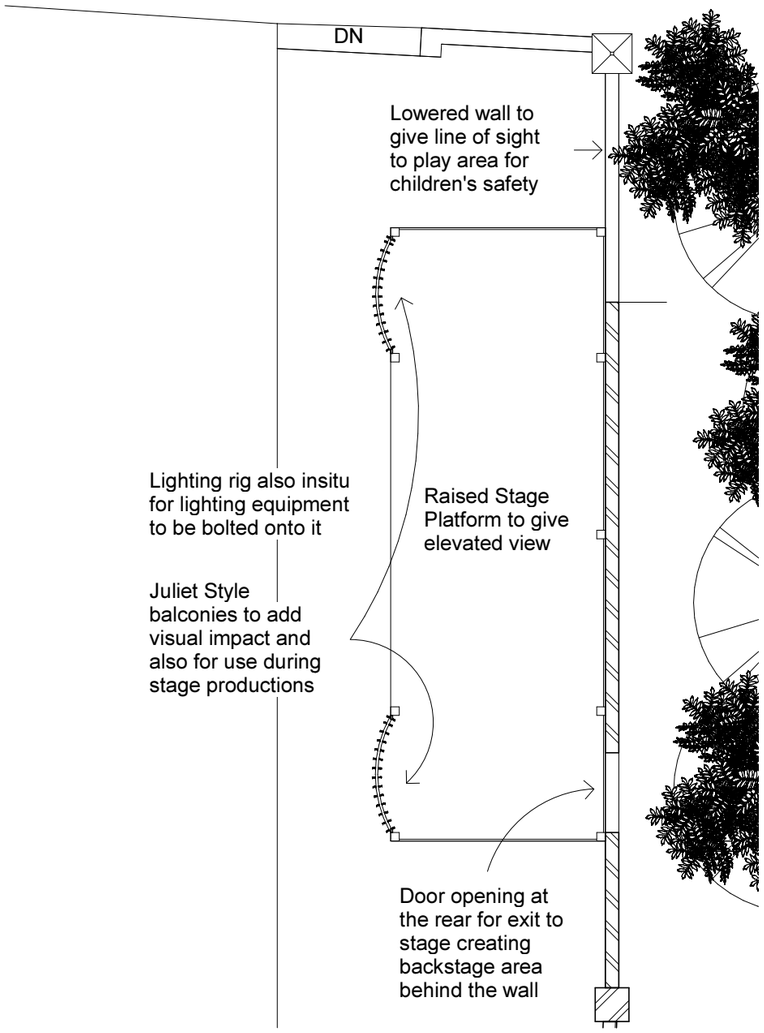


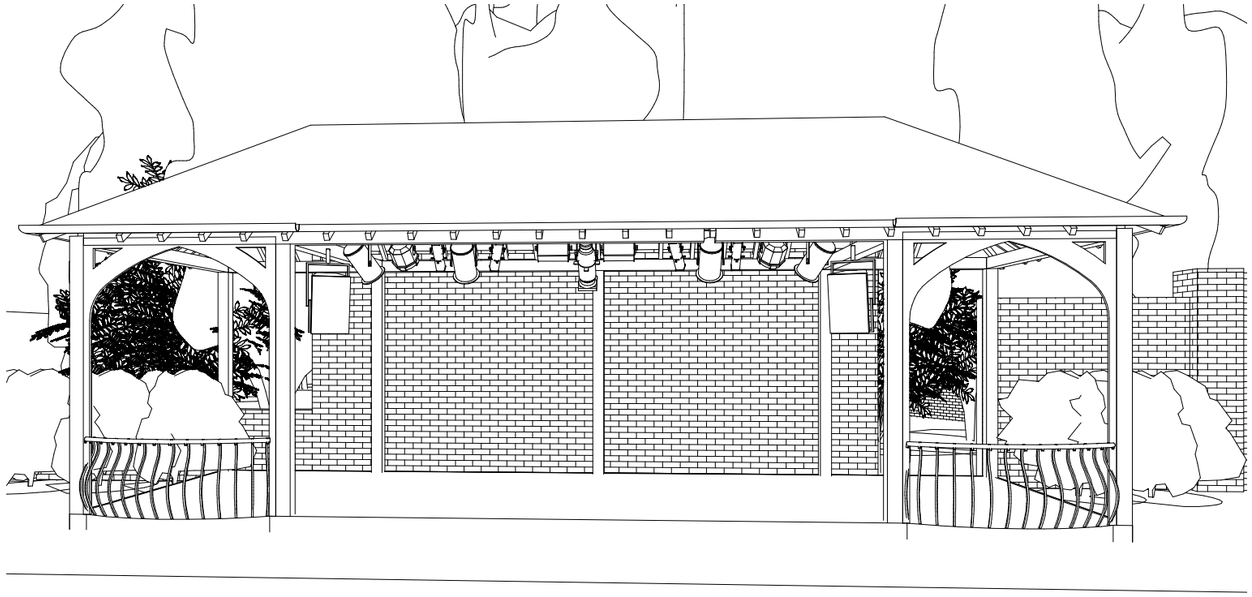

View of Pavilion

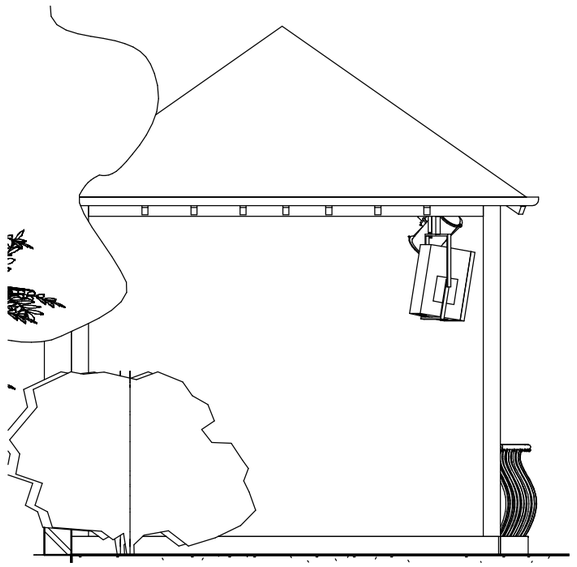

North Elevation

1 : 50



The design of the pavilion is to be versatile so that it is suitable for both small scale performing arts productions and musical events as it is the intention for these to be a regular feature. We thus included a wide and spacious front opening that would give an uninterupted view of the actors on stage. The two side frames incorporate the 4 centered arch design which is clearly seen all around the Hall, these provide a visual stimulus for audiences and for visitors to the Hall. The Juliet style balconies contribute to the theatrical stage set. The Pavilion is a timber frame structure with timber shake roof tiles.

Copyright of this drawing is reserved by **GadARCH DESIGN** and issued on the condition that it is not copied, reproduced or disclosed to any third party either wholly or in part without the consent in writing of **GadARCH DESIGN**.
The contractor must verify all dimensions on site before making shop drawings or commencing work of any kind. No dimensions to be scaled from this drawing.

GadARCH DESIGN SERVICES LTD
DESIGNING FOR LIFE

REV	Description	Date

PROJECT
Ayscoughfee Hall Pavilion and Aviary

SHEET
Pavilion Plan and Elevations


CLIENT
SHDC

Date	Drawn by	STATUS
13/01/14	JH	PLANNING

Project number	Scale (@ A3)
14-018	As indicated

DRAWING NUMBER	REV
14-018-AYP-001	

Copyright of this drawing is reserved by **GadARCH DESIGN** and issued on the condition that it is not copied, reproduced or disclosed to any third party either wholly or in part without the consent in writing of **GadARCH DESIGN**.
The contractor must verify all dimensions on site before making shop drawings or commencing work of any kind. No dimensions to be scaled from this drawing.

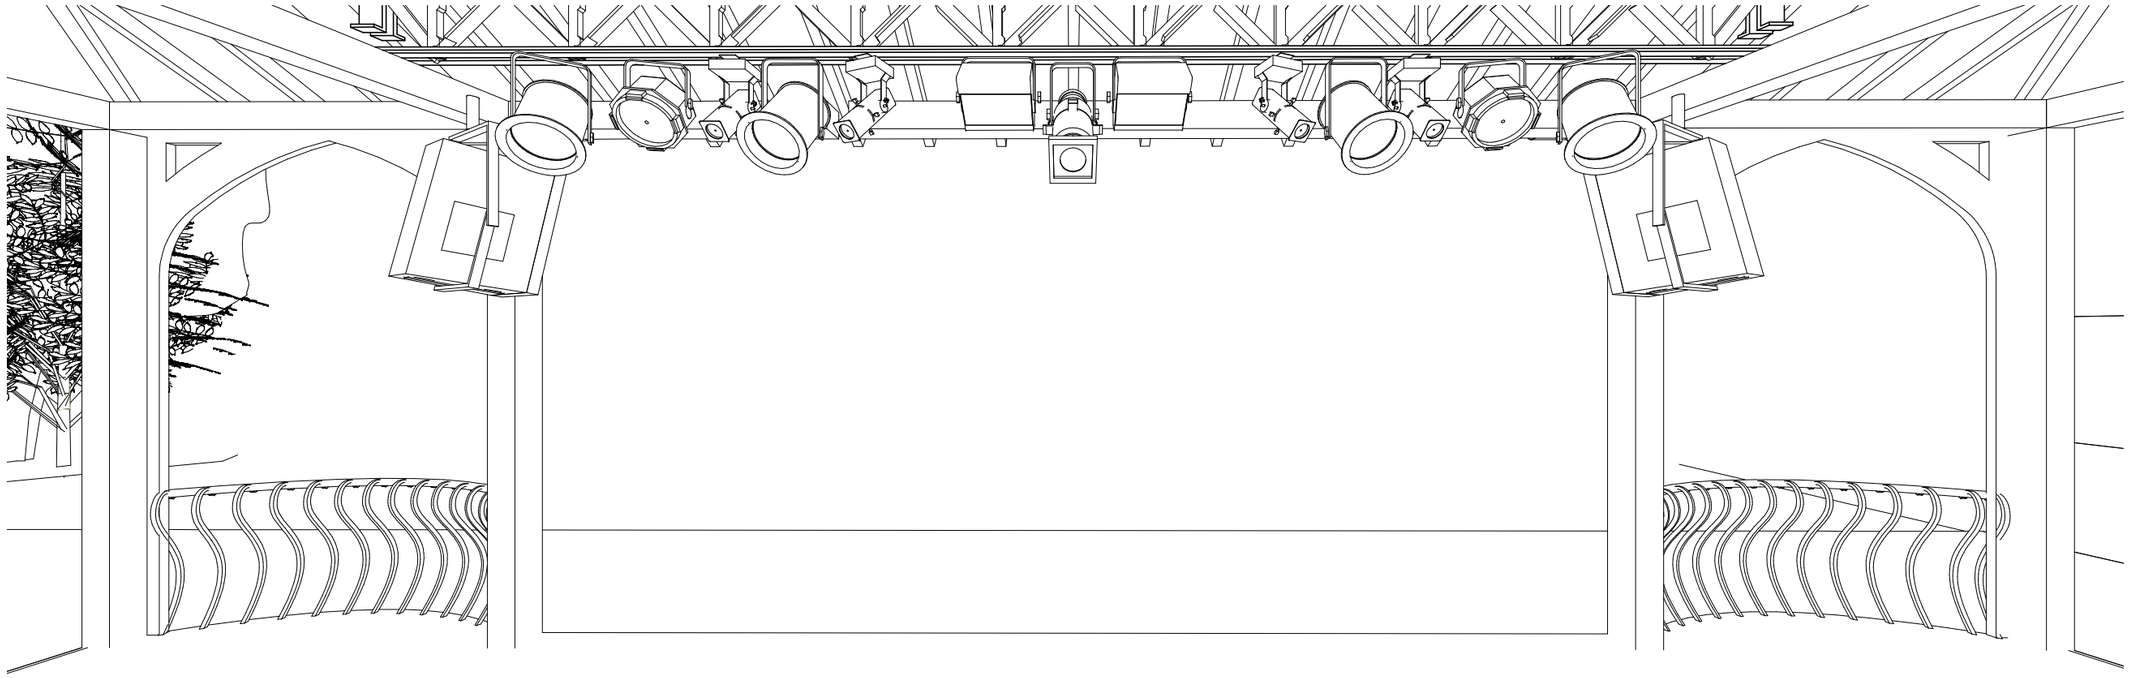

Center Stage

GadARCH DESIGN SERVICES LTD
DESIGNING FOR LIFE

REV	Description	Date

PROJECT
Ayscoughfee Hall Pavilion and Aviary


SHEET
Center Stage Line Visual


CLIENT
SHDC

Date	Drawn by	STATUS
13/01/14	Author	PLANNING

Project number	Scale (@ A3)
14-018	

DRAWING NUMBER	REV
14-018-AYP-002	

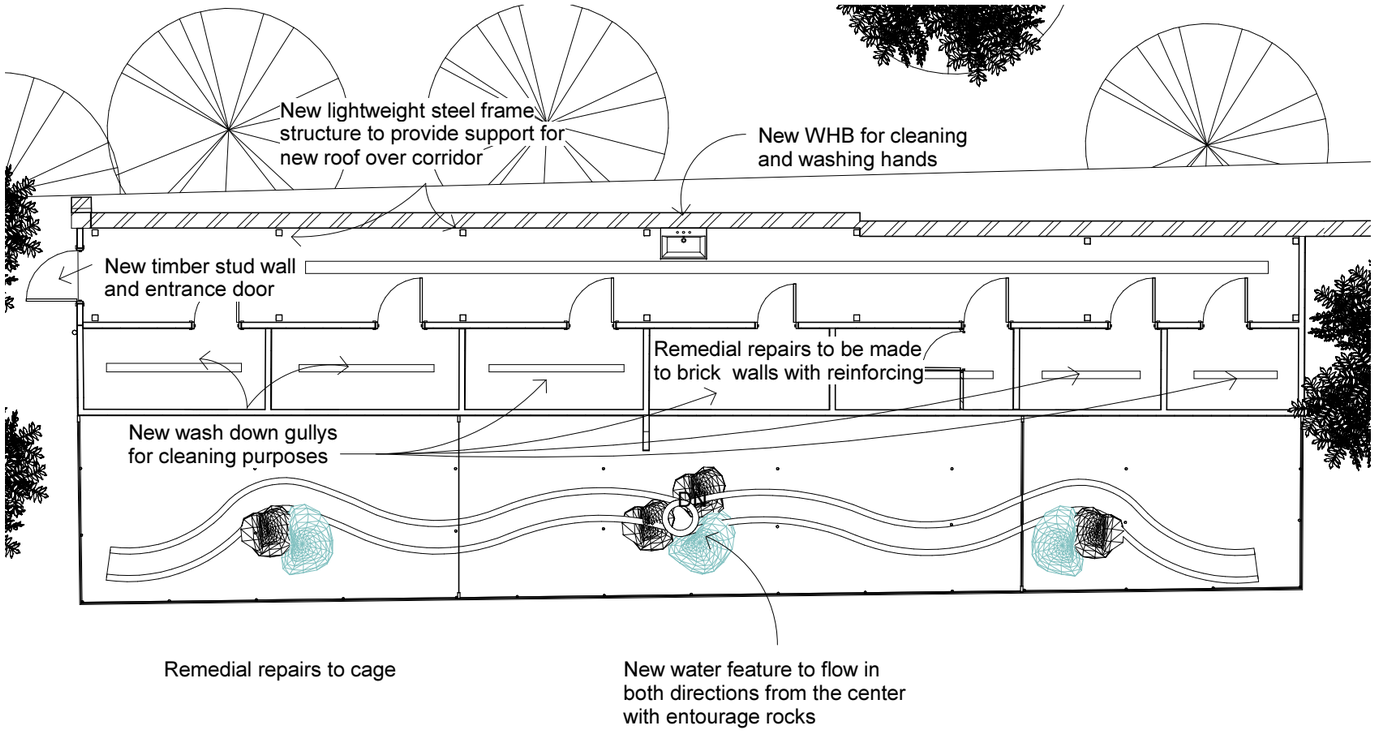


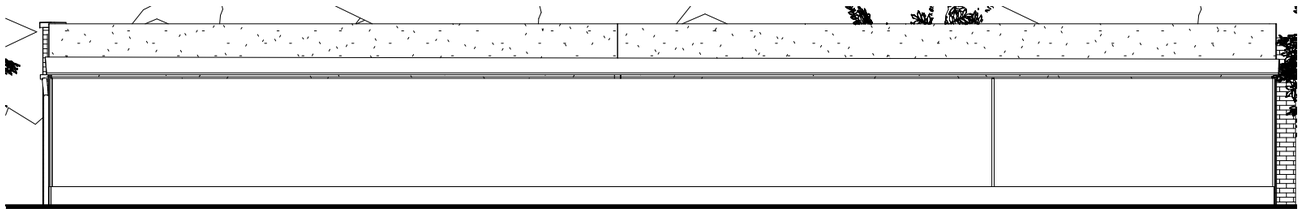

South Elevation

1 : 100



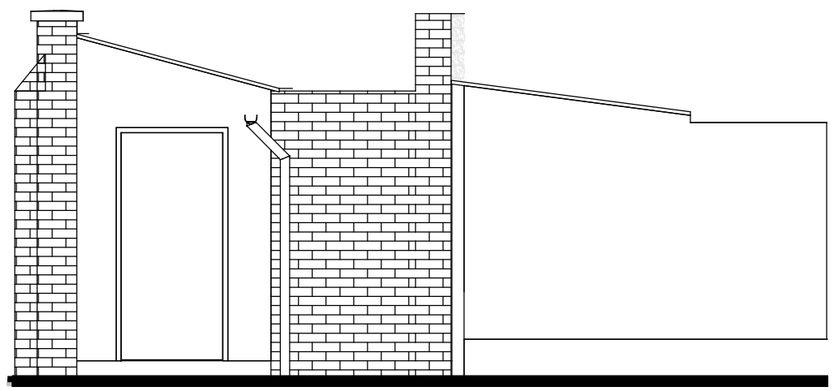

West Elevation

1 : 50

The plan for the Aviary will be to carry out remedial repairs to the existing masonry and rendered structure and replace existing roof coverings with modern profile metal sheeting. The rear corridor will have a new steel frame to support the metal sheet roofing thus providing a covered area for staff hand wash facilities. In connection with this we have allowed for the installation of wash down gullies that will allow the caretaker to wash out the interior sections of the aviary. The plans and elevations therefore reflect that there are few or no noticeable changes that would change the character of the aviary.

Copyright of this drawing is reserved by **GadARCH DESIGN** and issued on the condition that it is not copied, reproduced or disclosed to any third party either wholly or in part without the consent in writing of **GadARCH DESIGN**.
The contractor must verify all dimensions on site before making shop drawings or commencing work of any kind. No dimensions to be scaled from this drawing.

GadARCH DESIGN SERVICES LTD
DESIGNING FOR LIFE

REV	Description	Date

PROJECT
Ayscoughfee Hall Pavilion and Aviary

SHEET
Aviary Plans and Elevations

CLIENT
SHDC

Date	Drawn by	STATUS
13/01/14	JH	PLANNING

Project number	Scale (@ A3)
14-018	As indicated

DRAWING NUMBER
14-018-AYP-003

REV