
Copyright of this drawing is reserved by GadARCH DESIGN and issued on the condition that it is not copied, reproduced or disclosed to any third party either wholly or in part without the consent in writing of GadARCH DESIGN. The contractor must verify all dimensions on site before making shop drawings or commencing work of any kind. No dimensions to be scaled from this drawing.

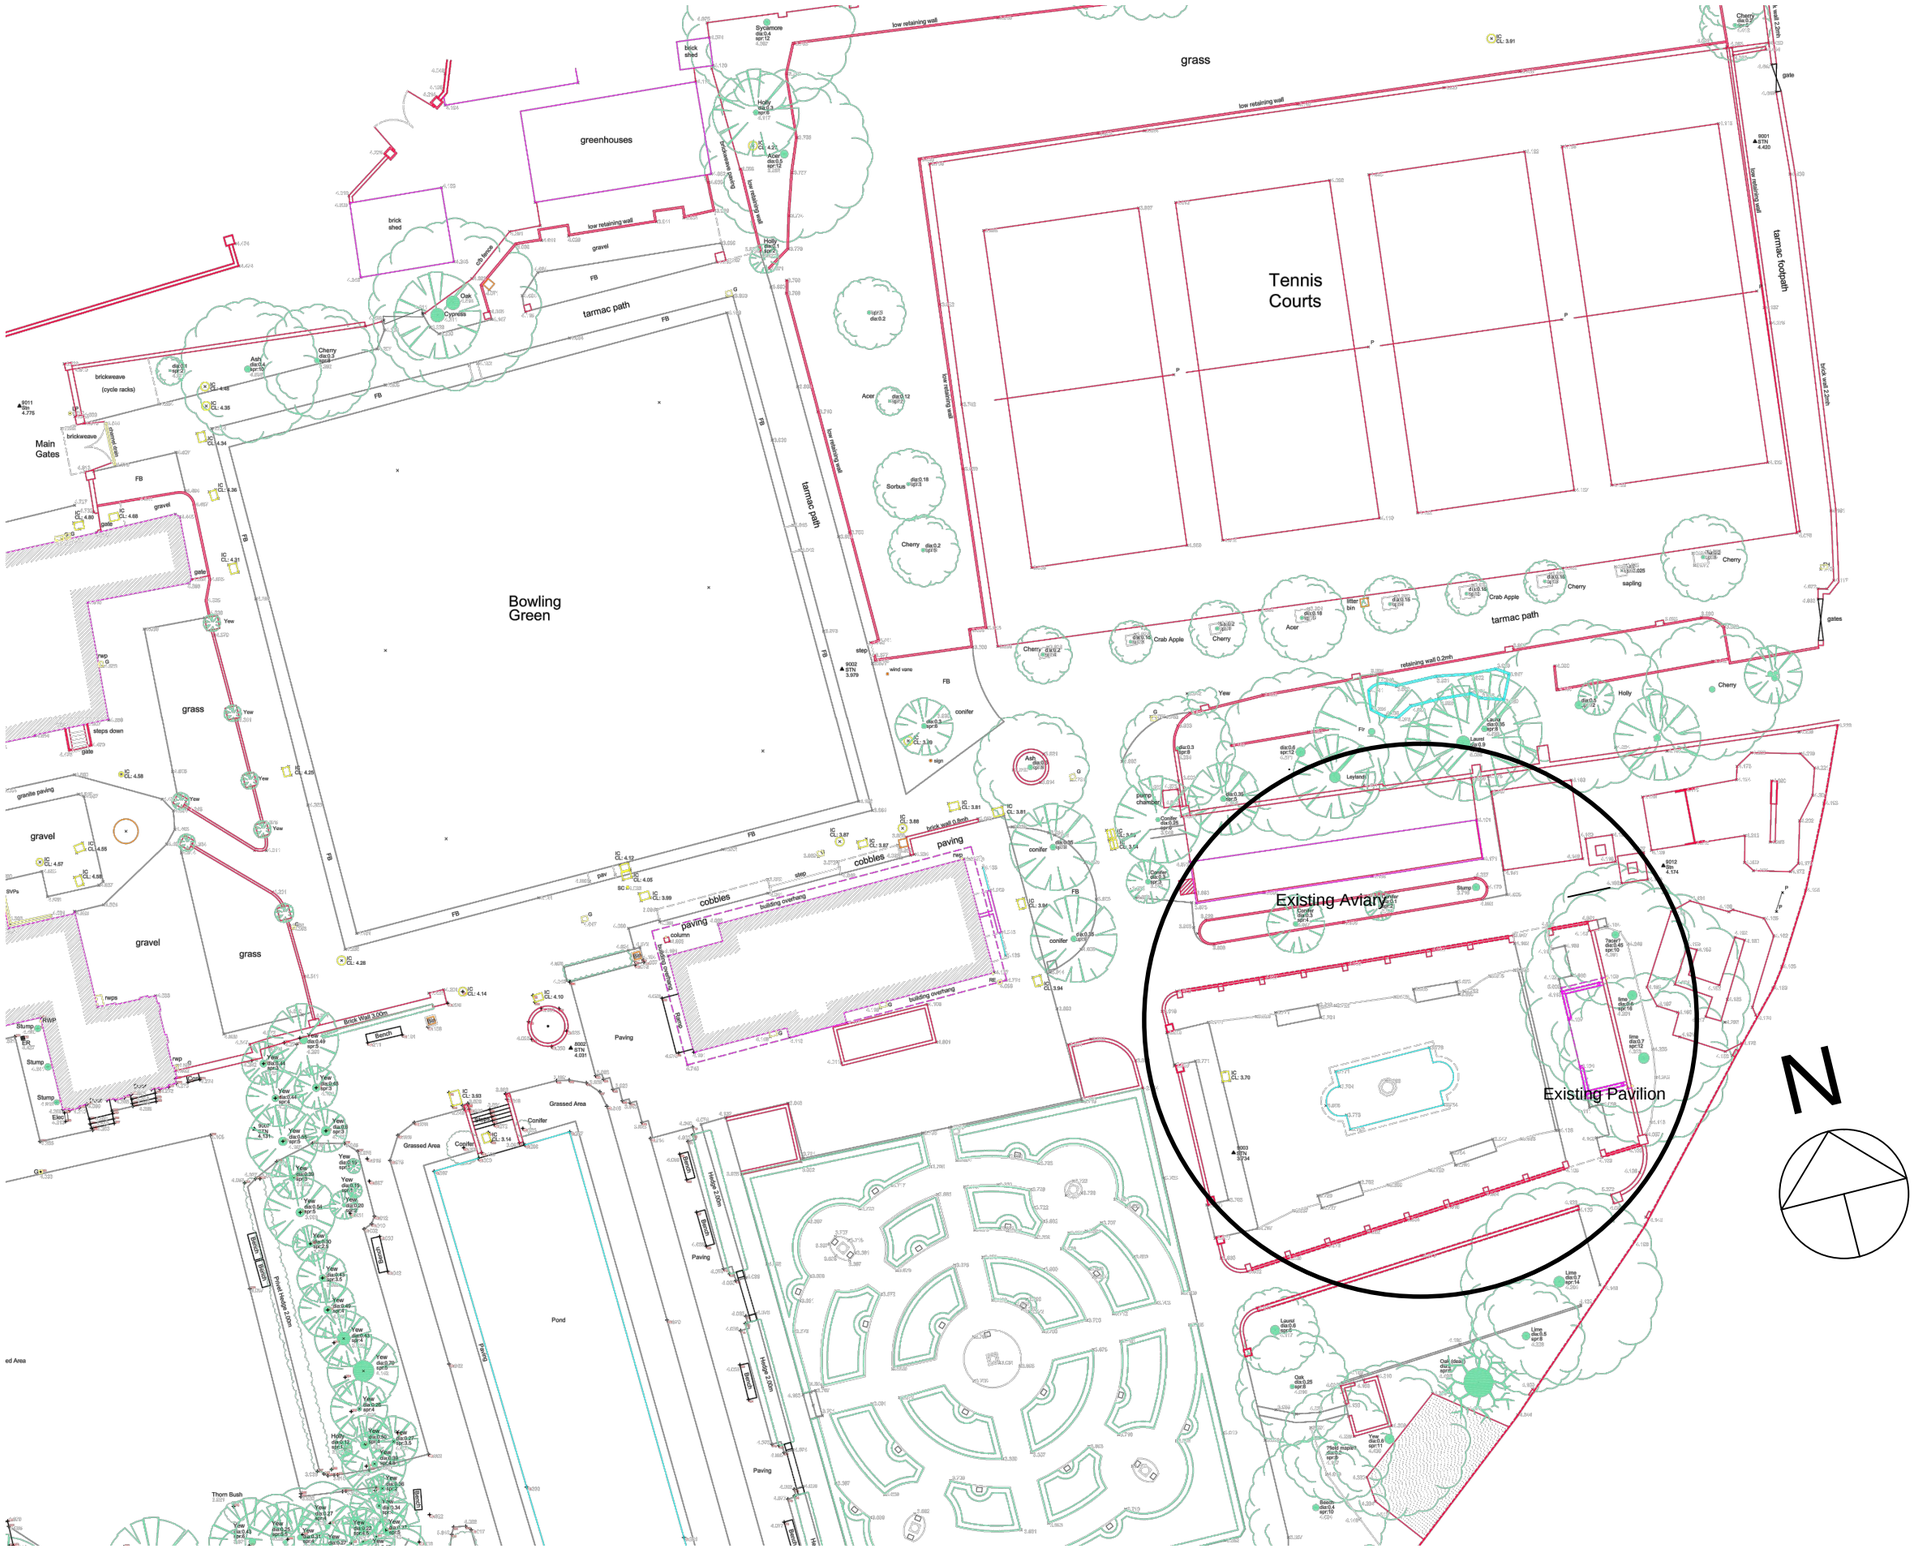


Existing Site Block Plan 1:500

Revision:

| | |
|---|---|
| Client | South Holland District Council |
| Project | Ayscoughfee Hall |
| Location | New Pavilion & Aviary Refub Works |
| Title | Site Block Plan |

| | | | |
|---|---|---|---|
| Scale | | Drawn | Checked |
| A1 | A3 | | |
| | 1:500 | GG | |
| Date | | Status | |
| Jan 2015 | | PLANNING | |
| Drawing Reference No. | | | Revision |
| 14018 -AYP - 02 | | | |

GadARCH
DESIGNING FOR LIFE