
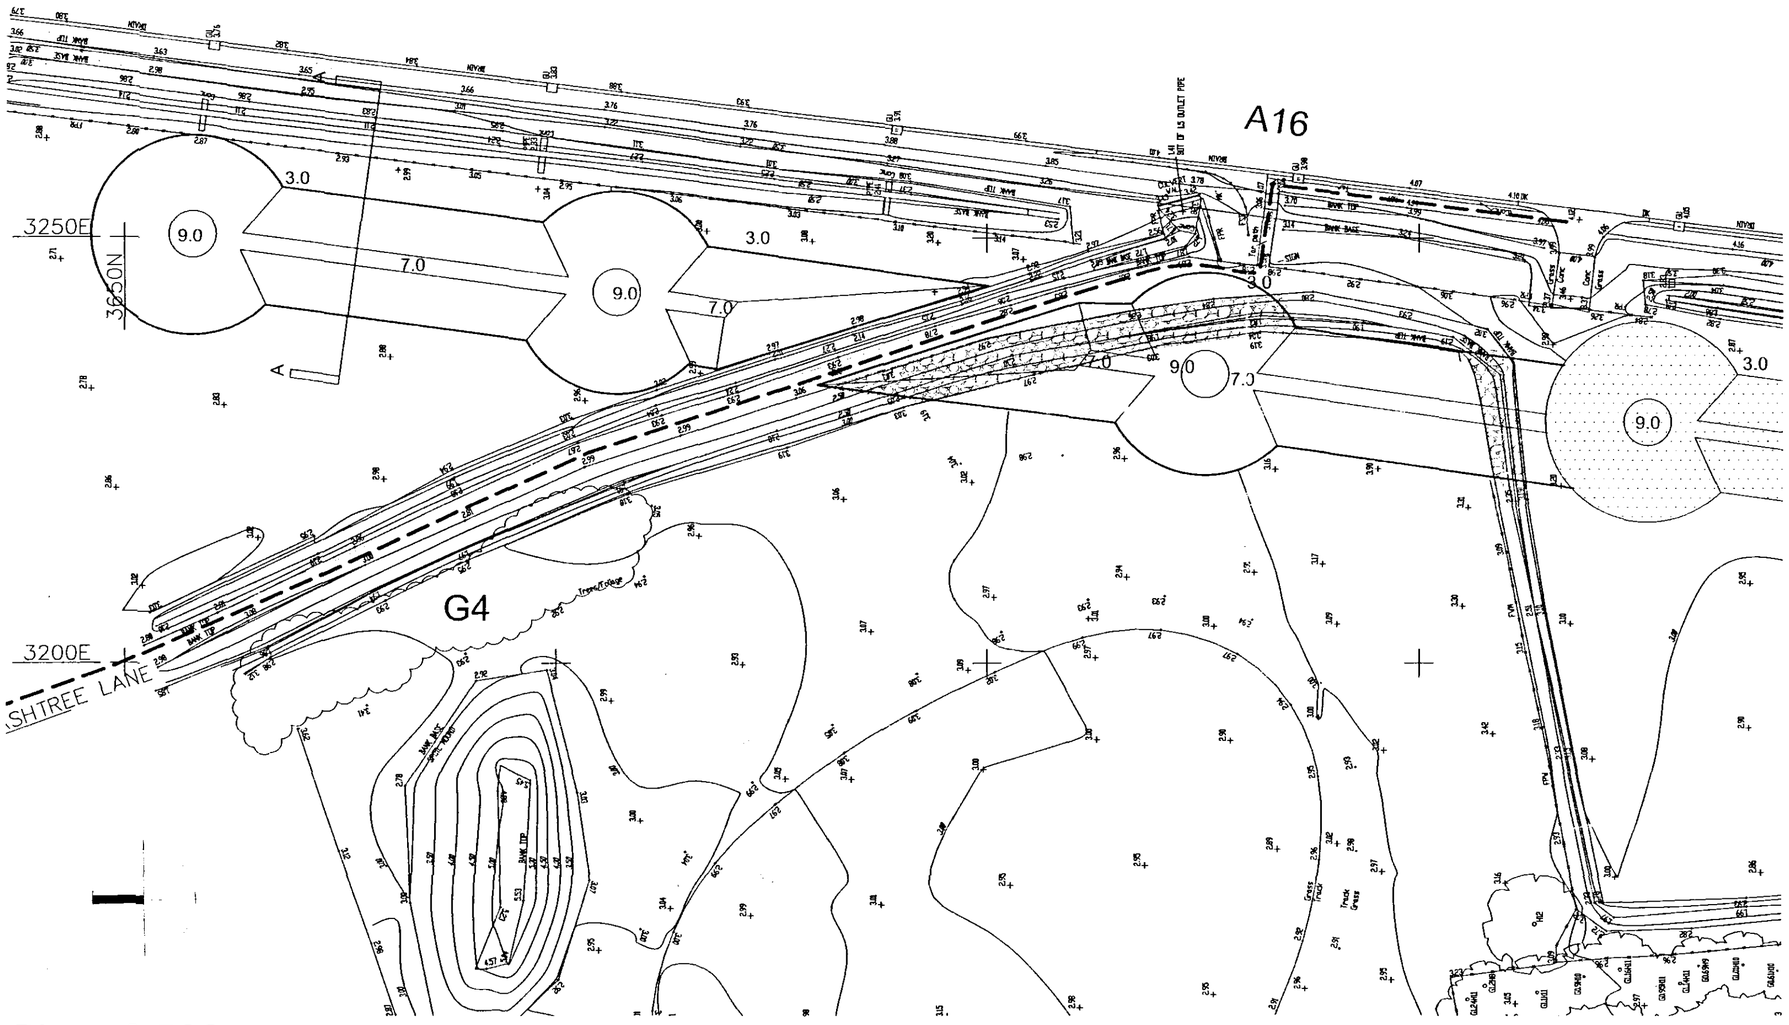


Plan 1:500

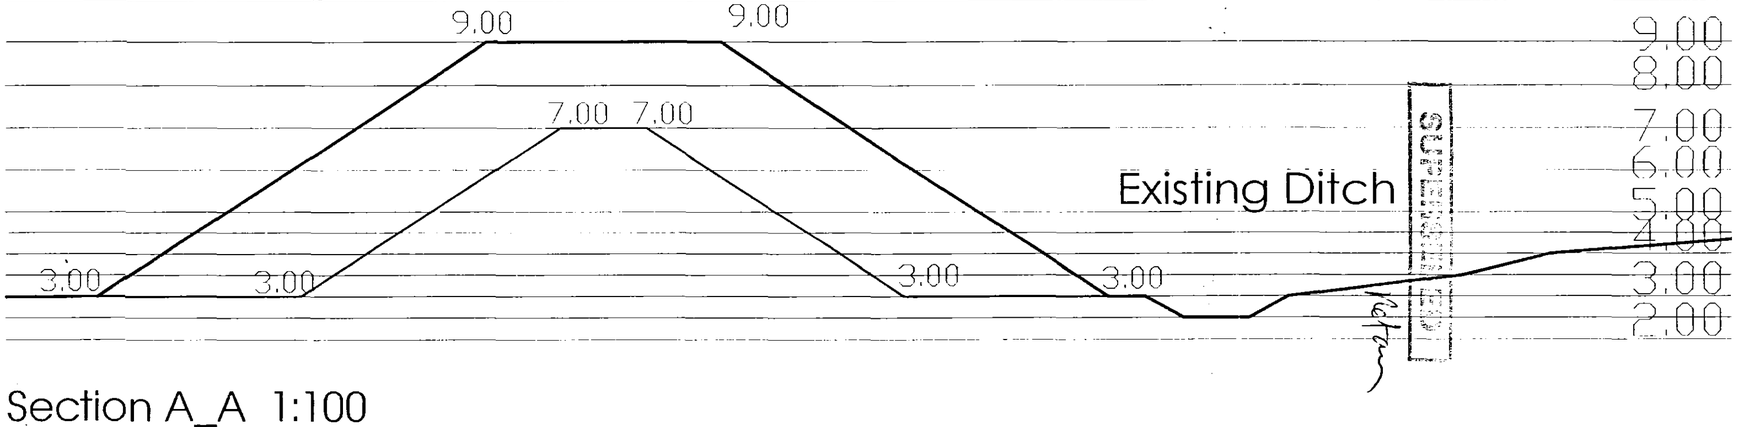

Section A_A 1:100

KEY

Existing route of track retained

Area of ditch to be covered and treated as to detail drawing M1123.03

Existingmounding on Springfields Gardens

Proposed Mounding with indicative levels.
Mounding to be constructed to same specification as existing mounding with Wildflower seed finish.

SHDC
Planning & Development
30 JAN 2004
Ref 0122/04

Springfields Arena Mounding.

Proposed Mounding

For: Springfields Horticultural Society

M1123.02 1:500 / 1:100 PGG Jan 2004

barnes • walker

landscape architecture | urban design | environmental planning

northen house ford lane northenden manchester m22 4nq
t: + 44(0)161 946 0808 f: + 44(0)161 946 0713 e: design@barneswalker.co.uk w: www.barneswalker.co.uk

© This drawing and the works depicted therein are the copyright of Barnes Walker Partnership and may not be used, copied or amended except by written permission.