Land Registry
Current title plan

Title number LL213739
Ordnance Survey map reference TF2421NW
Scale 1:1250
Administrative area LINCOLNSHIRE: SOUTH HOLLAND


©Crown Copyright. Produced by Land Registry. Reproduction in whole or in part is prohibited without the prior written permission of Ordnance Survey. Licence Number 100026316.



* NB LINDBERGH DRIVE IS NOW LIVINGSTONE DRIVE
THE PLAN SHOWS THE LOCATION OF MY PROPERTY, 1 LIVINGSTONE DRIVE


This is a copy of the title plan on 4 JUN 2007 at 20:25:36. This copy does not take account of any application made after that time even if still pending in the Land Registry when this copy was issued.
This copy is not an 'Official Copy' of the title plan. An official copy of the title plan is admissible in evidence in a court to the same extent as the original. A person is entitled to be indemnified by the registrar if he suffers loss by reason of a mistake in an official copy. If you want to obtain an official copy, the Land Registry web site explains how to do this.
The Land Registry endeavours to maintain high quality and scale accuracy of title plan images. The quality and accuracy of any print will depend on your printer, your computer and its print settings. This title plan shows the general position, not the exact line, of the boundaries. It may be subject to distortions in scale. Measurements scaled from this plan may not match measurements between the same points on the ground. See Land Registry Public Guide 7 - Title Plans.
This title is dealt with by Land Registry, Kingston upon Hull Office.

PLAN A 1

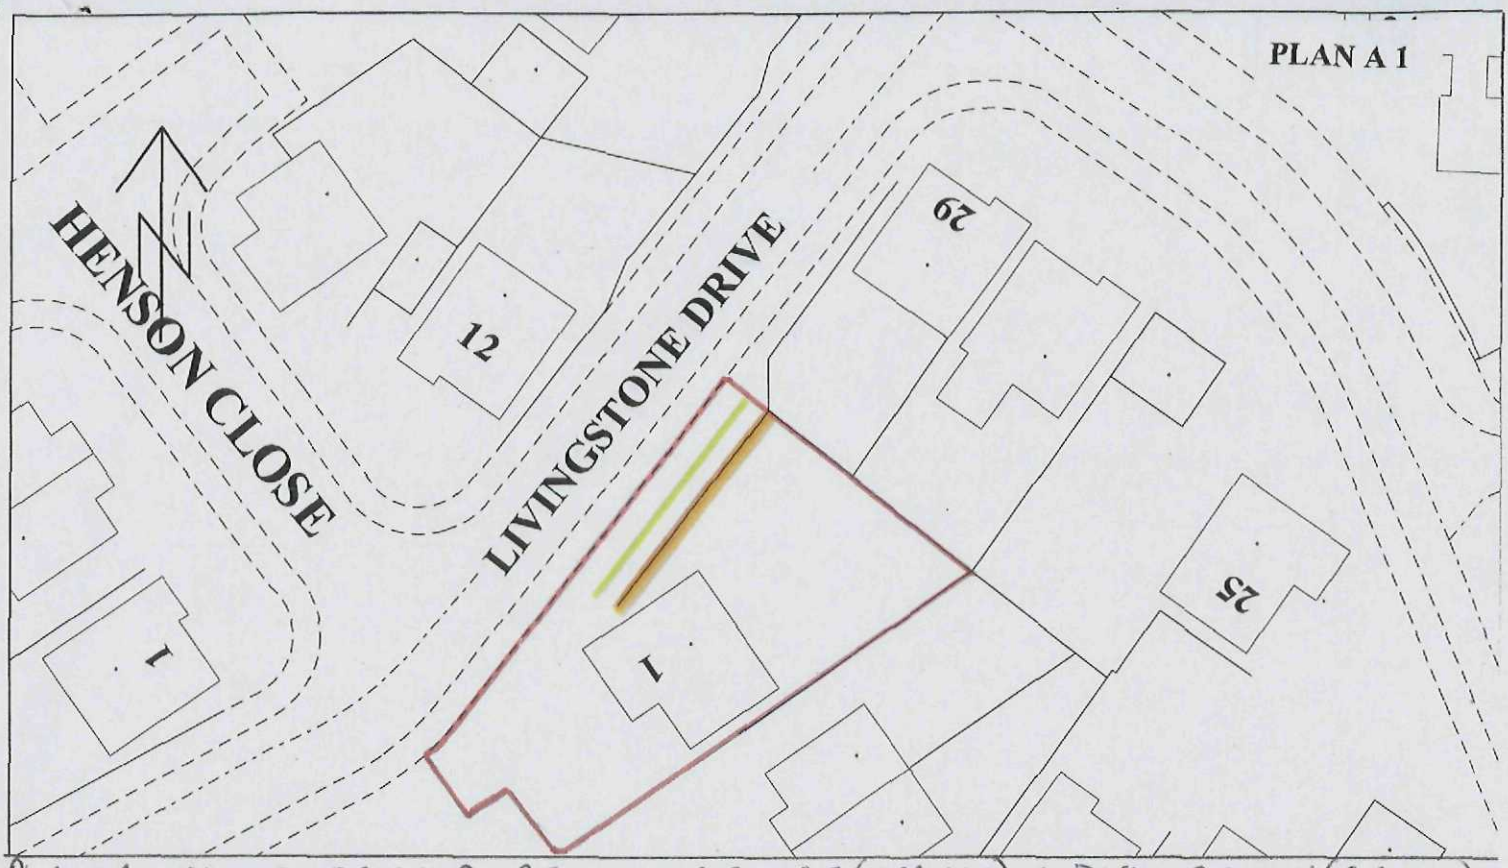

PLAN A1 SHOWS ORIGIONAL POSITION OF FENCE (ORANGE) AND NEW POSITION (GREEN)

PLAN A 2

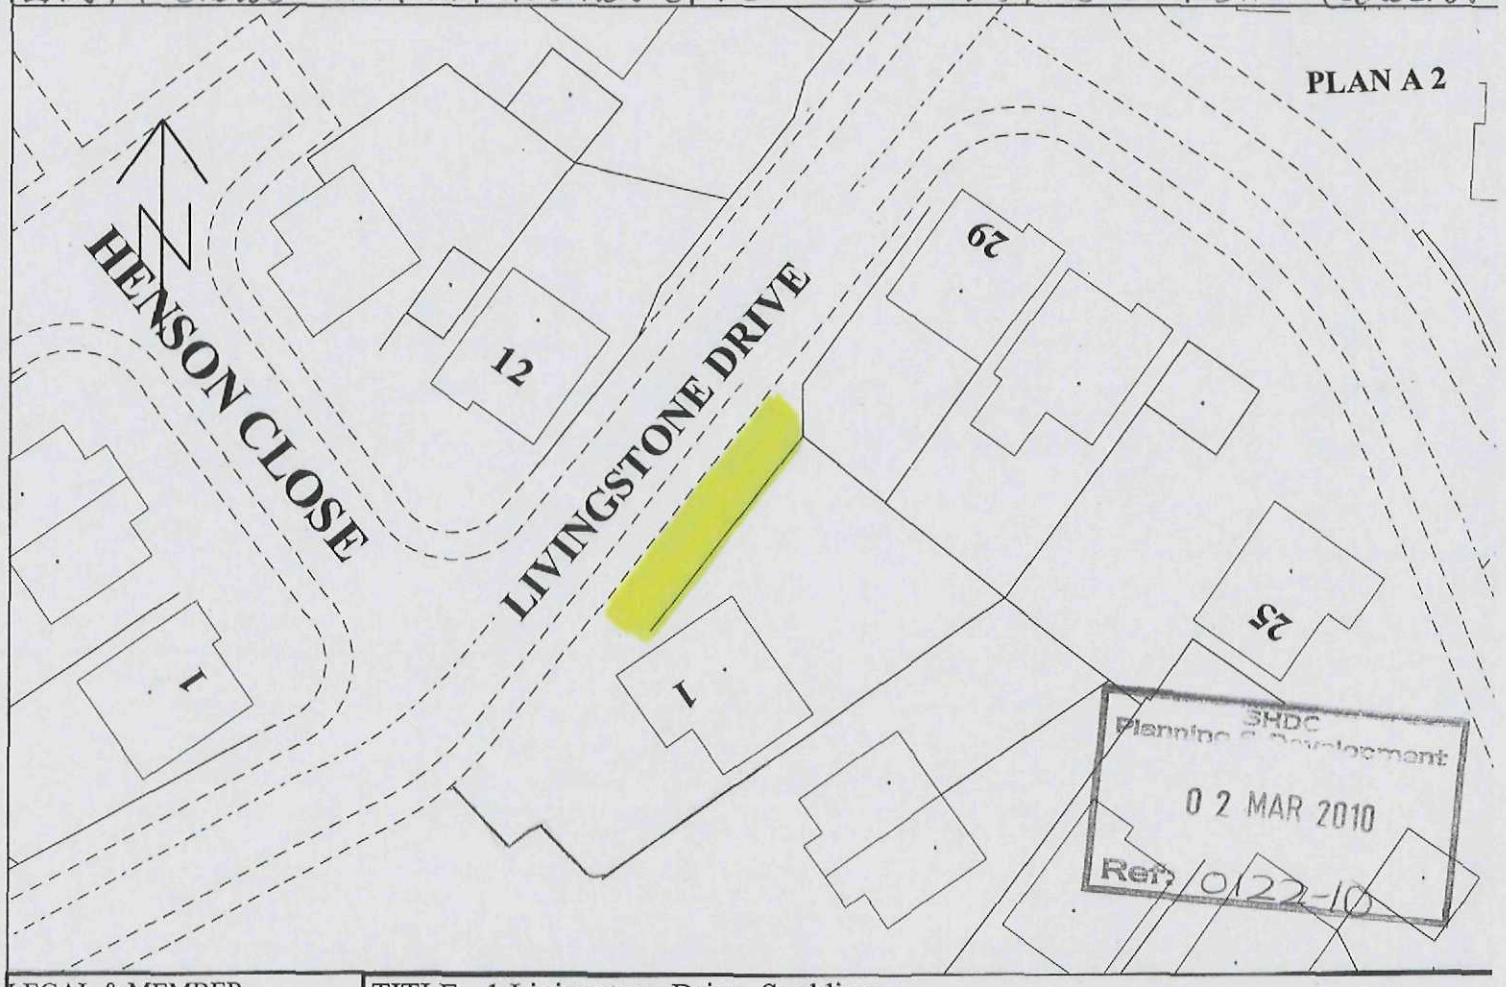

SHDC
Planning & Development
0 2 MAR 2010
Ref: 0122-10

LEGAL & MEMBER	TITLE - 1 Livingstone Drive, Spalding
SOUTH HOLLAND DISTRICT COUNCIL	MAP REF: TF2421NW — SCALE: 1:500

Based upon the Ordnance Survey Mapping with the permission of the Controller of Her Majesty's Stationery Office © Crown Copyright. Unauthorised reproduction infringes Crown copyright and may lead to prosecution or civil proceedings. SHDC Licence LA100018215.