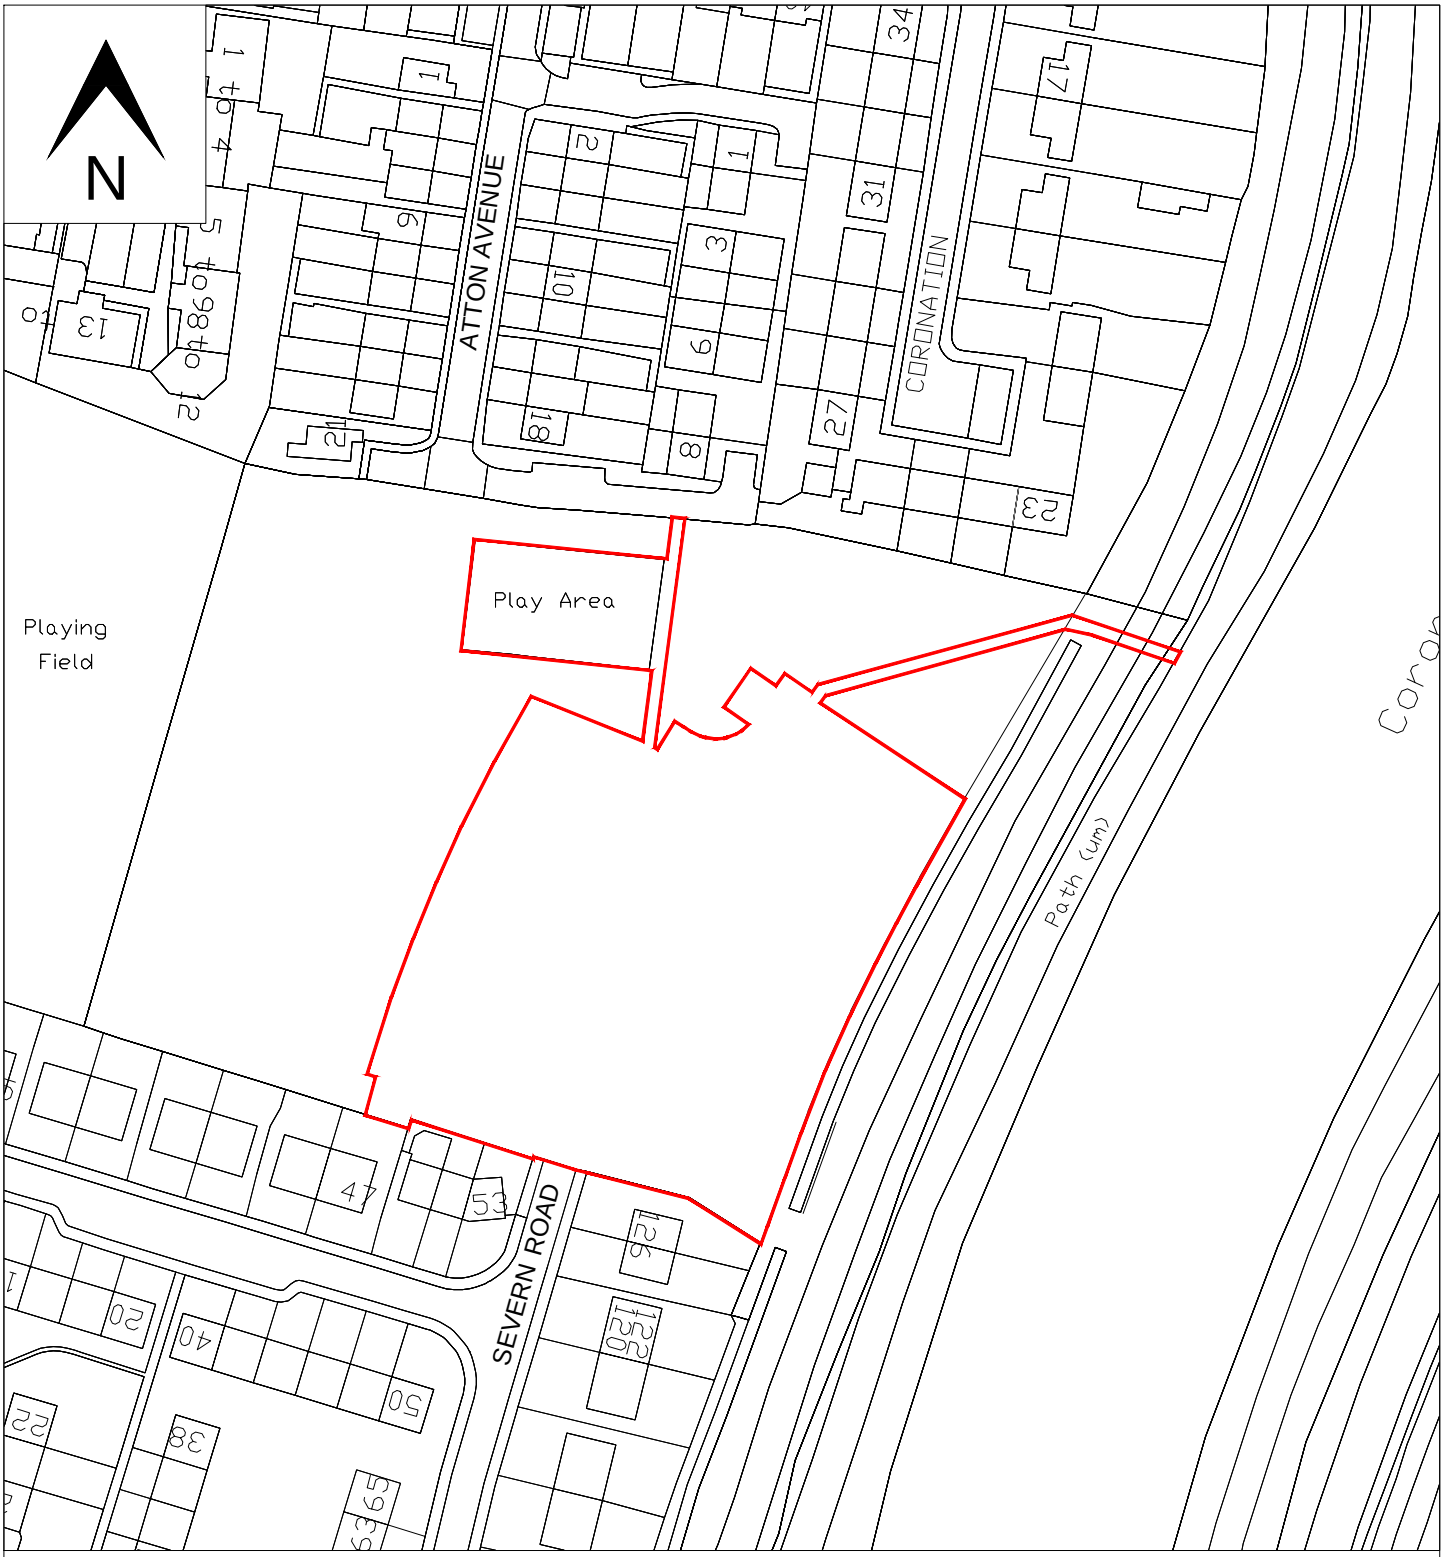


Reproduced from Ordnance Survey Map with the permission
of the controller of HM Stationery Office.
Crown Copyright reserved
Robert Doughty Consultancy Licence No. AR 100010613

0 10 20 30 40 50m

WELLAND HOMES LIMITED	PROJECT	DATE	SCALE
	PROPOSED RESIDENTIAL DEVELOPMENT SEVERN ROAD, SPALDING	14/01/2016	1:1250@A4
		DRAWN	DRAWING No.
		R. HASTIE	02 / 01