

KEY

Extent of Canopy

Extent of Canopy - Groups

Trees to be Removed

Barrier to Fig 2 BS5837: 2012


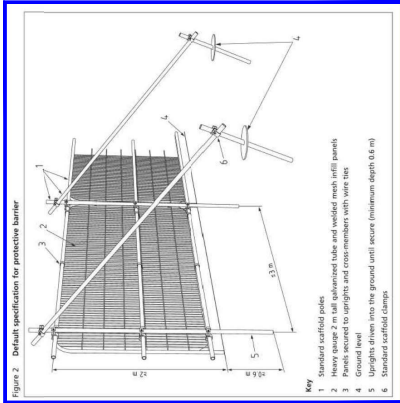


Illustration of barrier to be located as indicated by the broad blue lines

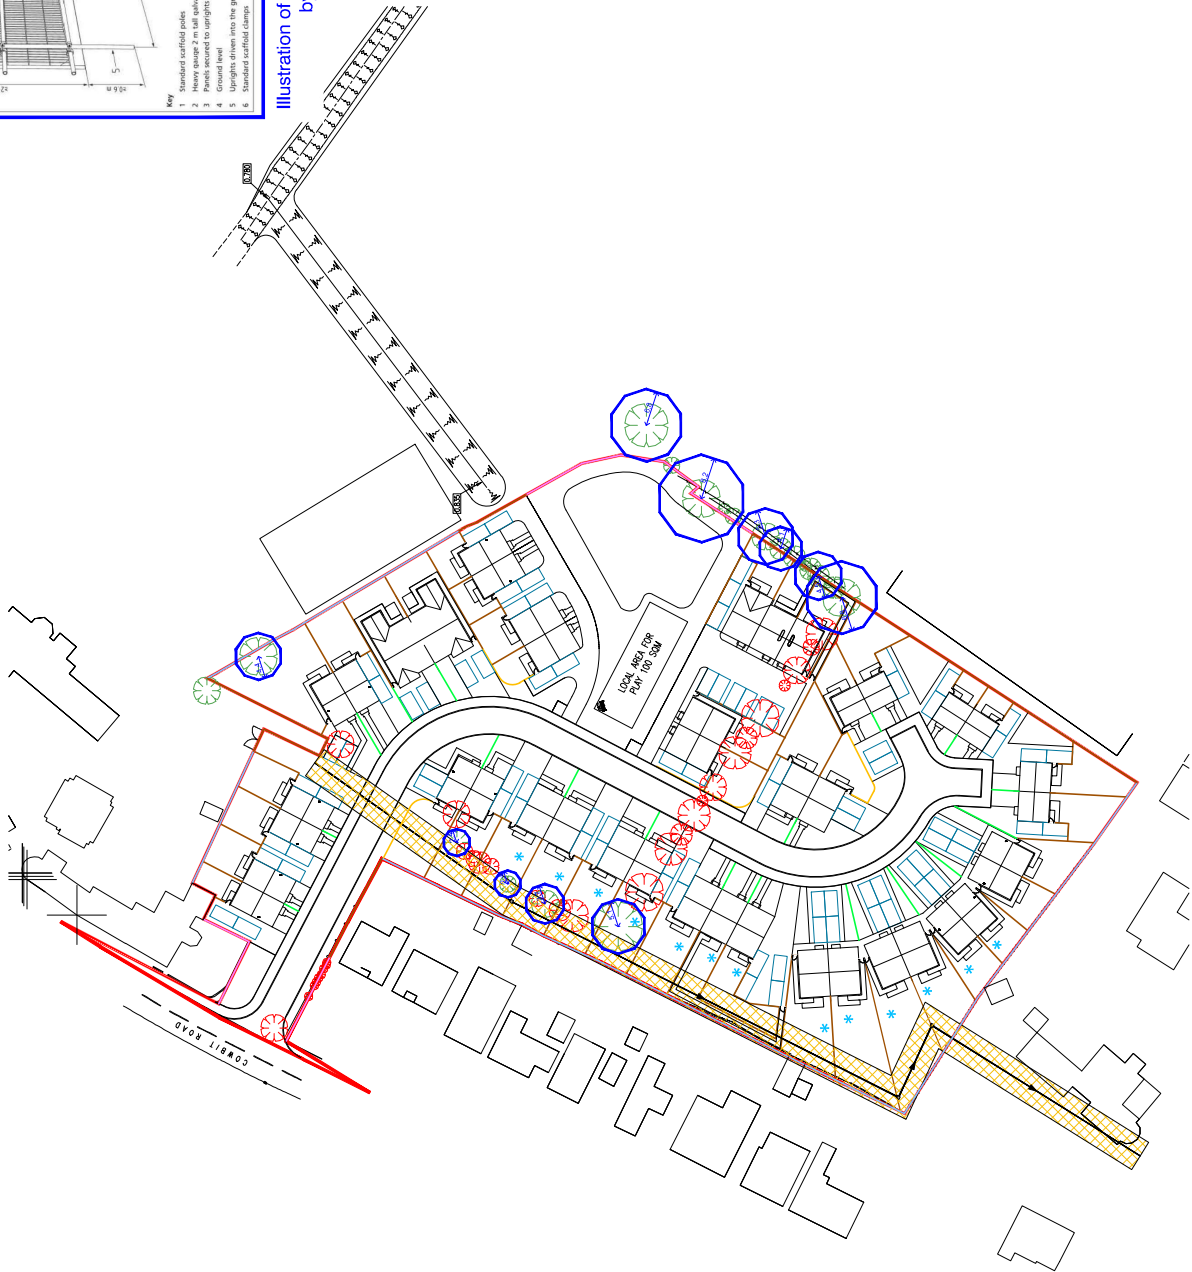

8	19/04/2021	DIMENSIONS OF PROTECTION SHOWN
A	18/02/2021	ADDITIONAL TREES REMOVED
REV	DATE	DESCRIPTION

ASHWOOD

HOMES

1 Goodison Road, Lincs Gateway Business Park,
Spalding, Lincs, PE12 6HY

T: 01430 409590

PROPOSED RESIDENTIAL DEVELOPMENT AT
ROCKS MILL FARM
SPALDING

DRAWING TITLE:

TREE PROTECTION PLAN

SCALE: 1:500 @ A1

DATE: 05.02.2021

DRAWN: AB

REV: B

DRAWING No:

8001 - ITP - 01