



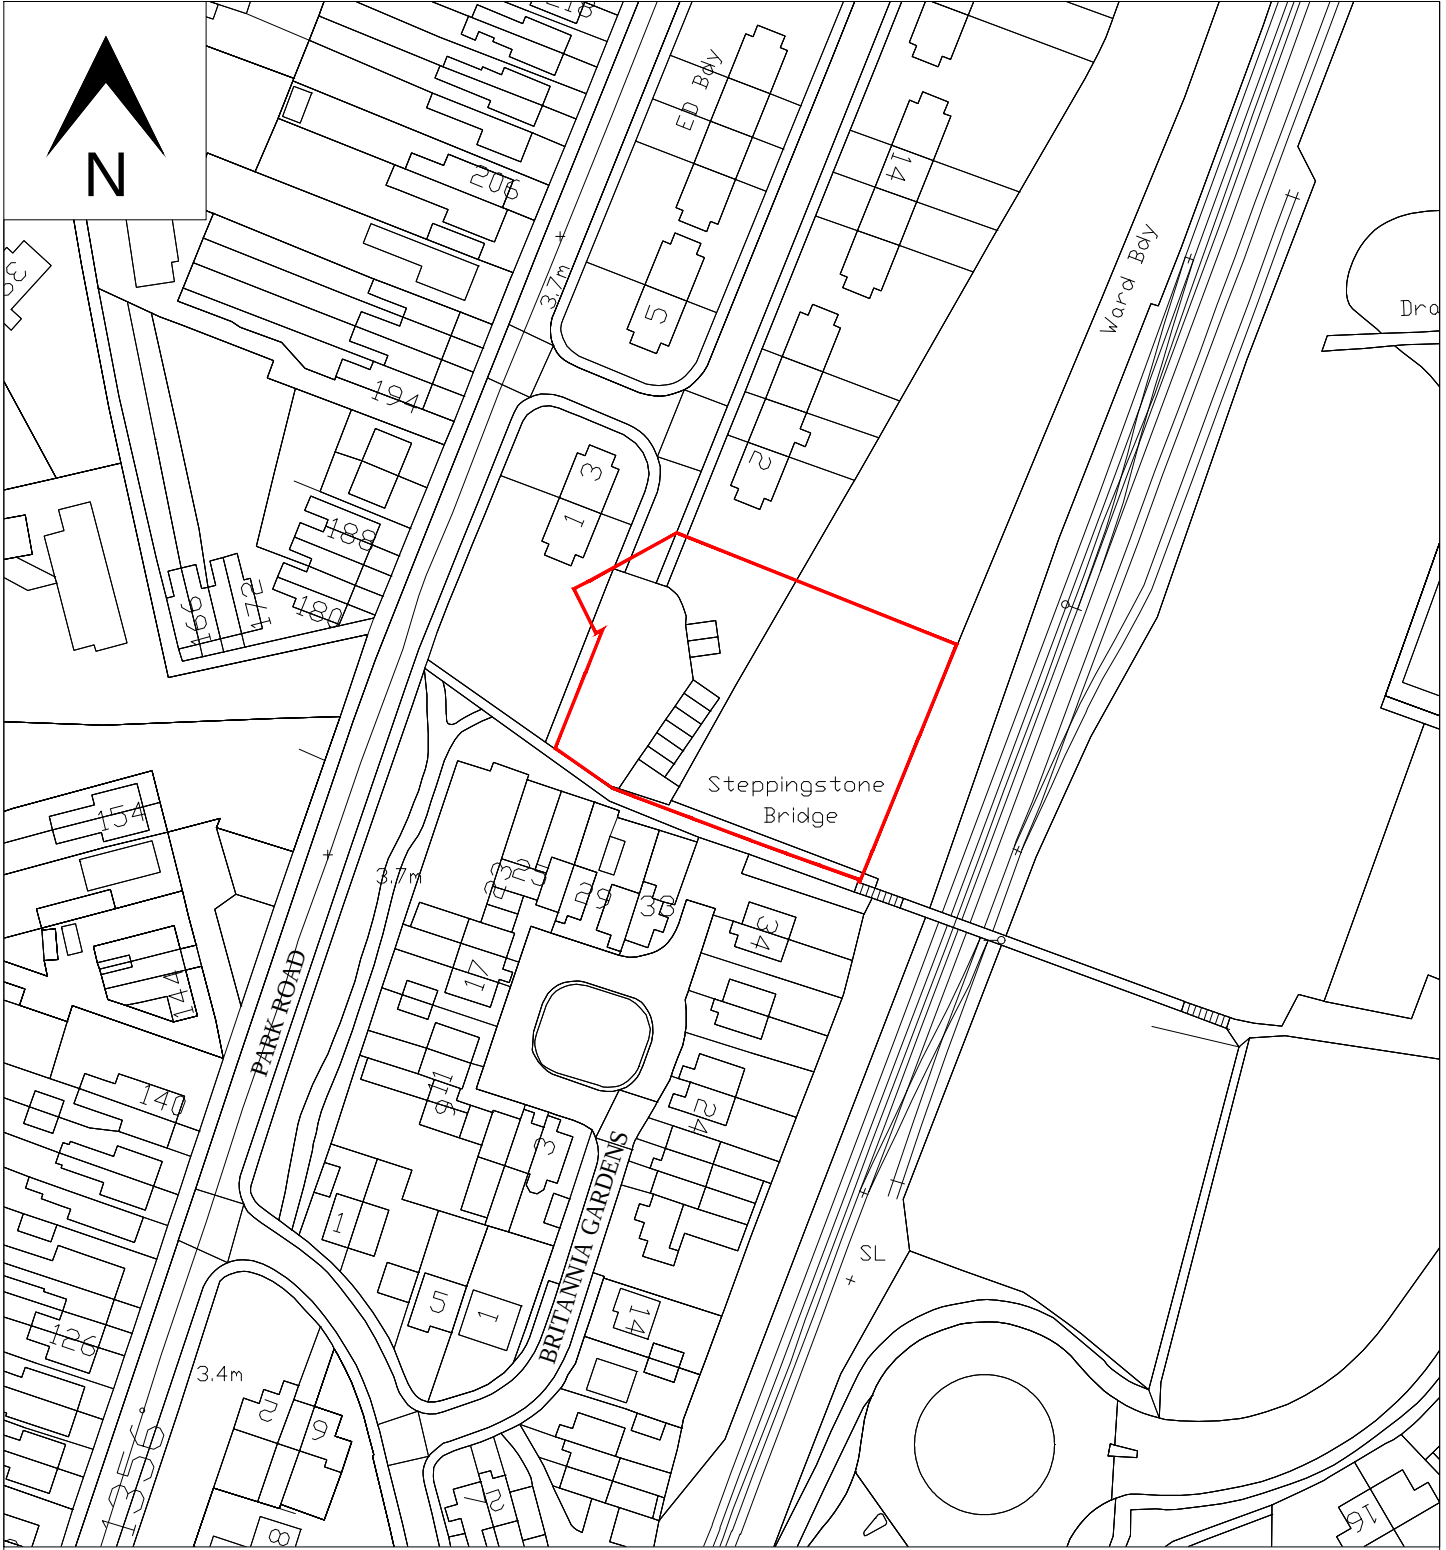

Reproduced from Ordnance Survey Map with the permission
of the controller of HM Stationery Office.
Crown Copyright reserved
Robert Doughty Consultancy Licence No. AR 100010613

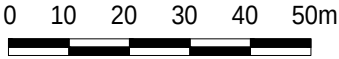

WELLAND HOMES LIMITED	PROJECT	DATE	SCALE
	PROPOSED RESIDENTIAL DEVELOPMENT PARKSIDE CRESCENT, SPALDING	20/ 01 / 2016	1:1250@A4
		DRAWN R. HASTIE	DRAWING No. 04a