


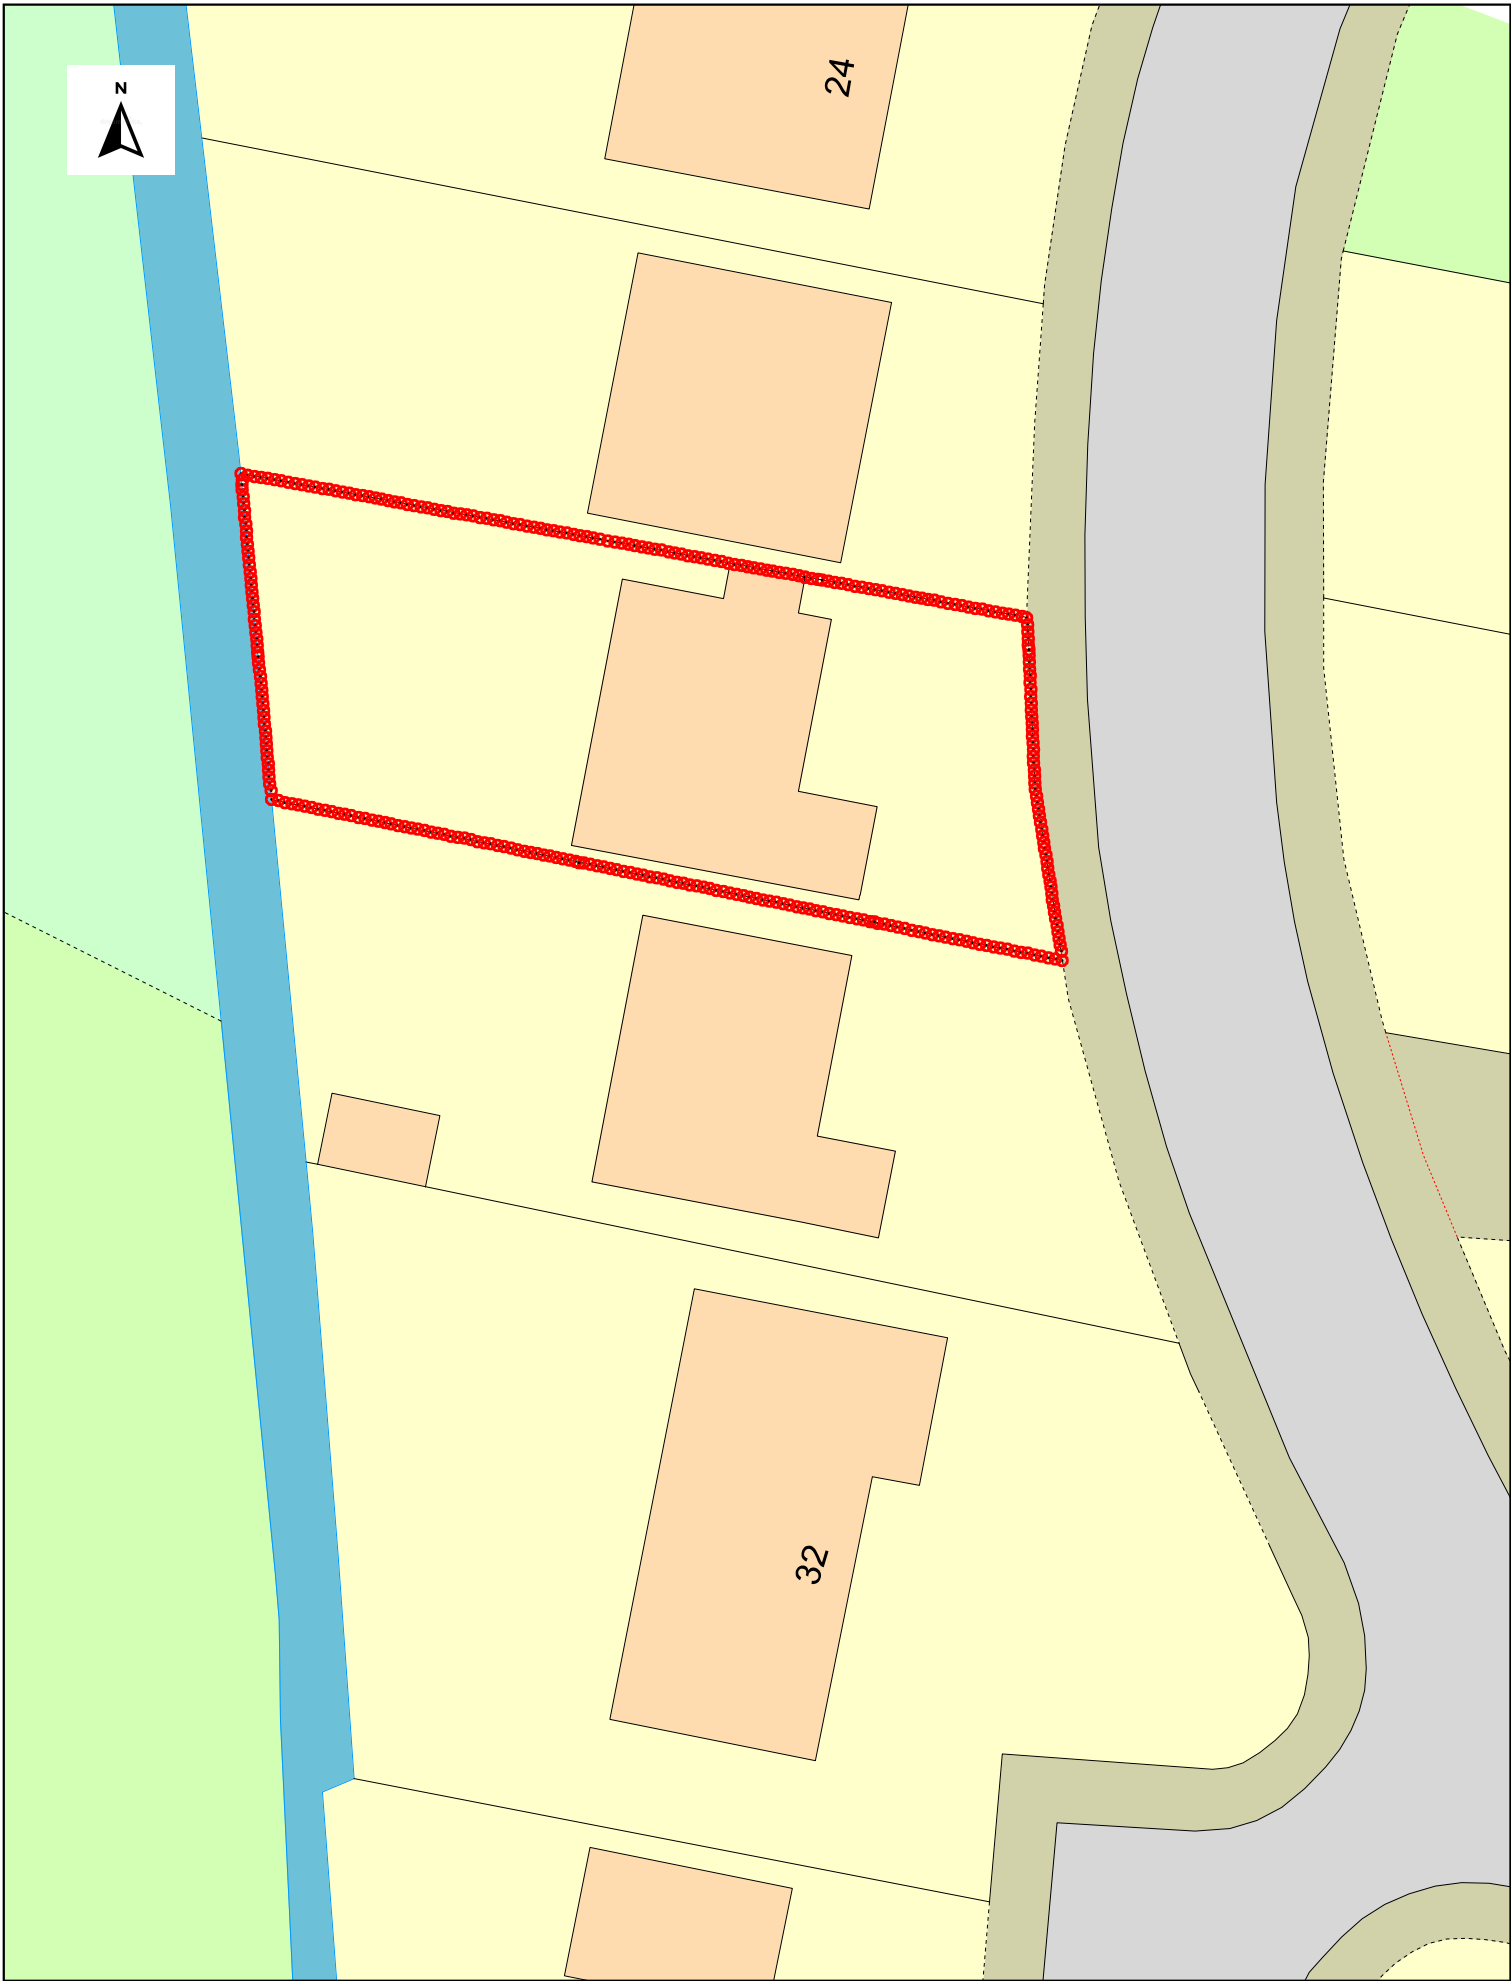

MAP SCALE 1:250
CREATED DATE: 01/02/2021
Location Plan
Drg No : 200-BP1