


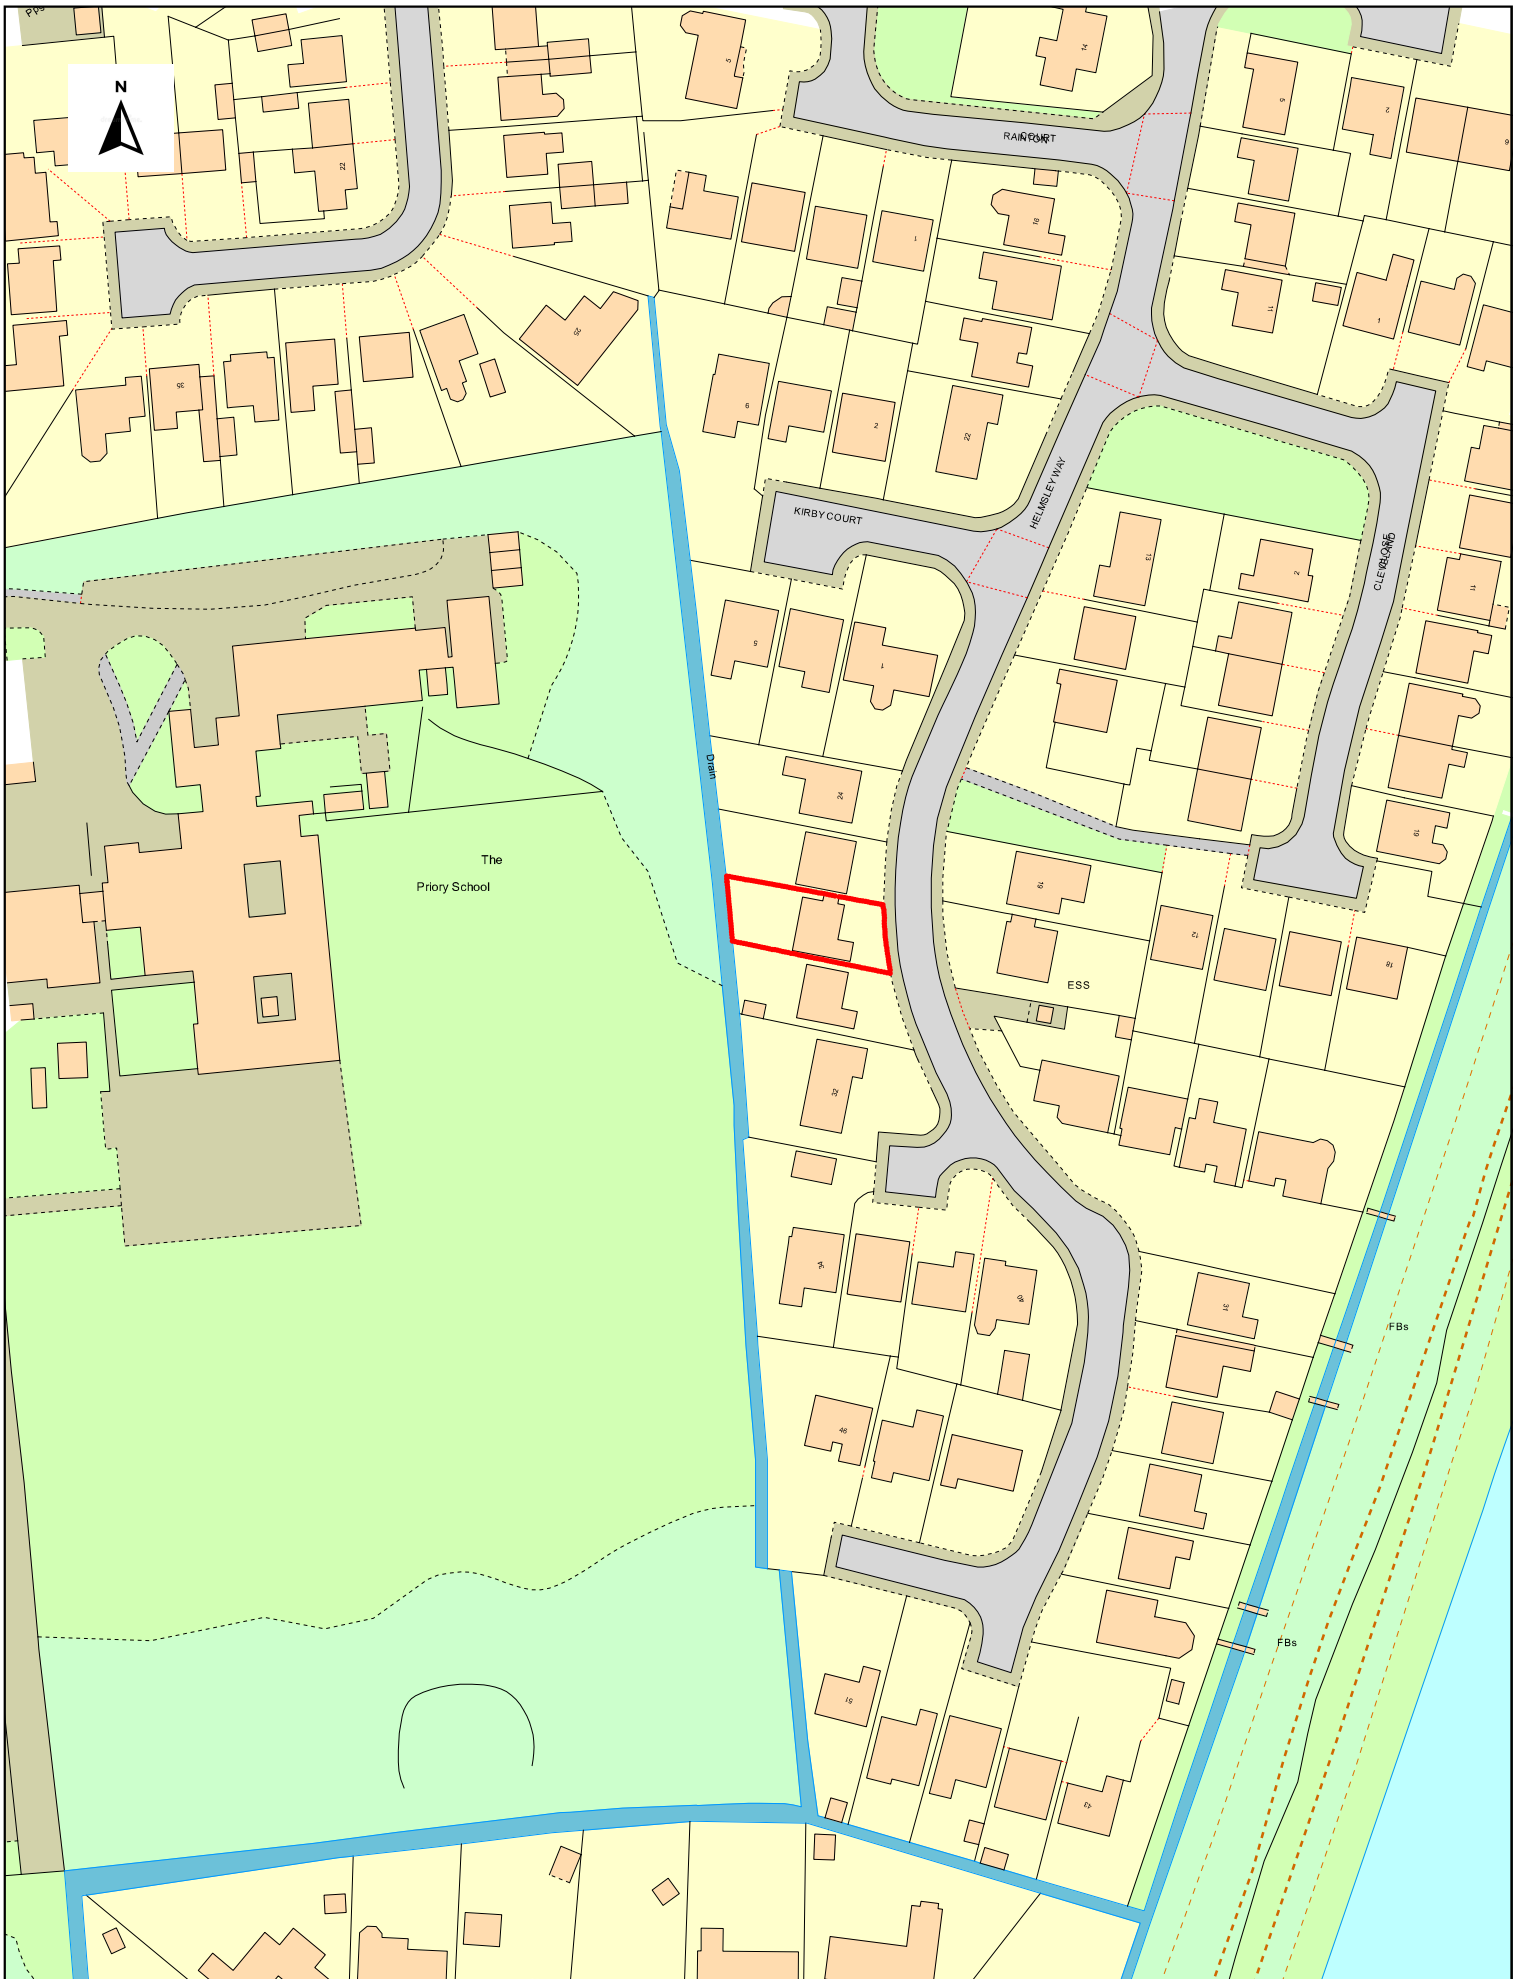

MAP SCALE 1:1250
CREATED DATE: 01/02/2021
Location Plan
Drg No : 200-LP1