
Ordnance Survey®

OS Sitemap®

SHDC
Planning & Development
24 FEB 2009
Ref: 0127/09

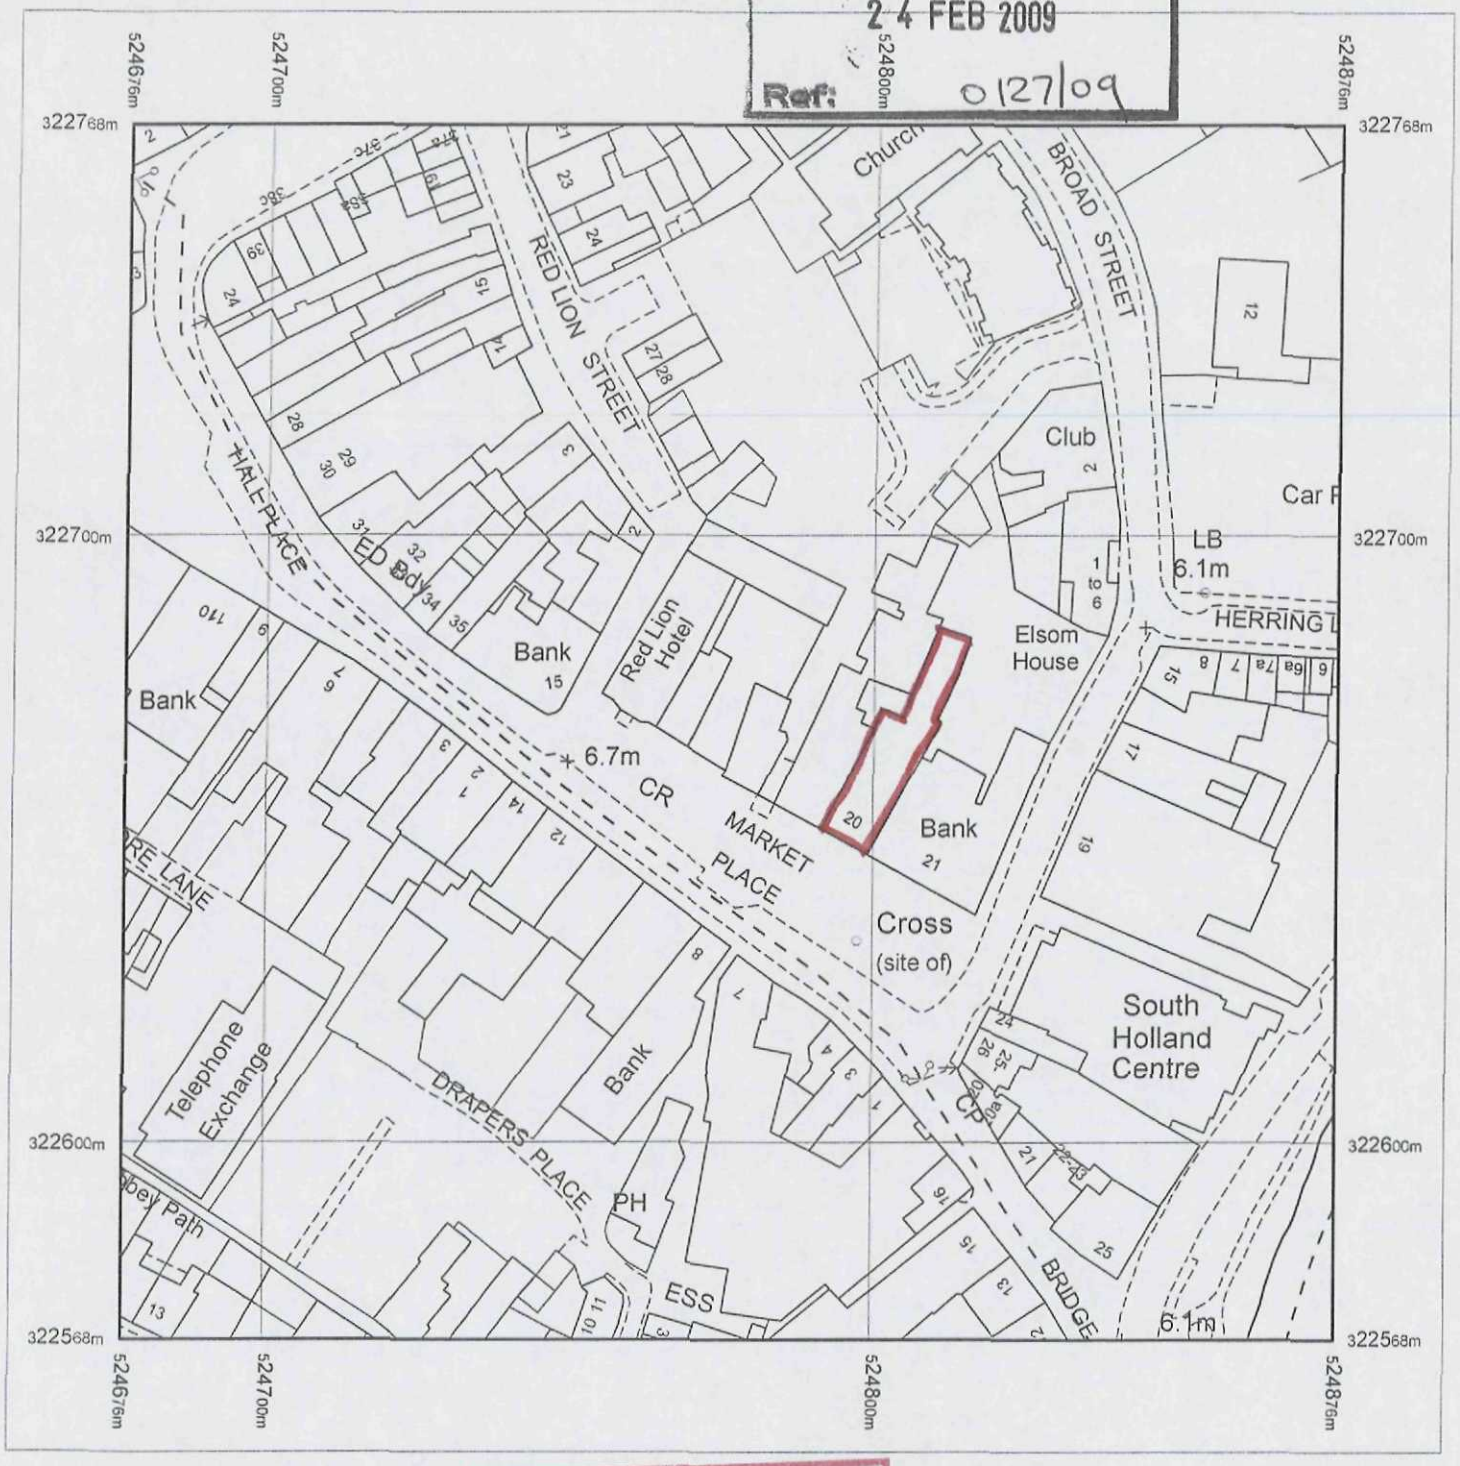

DETERMINED PLAN

Produced 13.02.2009 from the Ordnance Survey National Geographic Database and incorporating surveyed revision available at this date. © Crown Copyright 2009.

Reproduction in whole or part is prohibited without the prior permission of Ordnance Survey.

Ordnance Survey, the OS Symbol and OS Sitemap are registered trademarks of Ordnance Survey, the national mapping agency of Great Britain.

The representation of a road, track or path is no evidence of a right of way.

The representation of features as lines is no evidence of a property boundary.

Part or all of this OS Sitemap is enlarged from mapping produced at one or more of the following scales: 1:1250, 1:2500, 1:10000.

Metres
0 20 40
Scale 1:1250

Supplied by: **Outlet User**
Serial number: 00038200
Centre coordinates: 524776.5 322667.5

Further information can be found on the OS Sitemap Information leaflet or the Ordnance Survey web site:
www.ordnancesurvey.co.uk

Wimpy Spalding 75293

20 Market Place

Spalding

PE11 1SU