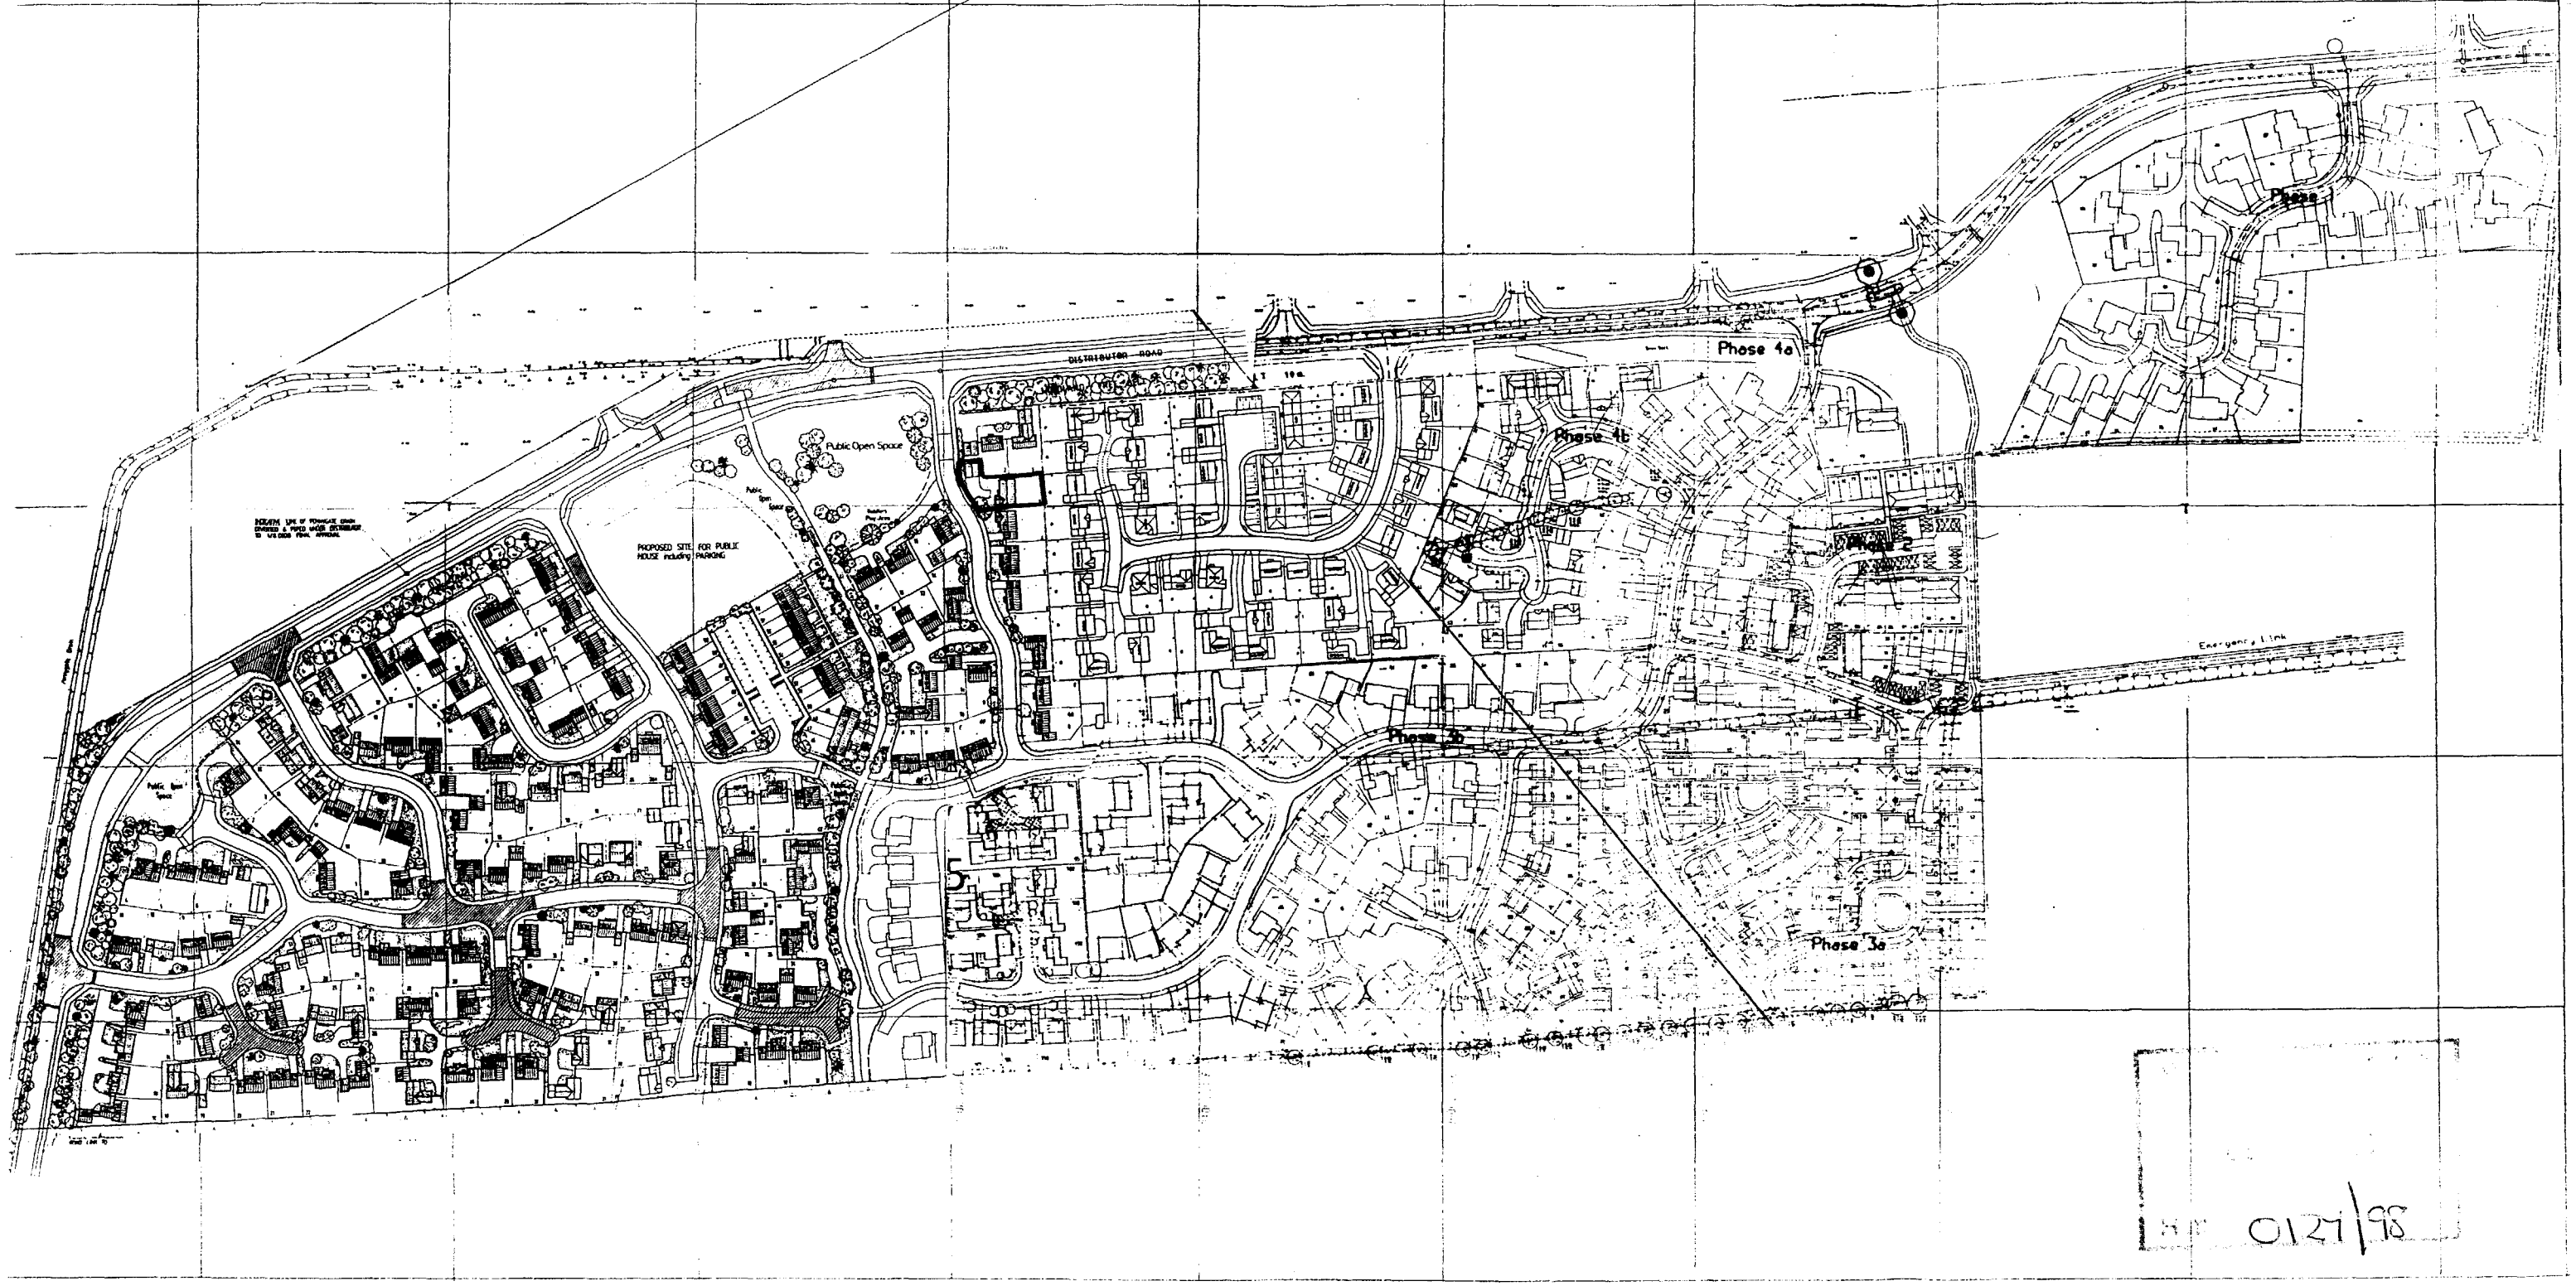


Proposed Development Plan :	
"Land to the west of Woolram Wygate, Spalding, Lincs"	
Drg N° : WW/106/A	Date : 7 June 1996
Revision :	Drawn : James R. Brown.

Scale :

0 20 40 60 80 100 120 140m.

N

Drawing Title : Location Plan.

DETERMINED PLAN

ALLISON HOMES

Swallow House, Bamburgh Close, West Elloe Avenue, Spalding, Lincs. PE11 2BS.
Telephone (01775) 724761 Fax (01775) 762185

0127/95

4.5 x 90m Vision Splay

4.5 x 90m Vision Splay

Road 19

P.O.S

Public Open Space

Road 4

DETERMINED PLAN

LPA 0124/98

Rev. No.	REVISION	Date	Drawn By	Che

Written dimensions to be taken. Do not scale off the drawing.

Any discrepancies, written or scaled, should be brought to the attention of the engineer immediately.

This drawing to be read in conjunction with the relevent Bills of Quantities and Local Authority Specification.

CDM NOTE: The design has been undertaken as far as possible to avoid risks to health and safety or to reduce and control the effects of any unavoidable risks.

All relevent information identifying the unavoidable risks has been passed to the planning supervisor for inclusion in the Health & Safety plan.

The Health & Safety plan will be issued by the planning supervisor with these drawings.

WORMALD, BURROWS PARTNERSHI

Civil Engineering Consultants
12a & 14a Hitchin Street, Tel 01767 3172
Biggleswade, Beds SG18 8AX, U.K. Fax 3154

Project

Wygate Park, Spalding, Phase 7A

Drawing Description

Site Layout

Client

Swallow Homes Ltd,
West Elloe Avenue
Spalding
Lincs
PE11 2BS

Drawing Number

Drawn By

Date

Scale 1:5

Architect

Checked By

Date