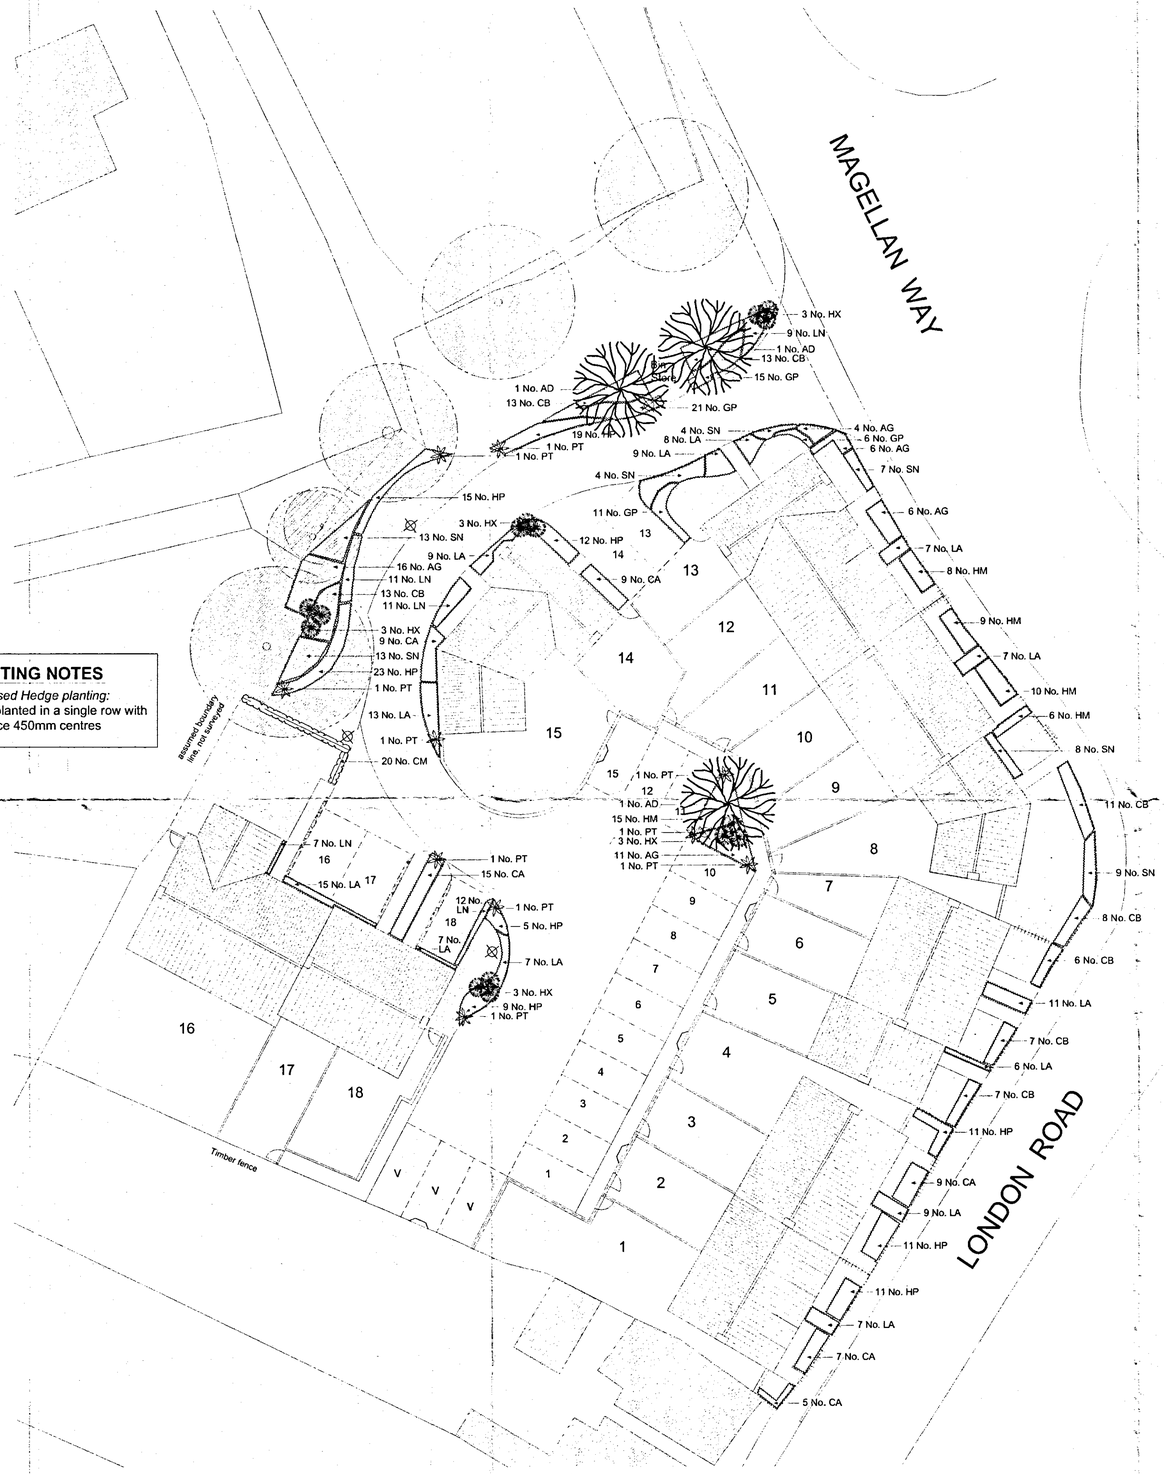


PLANTING NOTES

- *Proposed Hedge planting:*
  to be planted in a single row with distance 450mm centres

KEY

- Existing Trees
- Proposed Trees
- Proposed Specimen Shrubs
- Proposed Specimen Plants
- Proposed Hedge
- Proposed Shrubs
- Proposed Grass Areas
- Proposed Gravel Areas
- Proposed Railing (height 1.0m)
- Proposed Black Coach Lamps (as per detail)
- Proposed Bulk Head Lightening (fixed to fence)

N

DRAWING
25 JAN 2007
ISSUED

PLANT SCHEDULE

Trees

Qty	Abbr	Species	Form	Height (cm)	Girth (cm)	Root Condition	No. of Transplants
3	AD	Acer davidii 'George Forest'	EHS	425-600	14-16	RB	3x

Shrubs

Qty	Abbr	Species	Height (cm)	Pot Size (Litres)	Habit	Min. No. of Breaks	Density (No./m²)
43	AG	Abelia x grandiflora	30-40	3L	Bushy	3	2
54	CA	Choisya 'Aztec Pearl'	30-40	3L	Bushy	5	3
78	CB	Ceanothus 'Blue Mound'	40-60	3L	Bushy	5	3
53	GP	Gaulteria procumbens	20-30	2L	Several Shoots	10	4
48	HM	Hebe 'Midsummer Beauty'	30-40	3L	Bushy	5	3
116	HP	Hebe pinguifolia 'Sutherlandii'	20-30	3L	Bushy	5	4
116	LA	Lavandula angustifolia 'Hidcote'	20-30	3L	Bushy	5	4
50	LN	Lonicera nitida 'Maygreen'	30-40	3L	Bushy	6	4
58	SN	Spiraea nipponica 'Snowmound'	30-40	3L	Branched	2	4


Specimen Shrubs

Qty	Abbr	Species	Height (cm)	Pot Size (Litres)	Habit	Min. No. of Breaks	Density (No./m²)
15	HX	Hamamelis x intermedia 'Diane'	60-80	RB	Branched	4	as shown
10	PT	Phormium tenax 'Jester'	40-60	10 L	triple crown	-	as shown


Hedging

Qty	Abbr	Species	Height (cm)	Pot Size (Litres)	Transplant	Min. No. of Breaks	Planting Distance
20	GM	Grataegus monogyna	60-80	B	1+1		450mm Ctrs

DETAIL LAMP

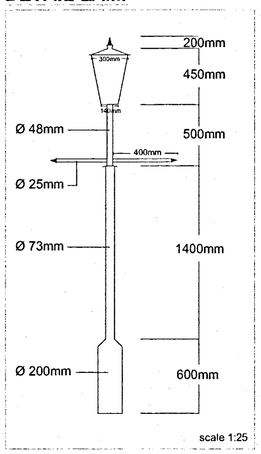

scale 1:25

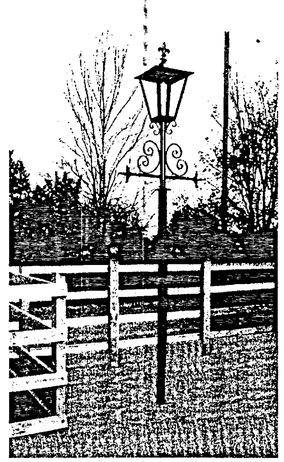

SHDC Planning & Development
26 JAN 2007
Ref: 0128/07

ORIGINAL IF RED

DETERMINED PLAN

Rev.	By	Notes	Date
A	MD	Changes to footpath layout; integration of lamps and lightening	23.01.07

rdc Robert Doughty Consultancy
32 High Street, Helpringham
Sleaford, Lincolnshire NG34 0RA
Tel: 01529 421646
Fax: 01529 421358
Email: admin@rdc-landplan.co.uk
Web: www.rdc-landplan.co.uk

Client: FIELDVIEW HOMES

Project: London Road/Magellan Way, Spalding

Drawing title: LANDSCAPE PROPOSALS

Job No.	Drawing No.	Rev.	Drawn
544/15	LP 01	A	MD
Scale		Date	Checked
1:200@A1		December 2006	

DO NOT SCALE from the drawing. All measurements should be checked against on site conditions and any discrepancies should be brought to the attention of the Robert Doughty Consultancy