
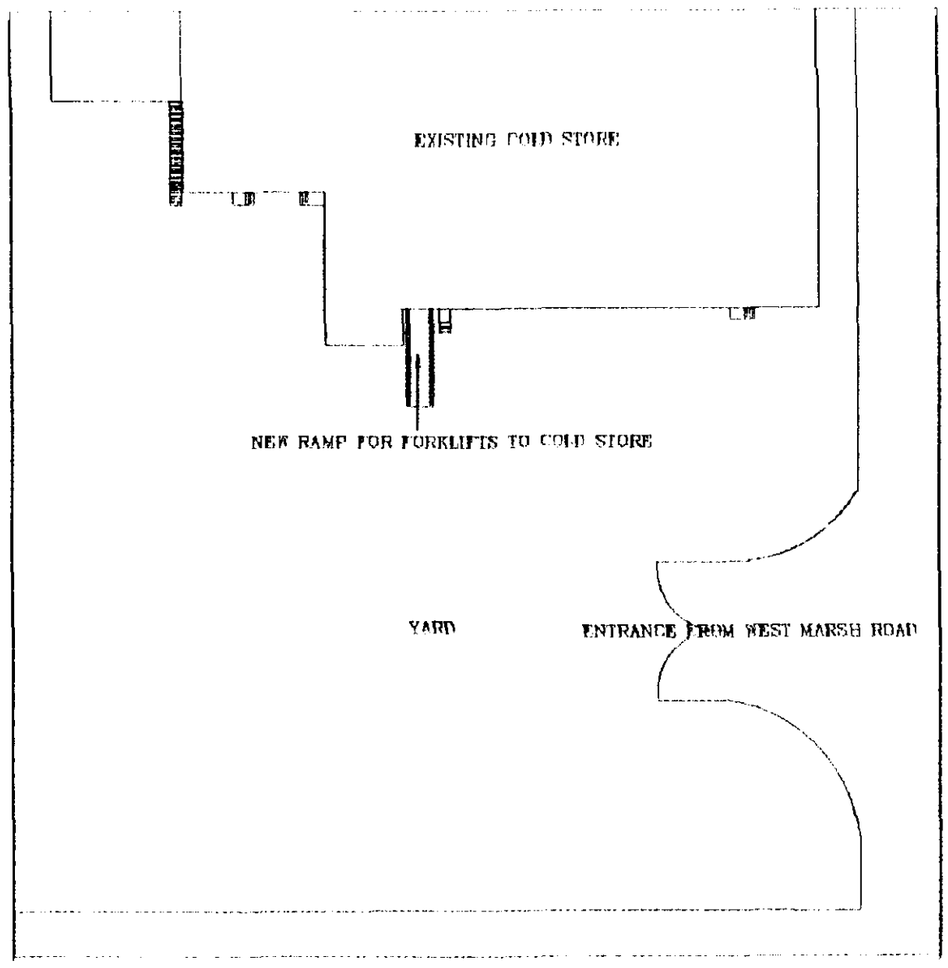


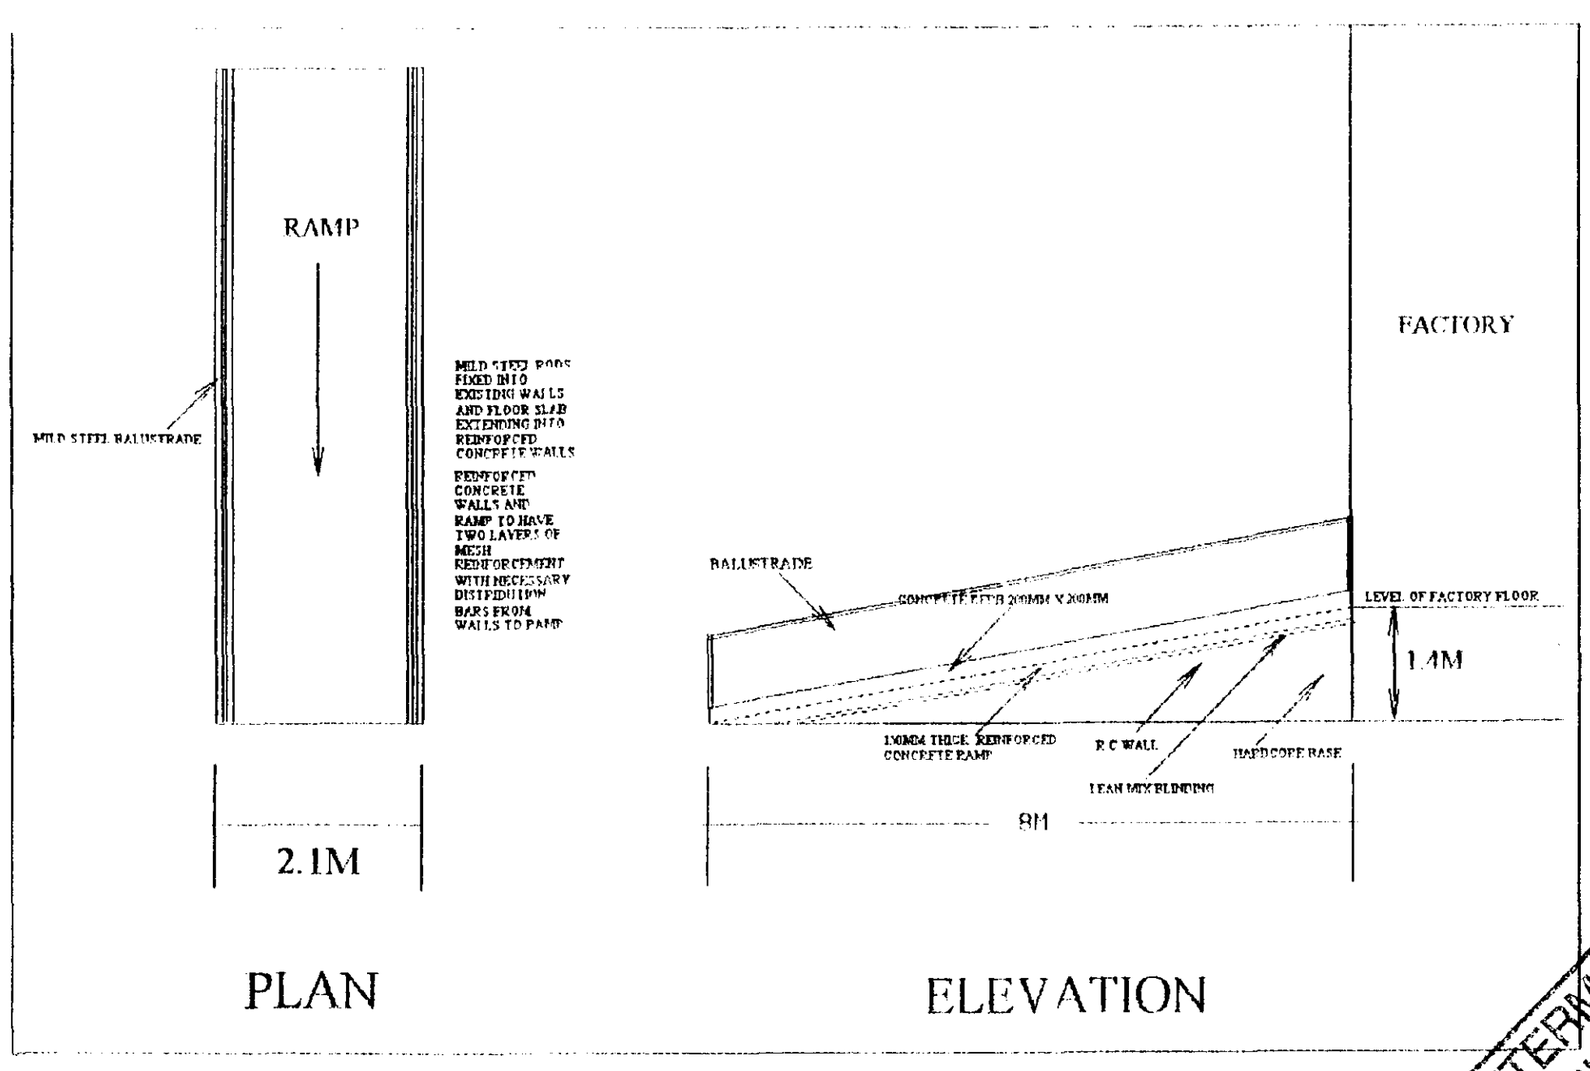

DETERMINED PLAN

DATE : 29/1/97

SCALE : 1:75 & 1:500

PROJECT : PROPOSED NEW RAMP SALVESEN COLD STORE WEST MARSH ROAD

CLIENT : MR J LYNCH

TITLE : PROPOSED PLANS AND ELEVATIONS

DRAWING : JL/SALV/RAMP/001

JOHN W MOSES A.R.I.C.S.
CHARTERED SURVEYOR
33 FAIRVIEW WAY
SPALDING
LINCOLNSHIRE
PE11 3PL
TEL & FAX (01775) 762824

JAN 1997
0128/97